


SEWER RECORDS PAGE 1 OF 2

112174

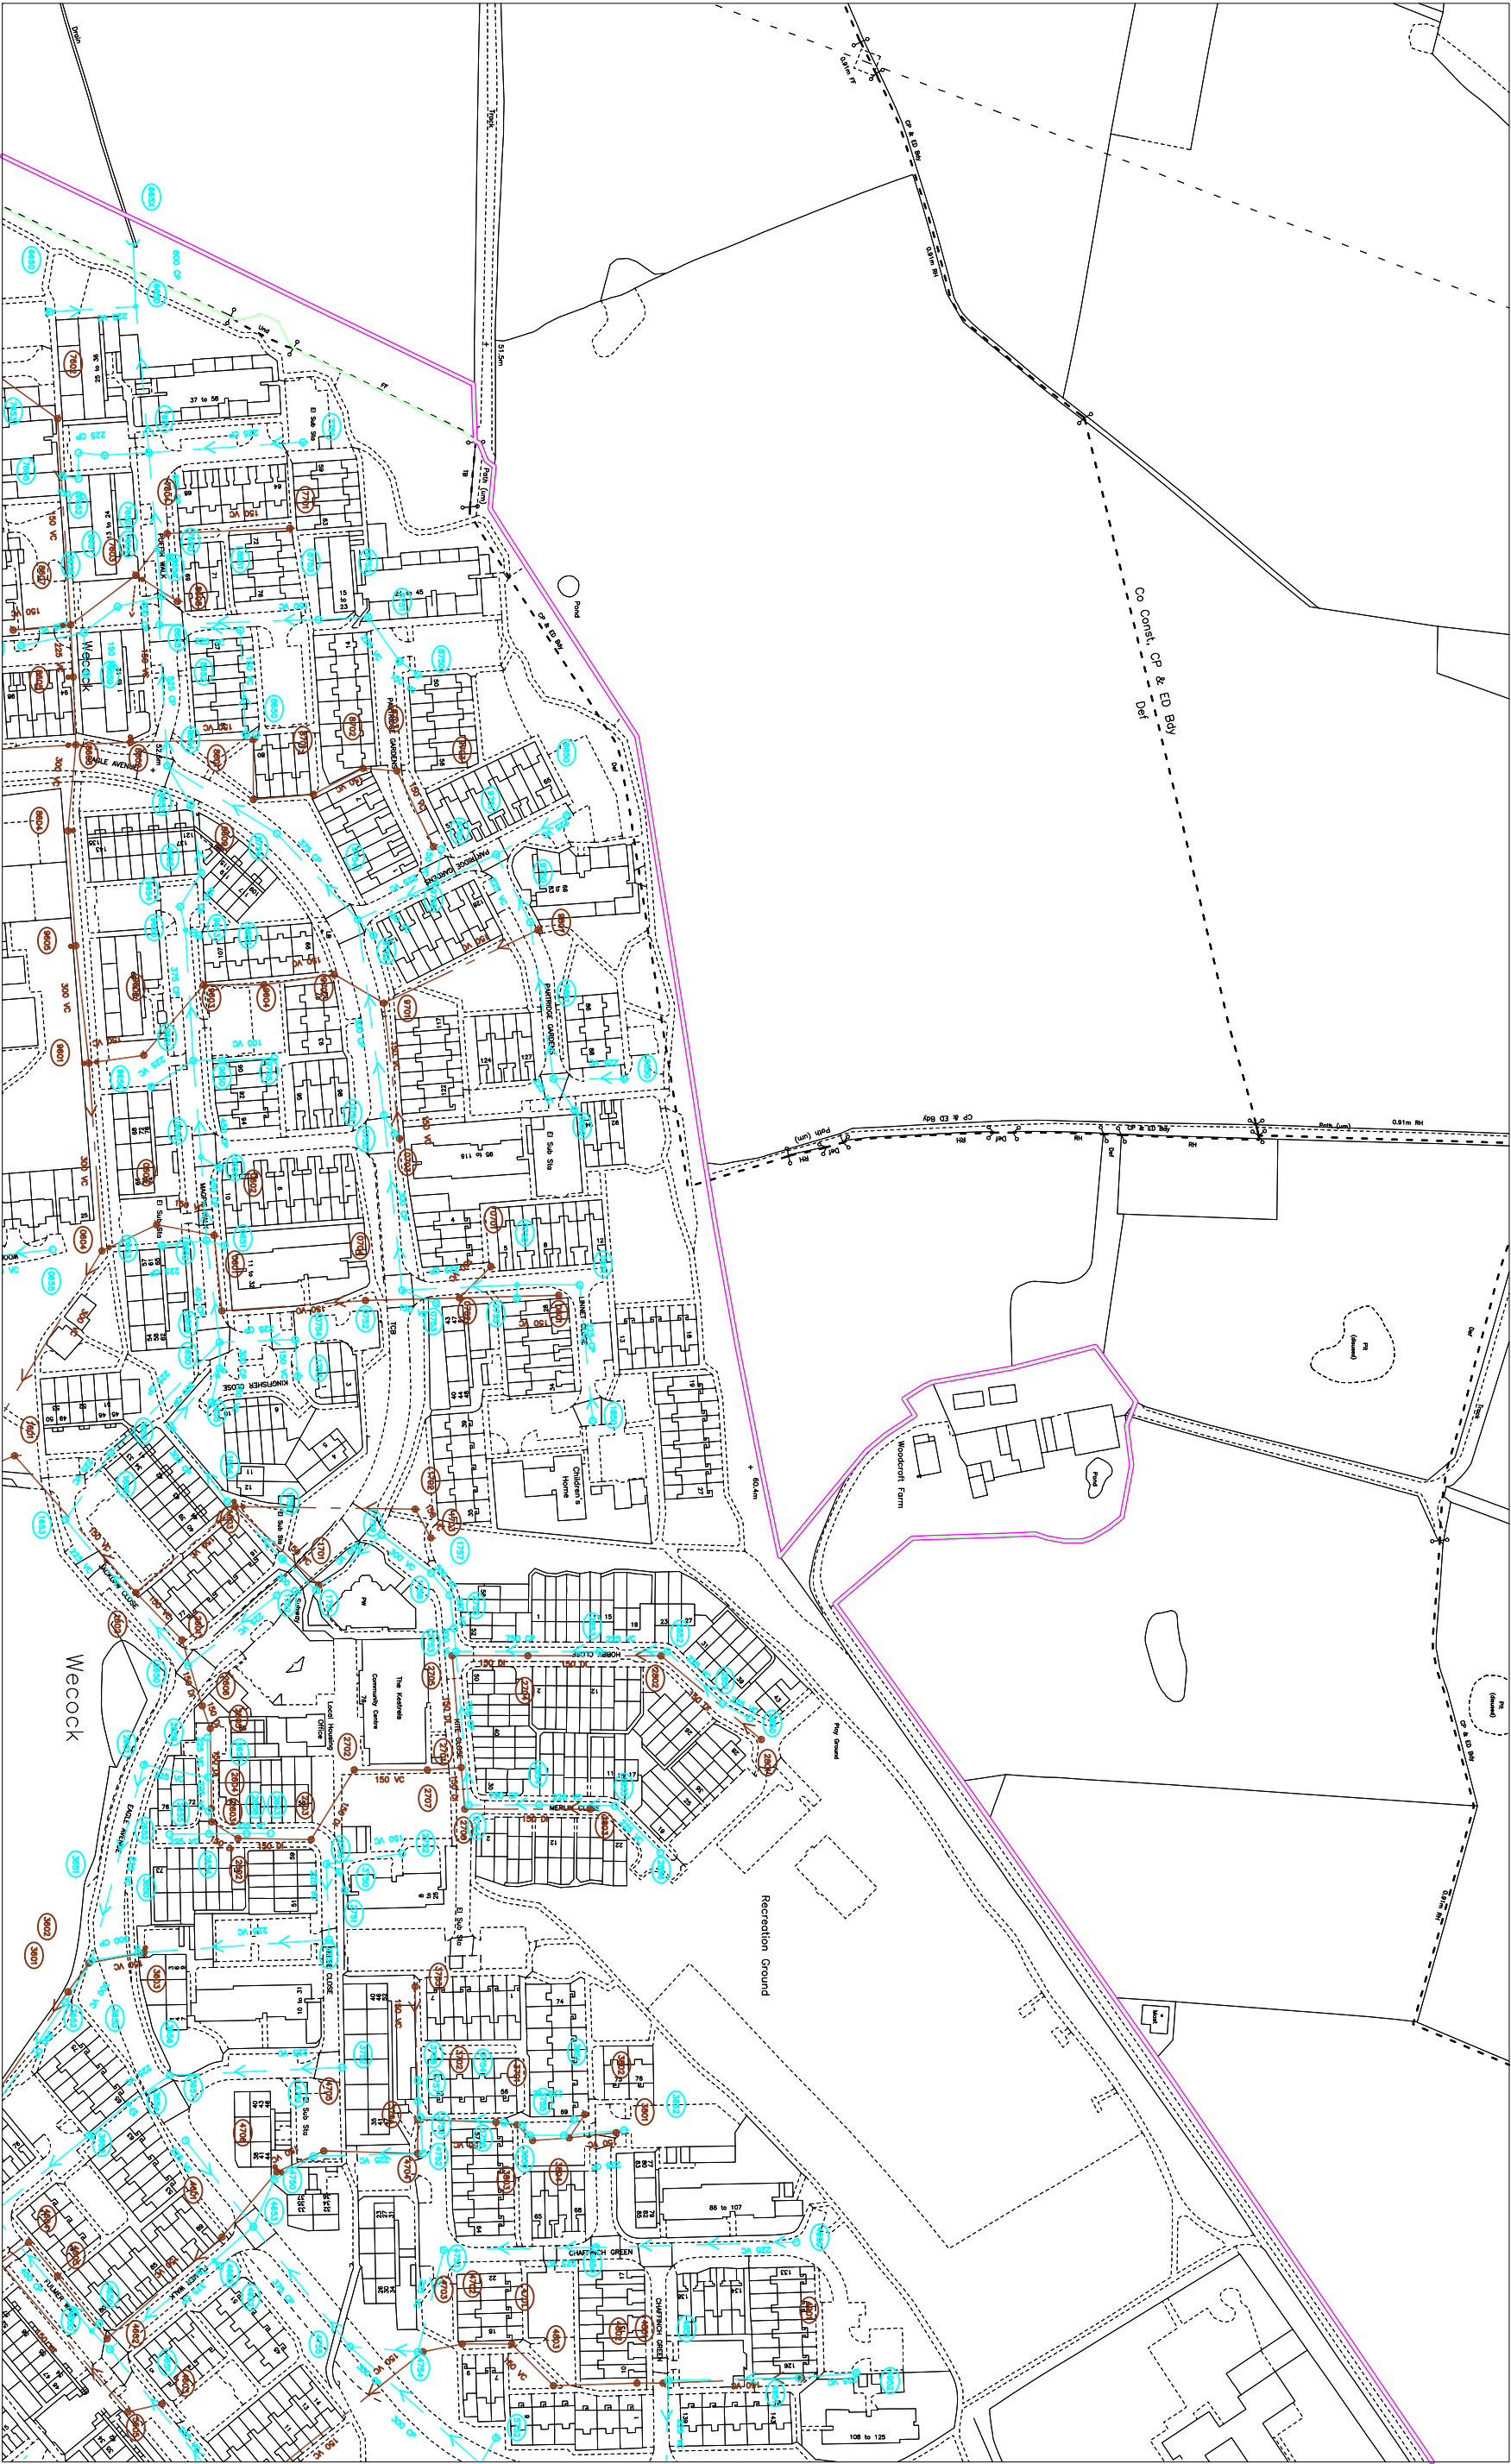

111597

O.S. REF.

SU6811NW

467579


Drawn by: roysaya

Scale: 1:2500

Title: U792996_Woodcroft Farm_2

Date: 20/09/2011

The positions of pipes shown on this plan are believed to be correct, but Southern Water Services Ltd accept no responsibility in the event of inaccuracy.
The actual positions should be determined on site.
WARNING: BAC pipes are constructed of Bonded Asbestos Cement
WARNING: Unknown (UNK) materials may include Bonded Asbestos Cement
Based upon Ordnance Survey Digital Data with the permission of the controller of H.M.S.O. Crown Copyright Reserved
Licence No. WU 298530.

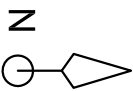

468519