


**PROPOSED ALTERATIONS AND ADDITIONS.
40, ELM CLOSE ESTATE, HAYLING ISLAND, HANTS.
FOR MR C. ATKINS.**

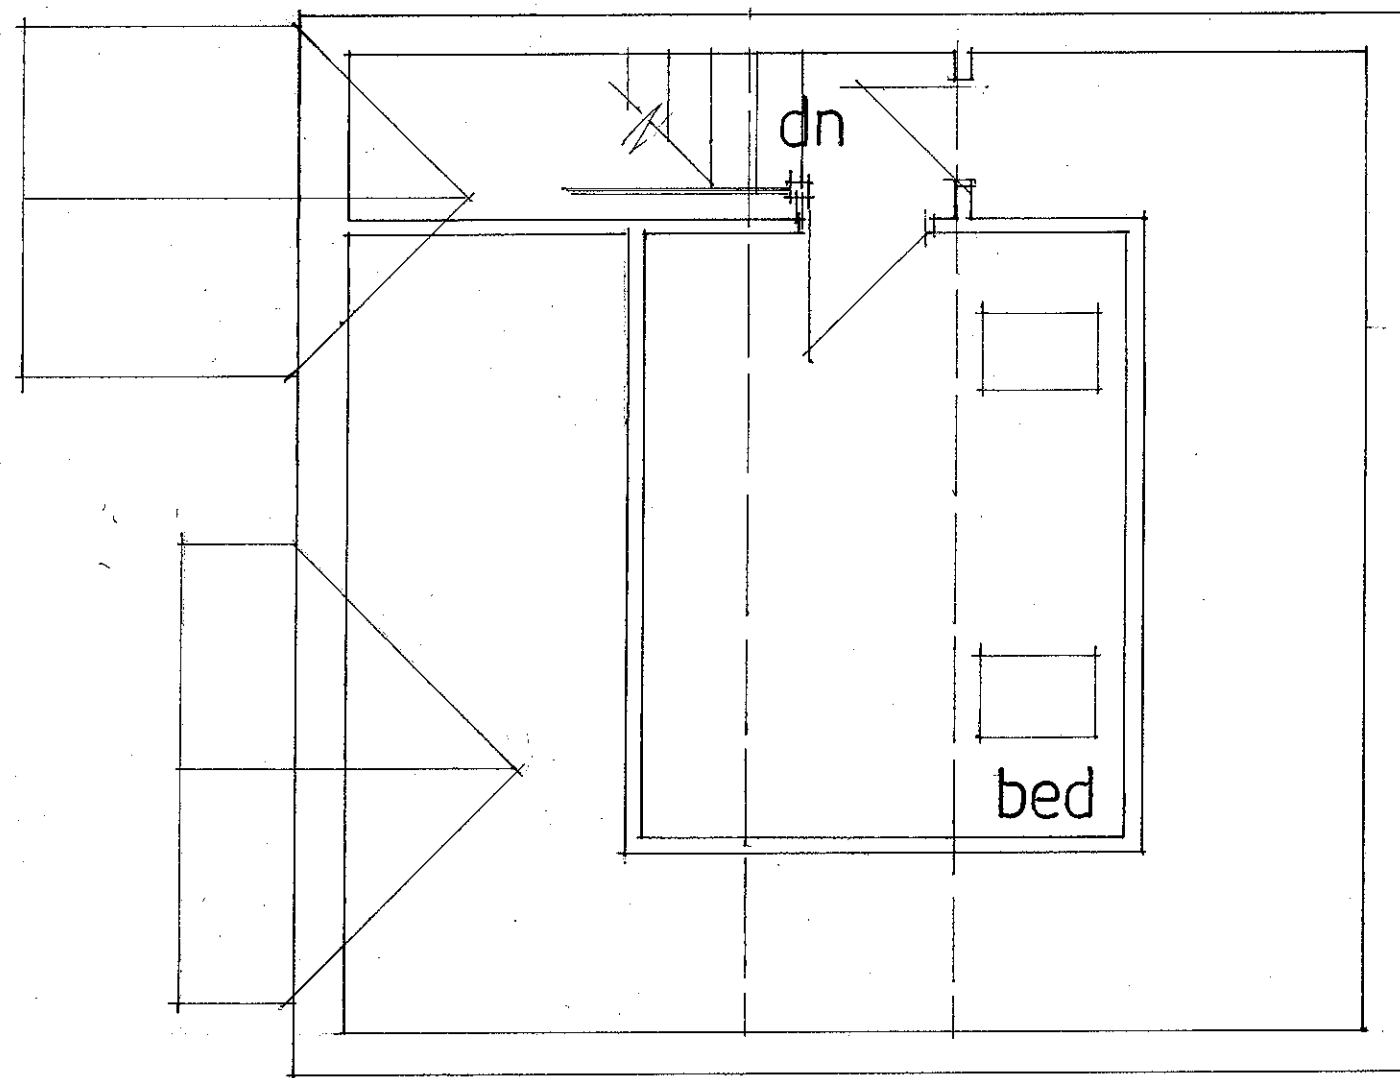

date sept 2013
scale 1:50

EXISTING FIRST FLOOR

PETER J. WALKER MRICS
CHARTERED SURVEYOR
182 SEAFRONT, HAYLING ISLAND, HANTS
PO11 9 AN

TEL: 02392 467571