


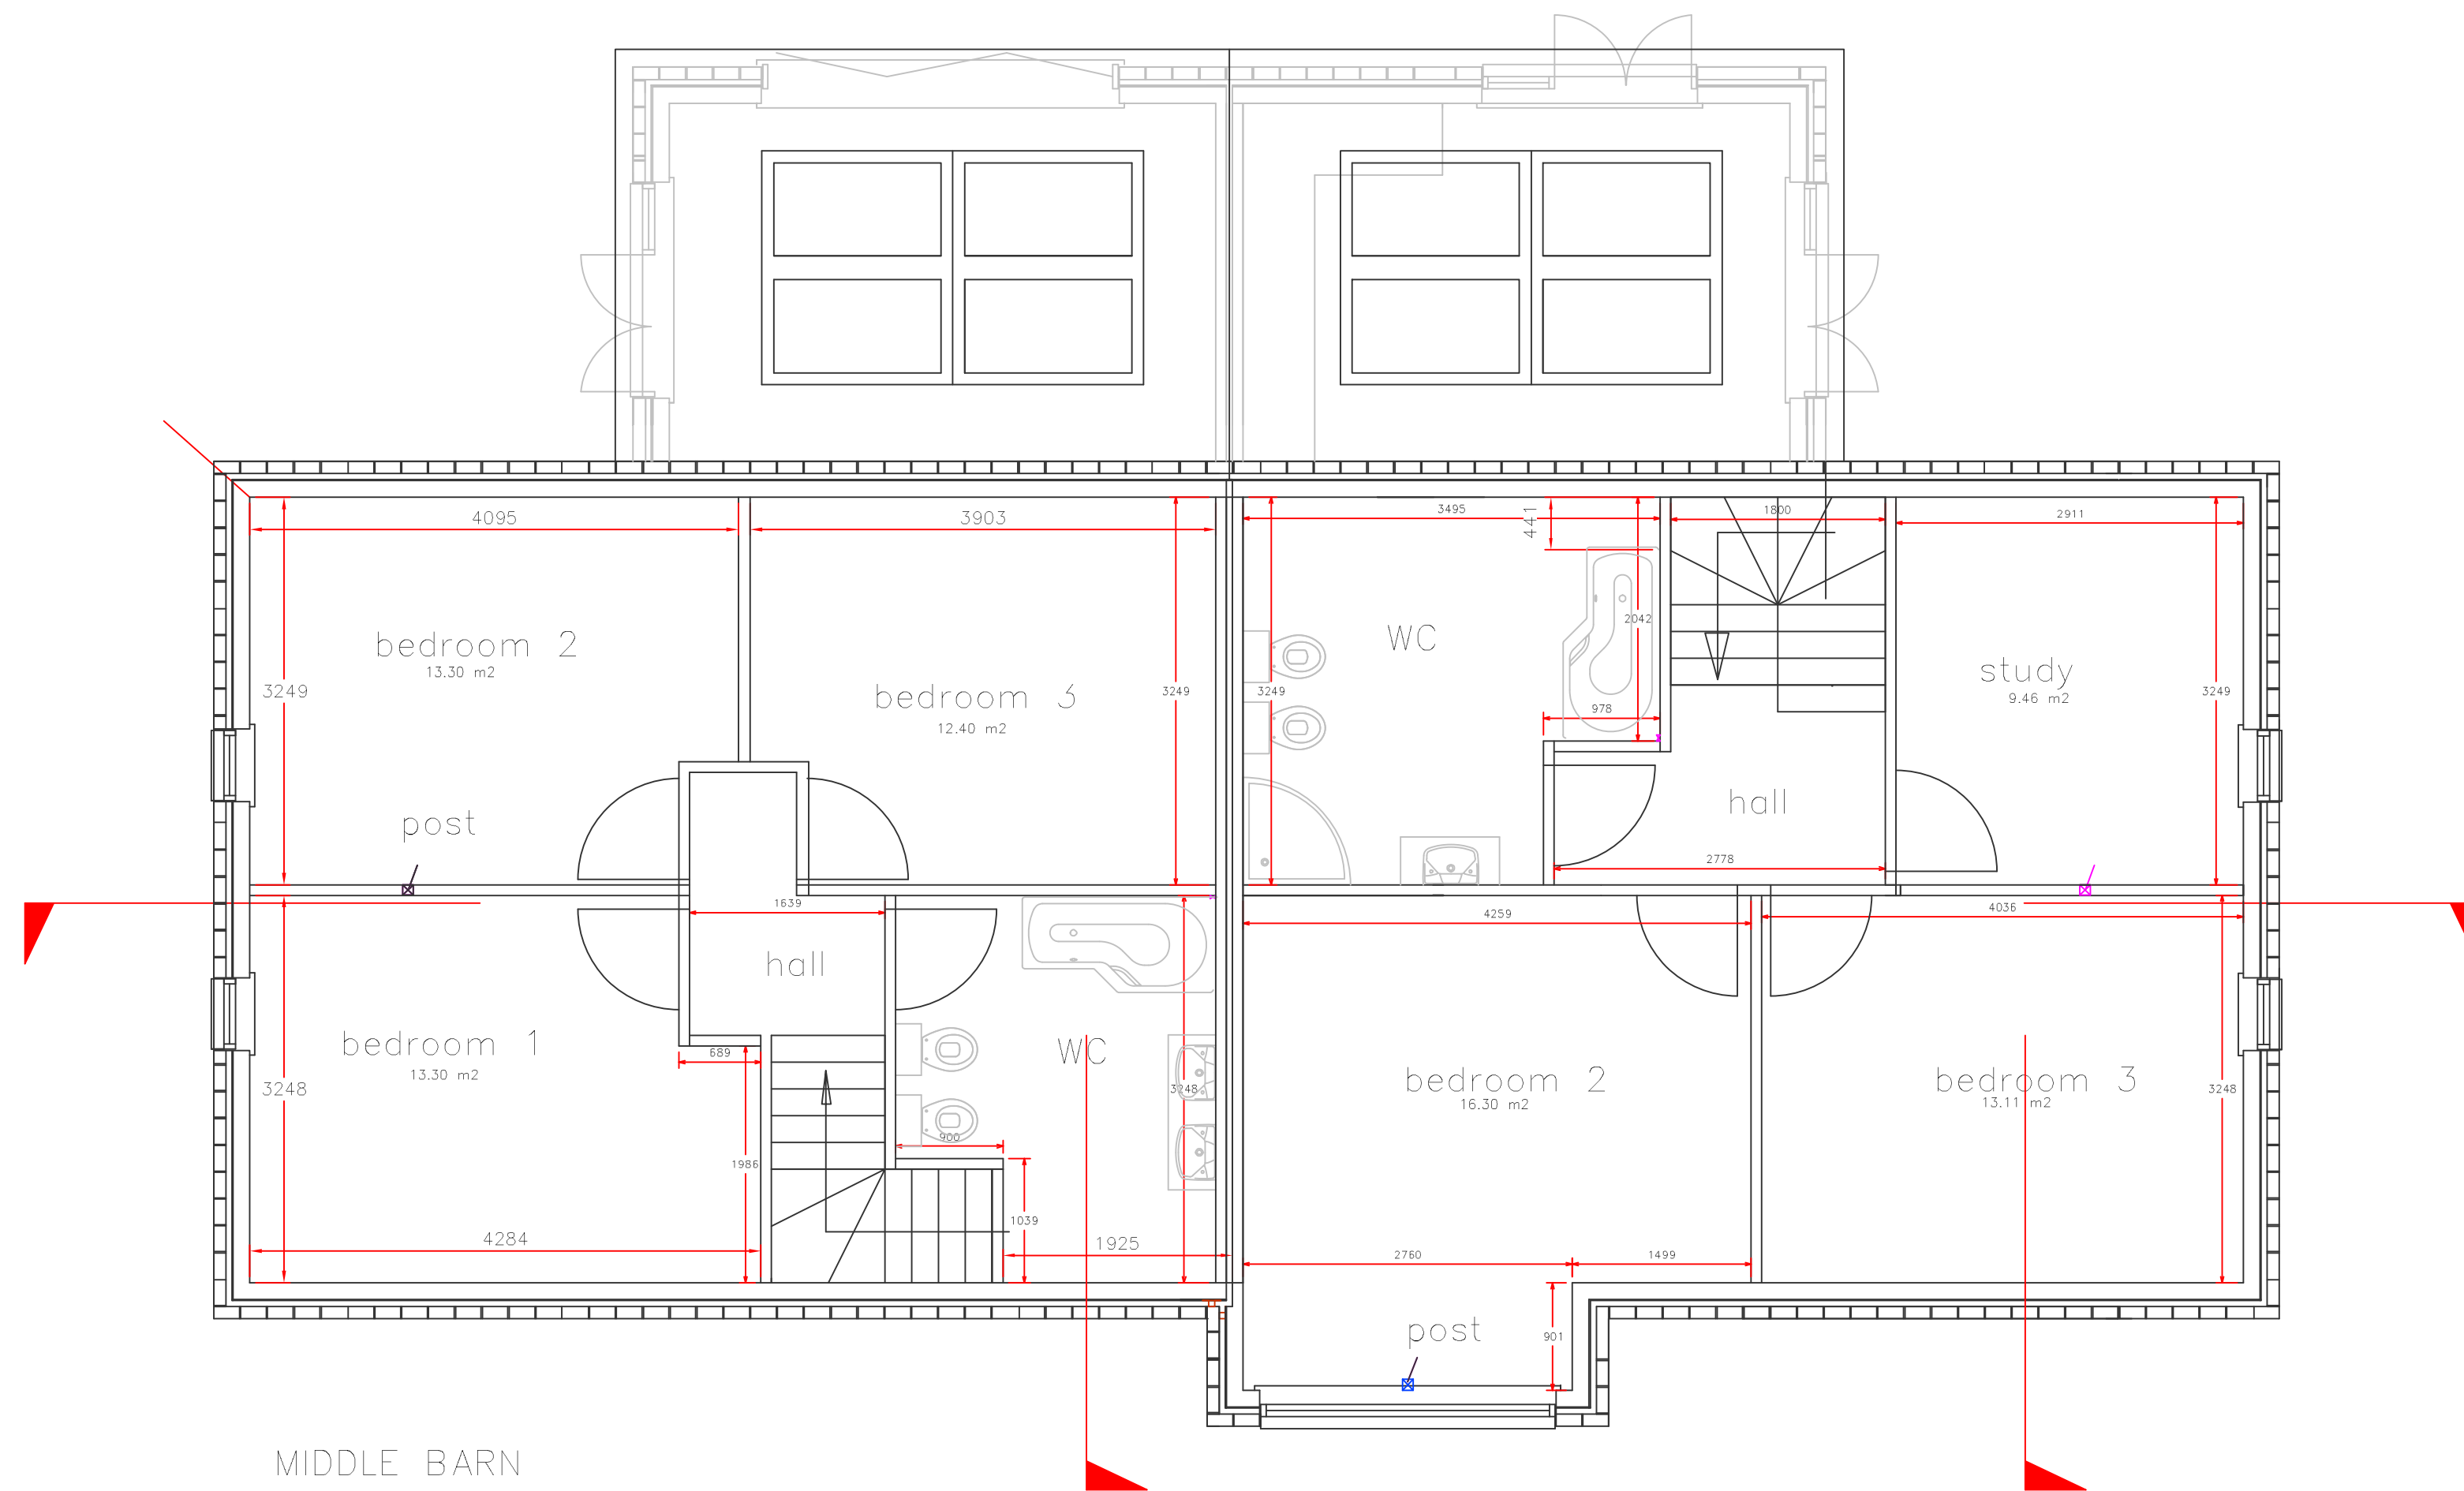

MIDDLE BARN
PROPOSED FIRST FLOOR
LAYOUT PLAN

Date 13/06/13	Drawn EM	checked by	date checked	Client MERCO PLACE LTD
Scale 1/50	Drawing title Proposed FF layout plan			Project MIDDLE BARN
Drawing No 106/71				Address 6 New Brighton Road Emsworth, Hampshire PO10 7PS
 22 TILERS CLOSE, MERSTHAM SURREY, RH1 3HS TEL: 08450 450 862 www.erconstructions.co.uk				