


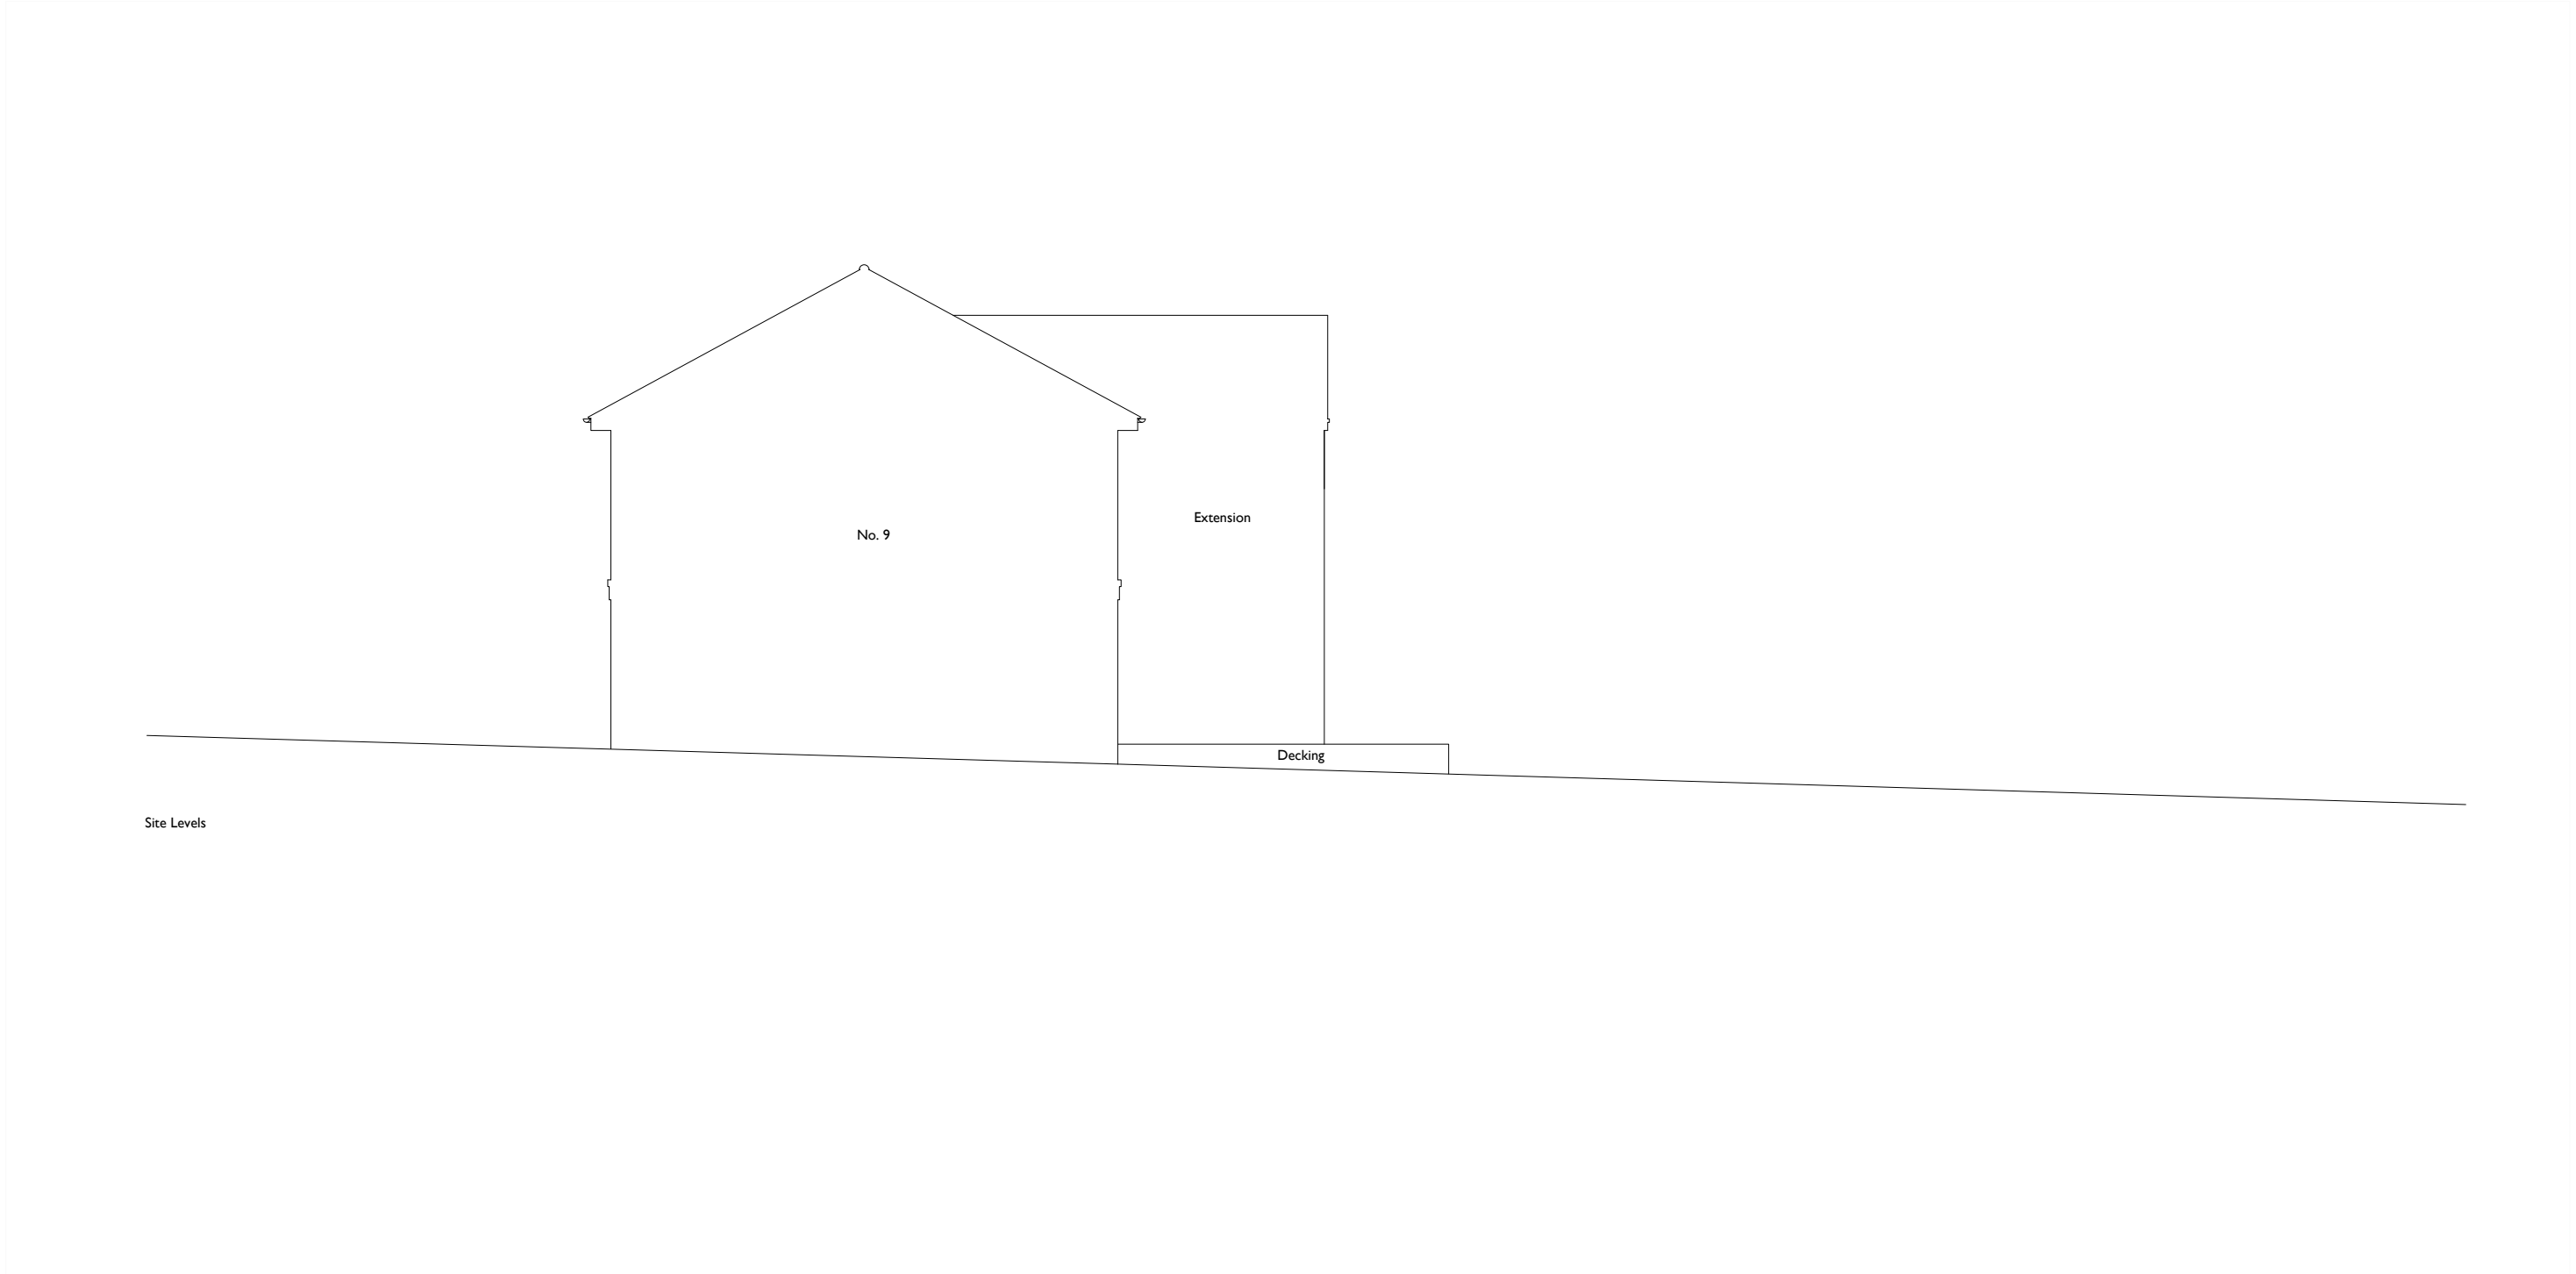

Copyright is reserved by GBS Designs and is issued on the condition that it is not copied or disclosed by or to any unauthorised persons without prior consent in writing from GBS Designs. All dimensions to be checked on site	REV	DESCRIPTION	DRAWN	DATE	Drawing Ref		Drawing Title
	-	Initial design	GBS	18.04.13	SOUTH 03		Extension to: 9 Crofton Close, Purbrook, Hampshire, PO7 5LP.
	A	Revisions to layout and elevations	GBS	28.04.13	Scale at A1	Scale at A3	
	B	Bathroom re-configured	GBS	29.04.13	1:50	1:100	
	C	Bathroom enlarged and side window reinstated	GBS	04.05.13			
							Date
							18 April 2013
							Drawn by
							GBS



CAD - ARCHITECTURE - DESIGN

6 Shillinglee Waterloooville
Hampshire PO7 5RW

Tel 023 9225 8315
www.gbsimages.co.uk