


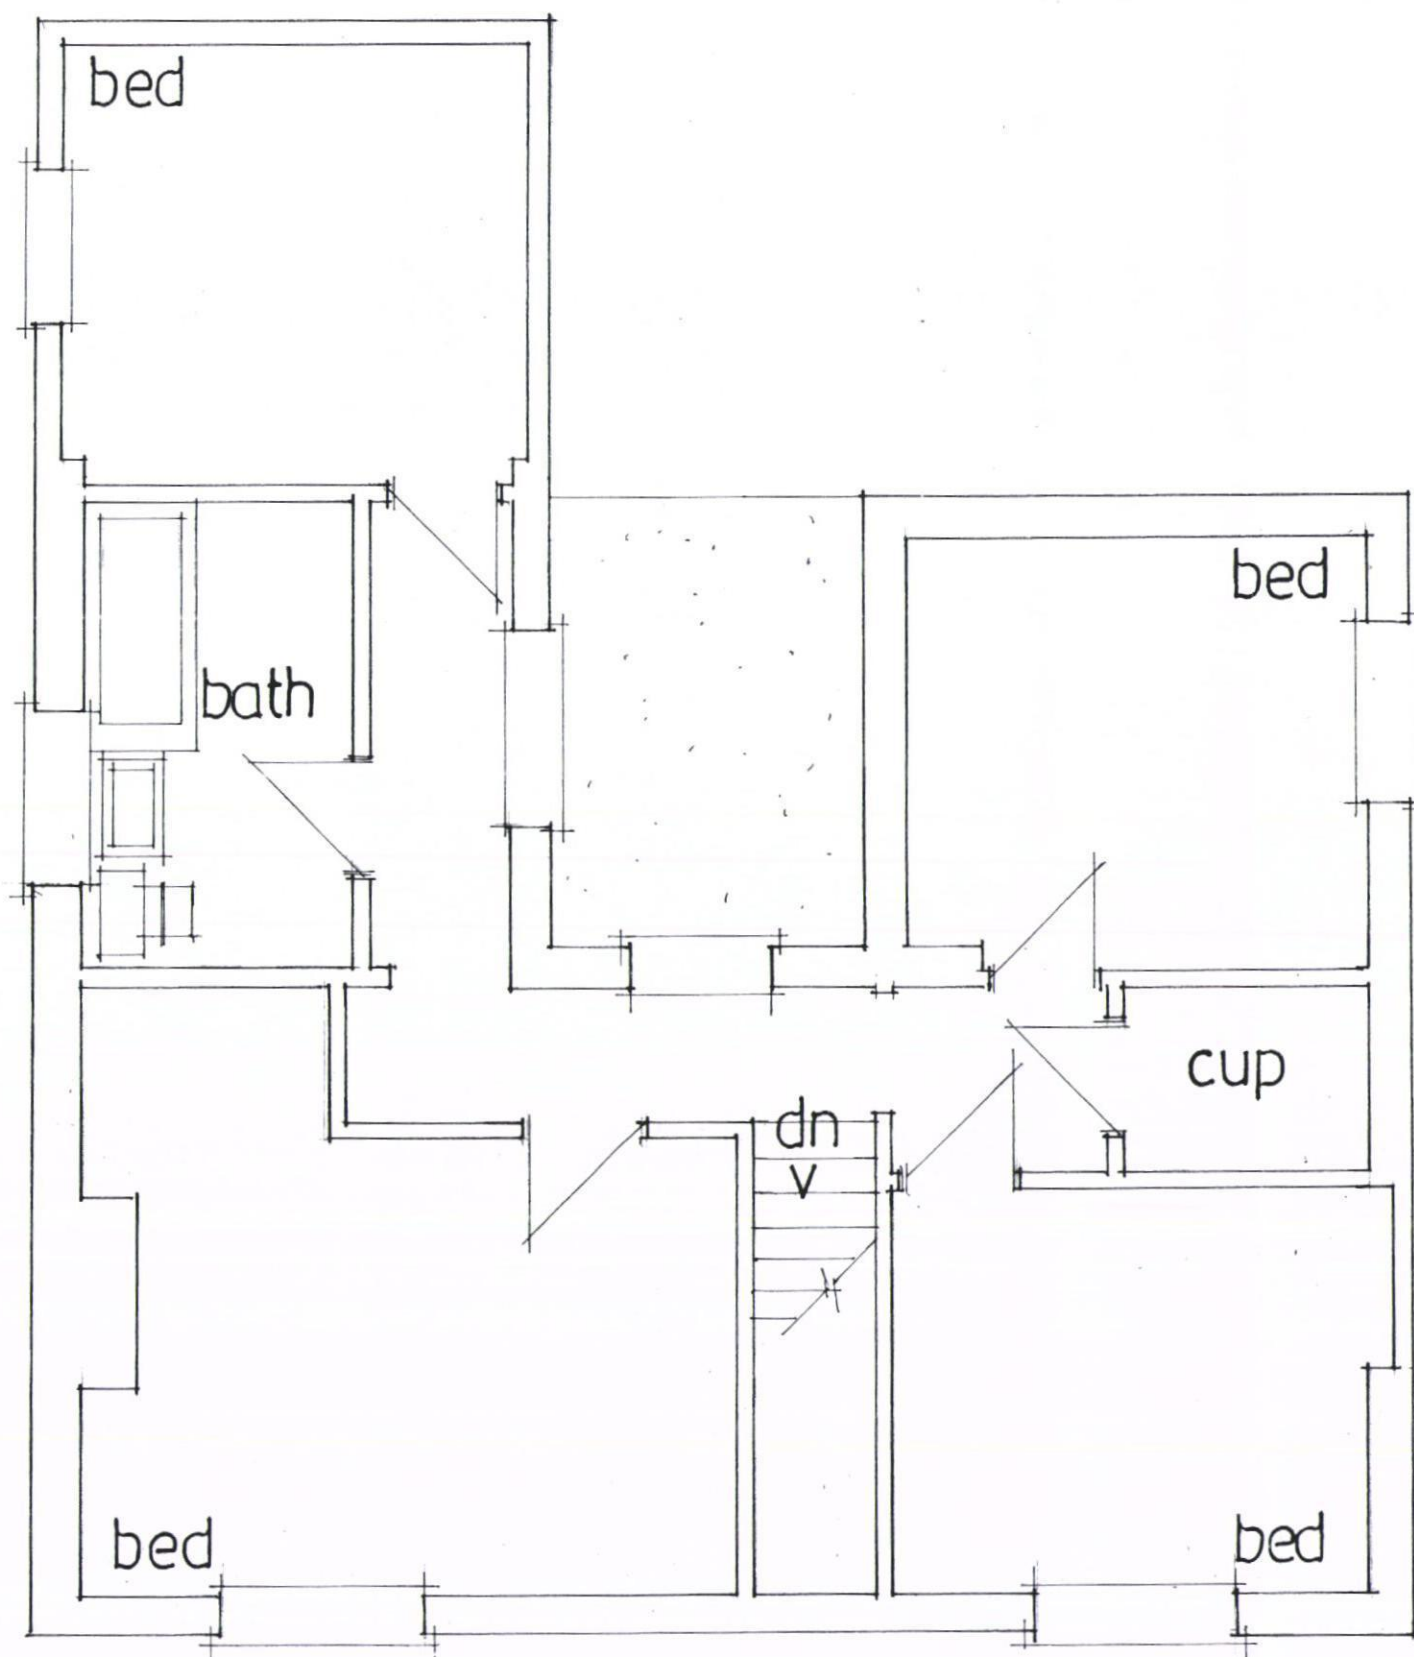

Existing first floor



PETER J. WALKER MRICS
 CHARTERED SURVEYOR
 182 SEAFRONT, HAYLING ISLAND, HANTS
 PO11 9 AN

PLANNING ONLY

TEL: 02392 467571

date apr 14
 scale 1:50