

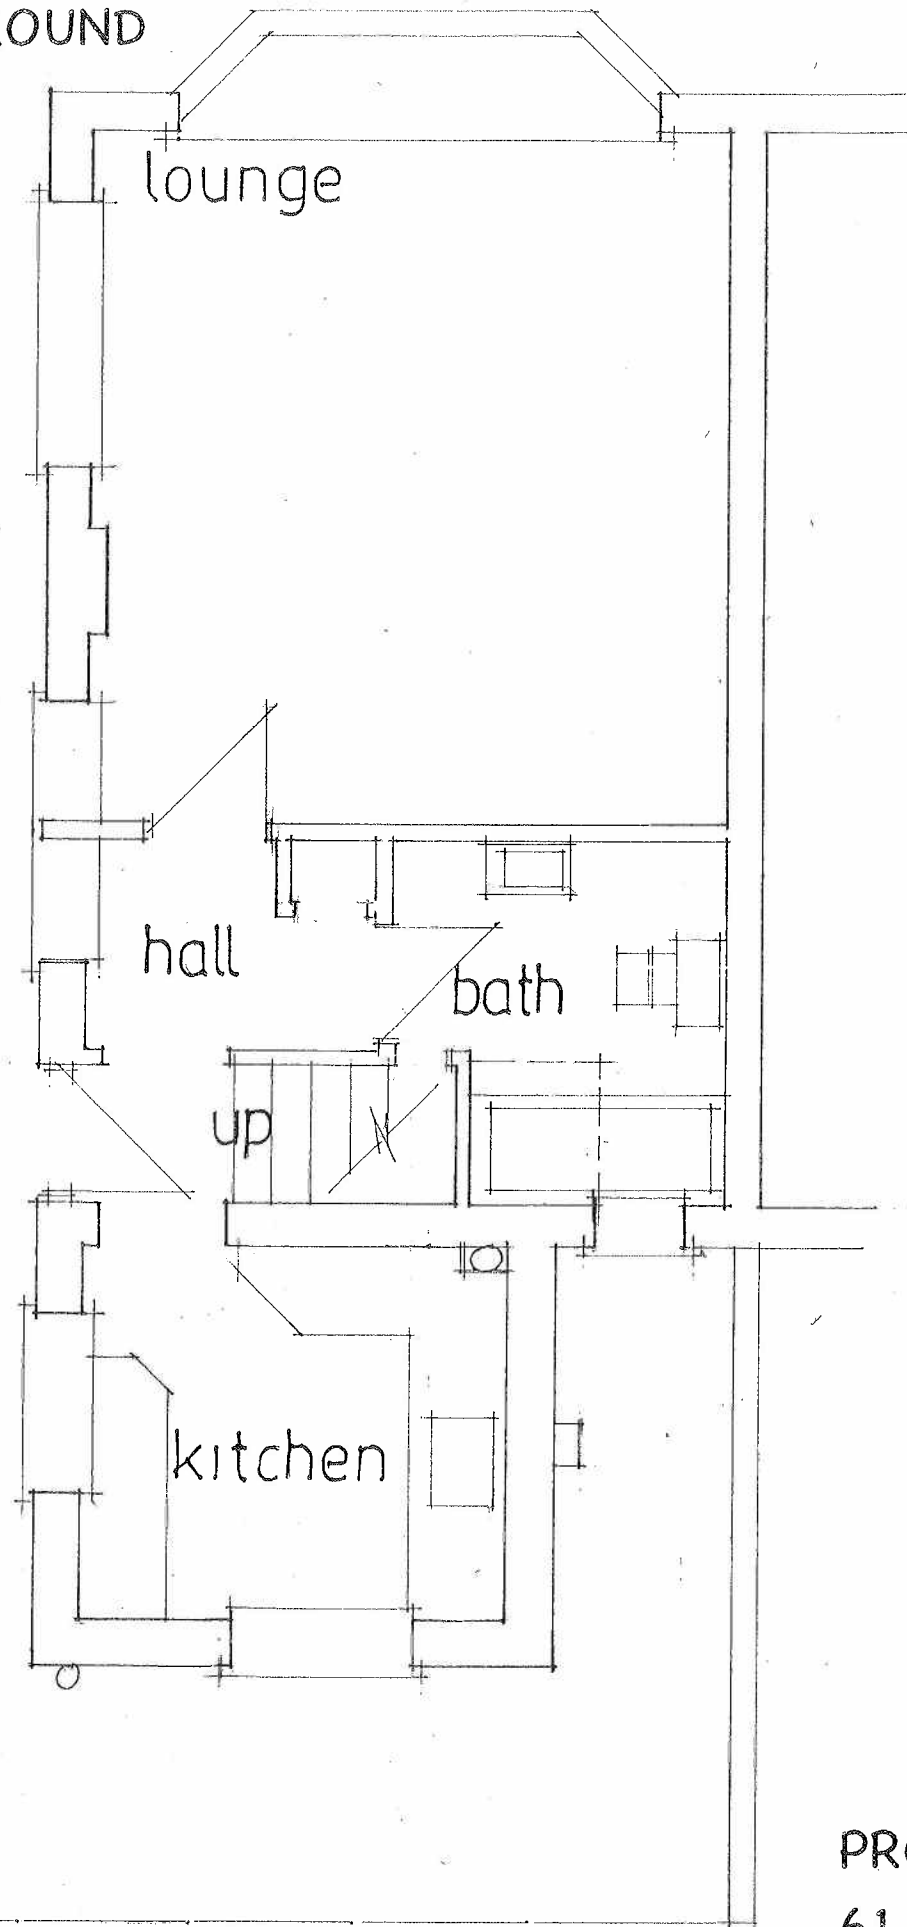


EXISTING GROUND

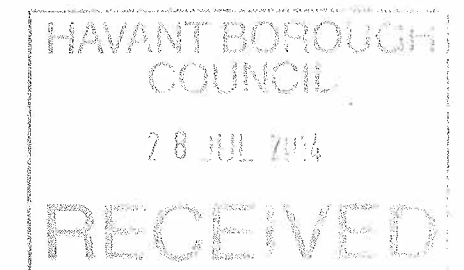

EXISTING FIRST

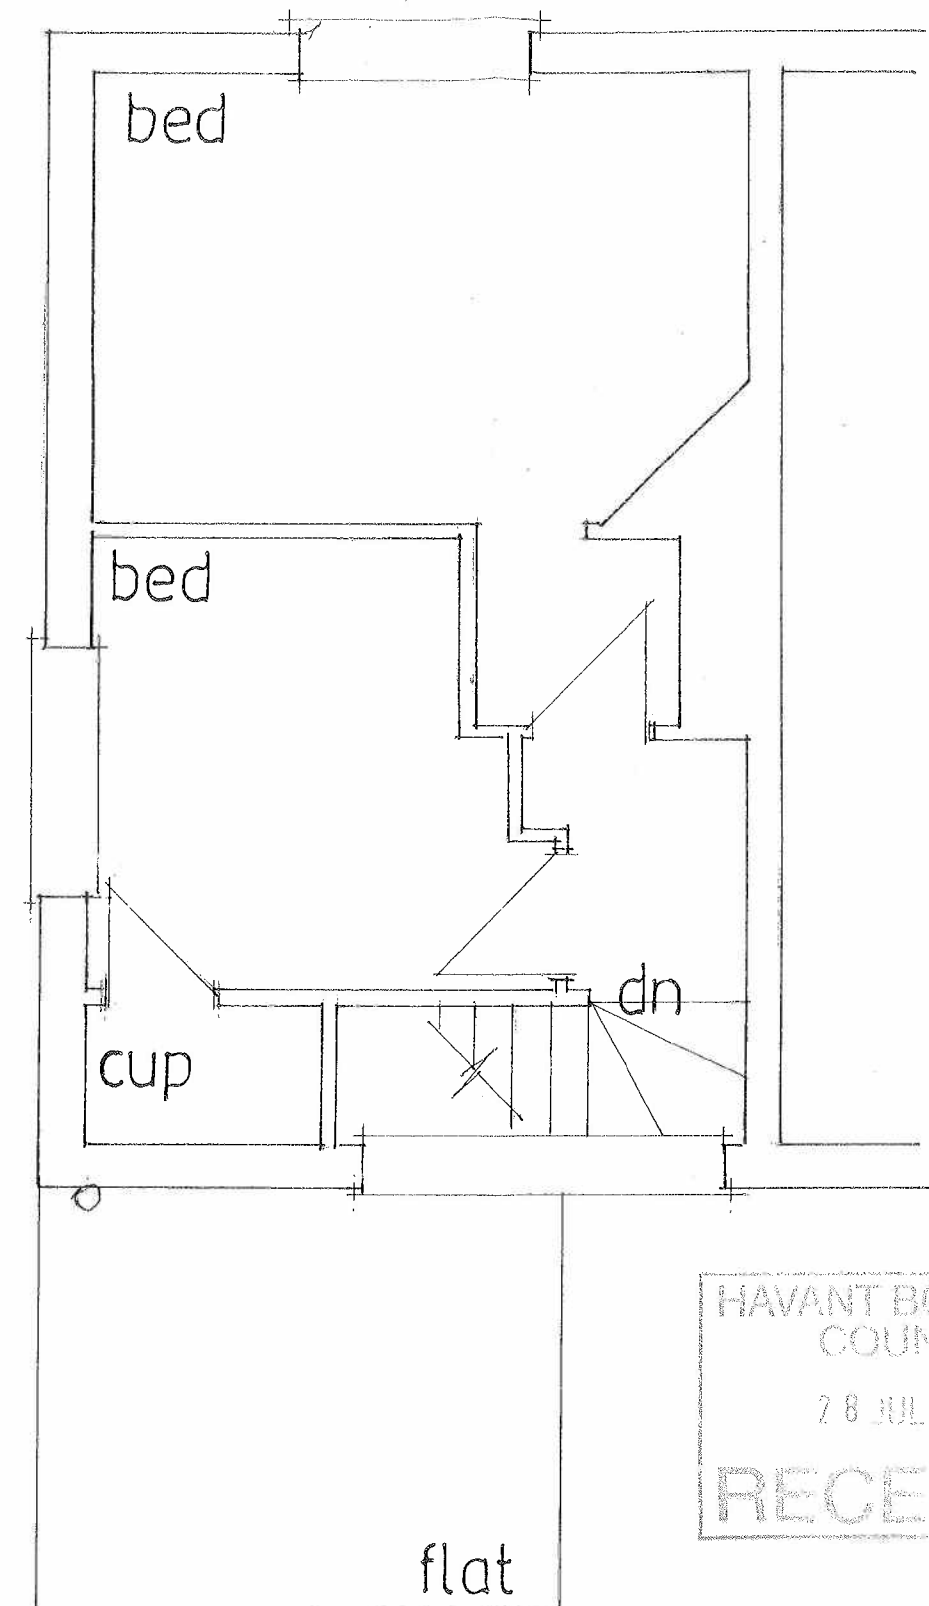

date july 14
scale 1:50

PROPOSED TWO STOREY REAR ADDITION
61, SEAFRONT, HAYLING ISLAND, HANTS.
FOR MR & MRS W. TRAFFORD.

PETER J. WALKER MRICS
CHARTERED SURVEYOR
182 SEAFRONT, HAYLING ISLAND, HANTS
PO11 9 AN

TEL: 02392 467571