



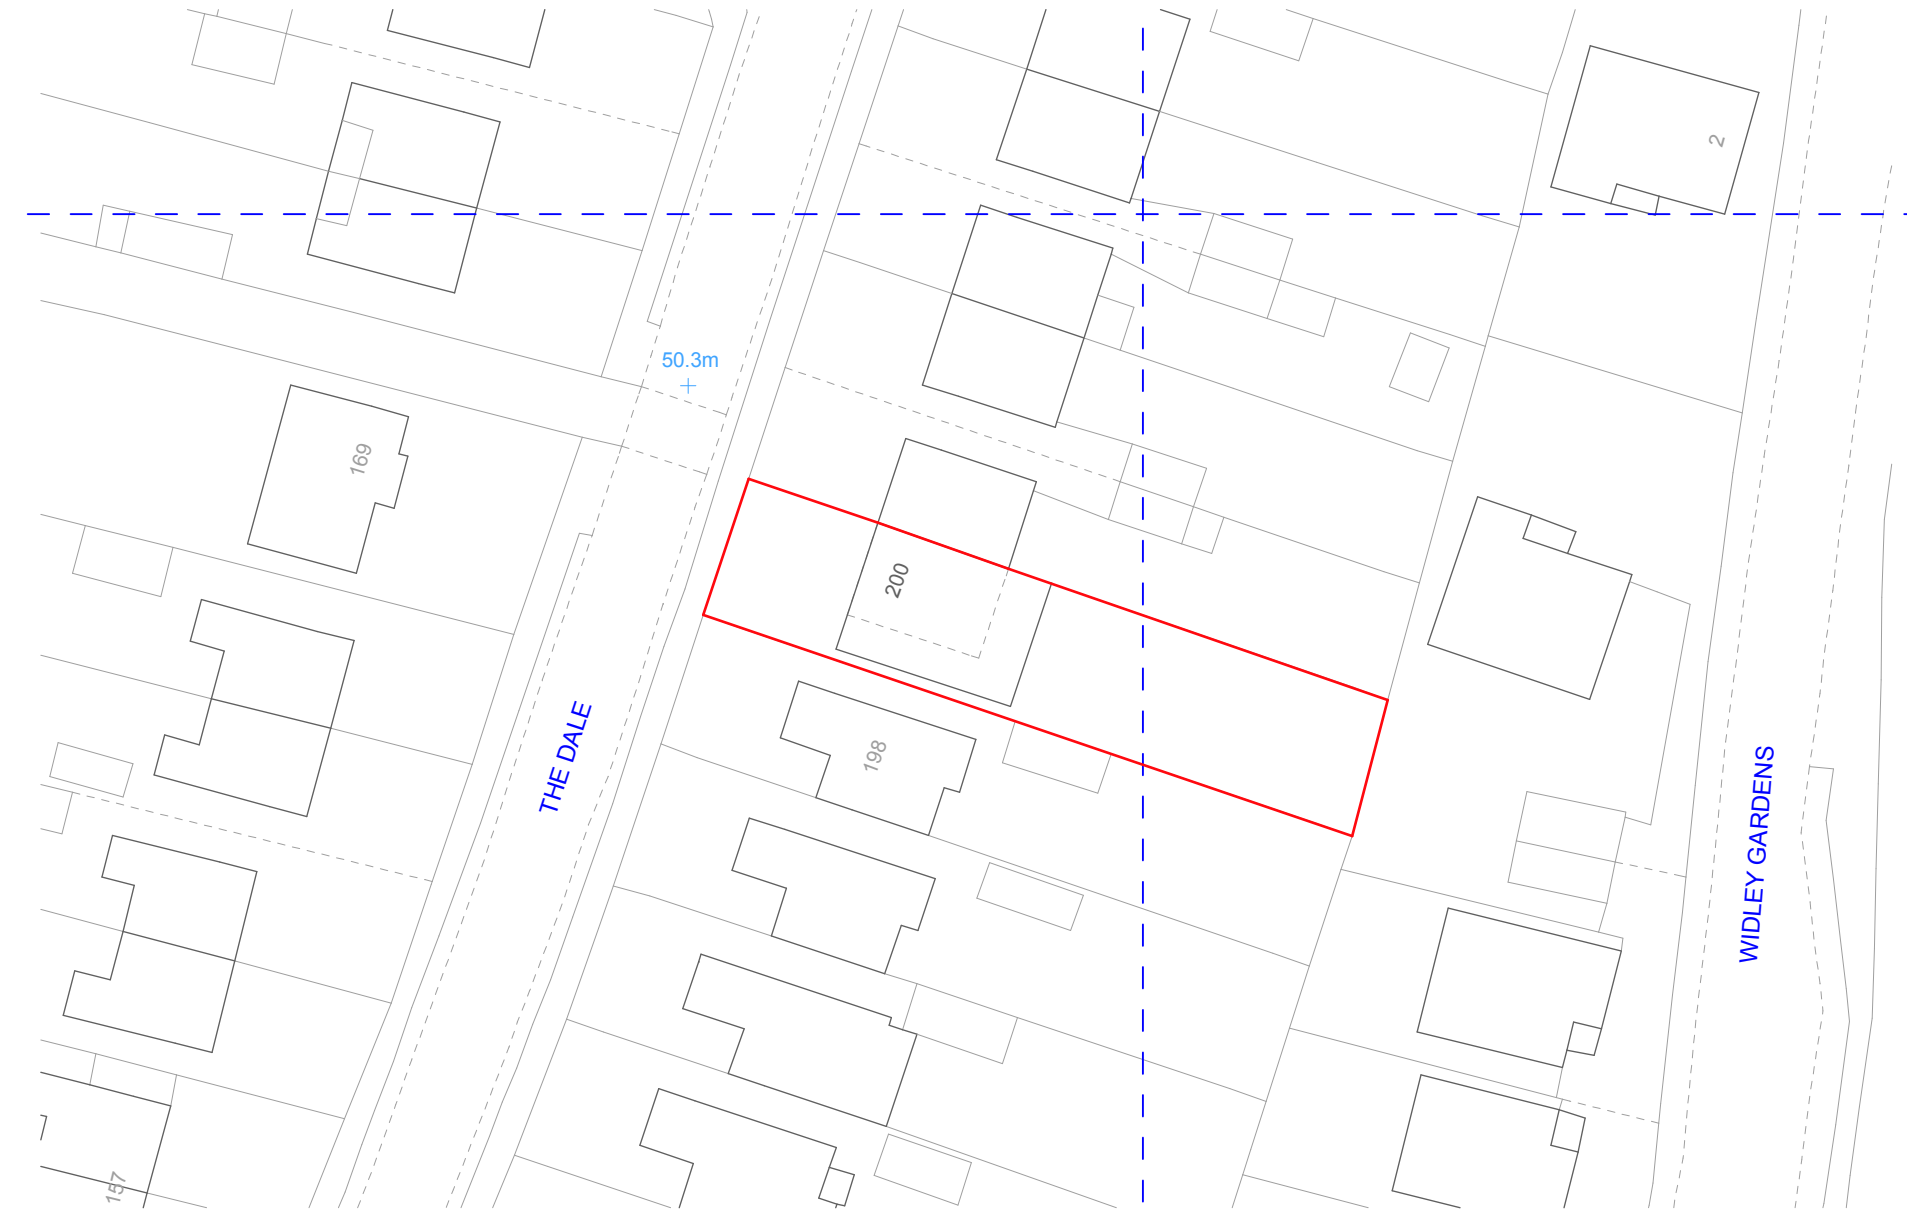


Mapping contents (c) Crown copyright and database rights 2014 Ordnance Survey 100035207

BLOCK PLAN
SCALE 1:500 AT A1

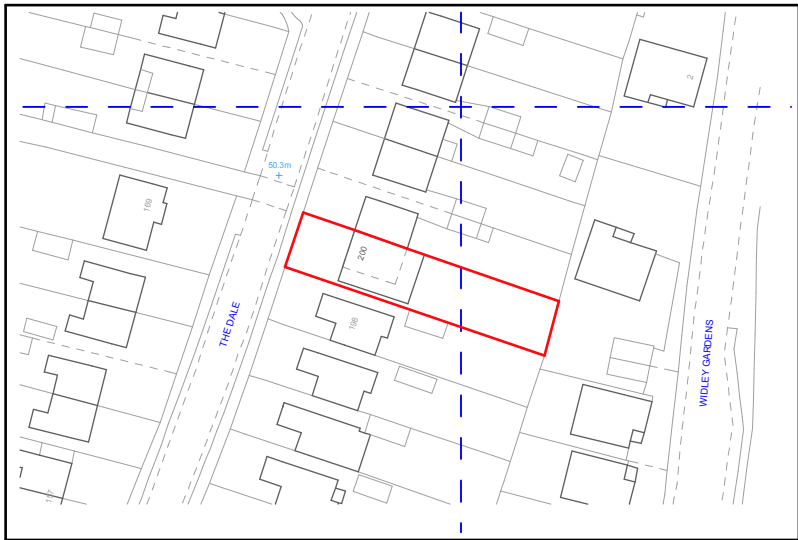

Mapping contents (c) Crown copyright and database rights 2014 Ordnance Survey 100035207

SITE LOCATION PLAN
SCALE 1:1250 AT A1

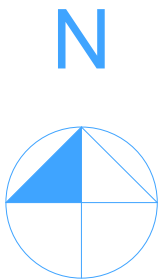

Revision	Code	Date
Revision History		
Revision	Code	Date

Drawing No. PL/GM/01

Job Title
200 The Dale
Waterlooville
Hants
PO7 5JB

Drawing Title
Site Location & Site Block Plan

Drawing Status
PL

Drawn by
IL

Date
May 2014

Scales
As Indicated

Status Revision