
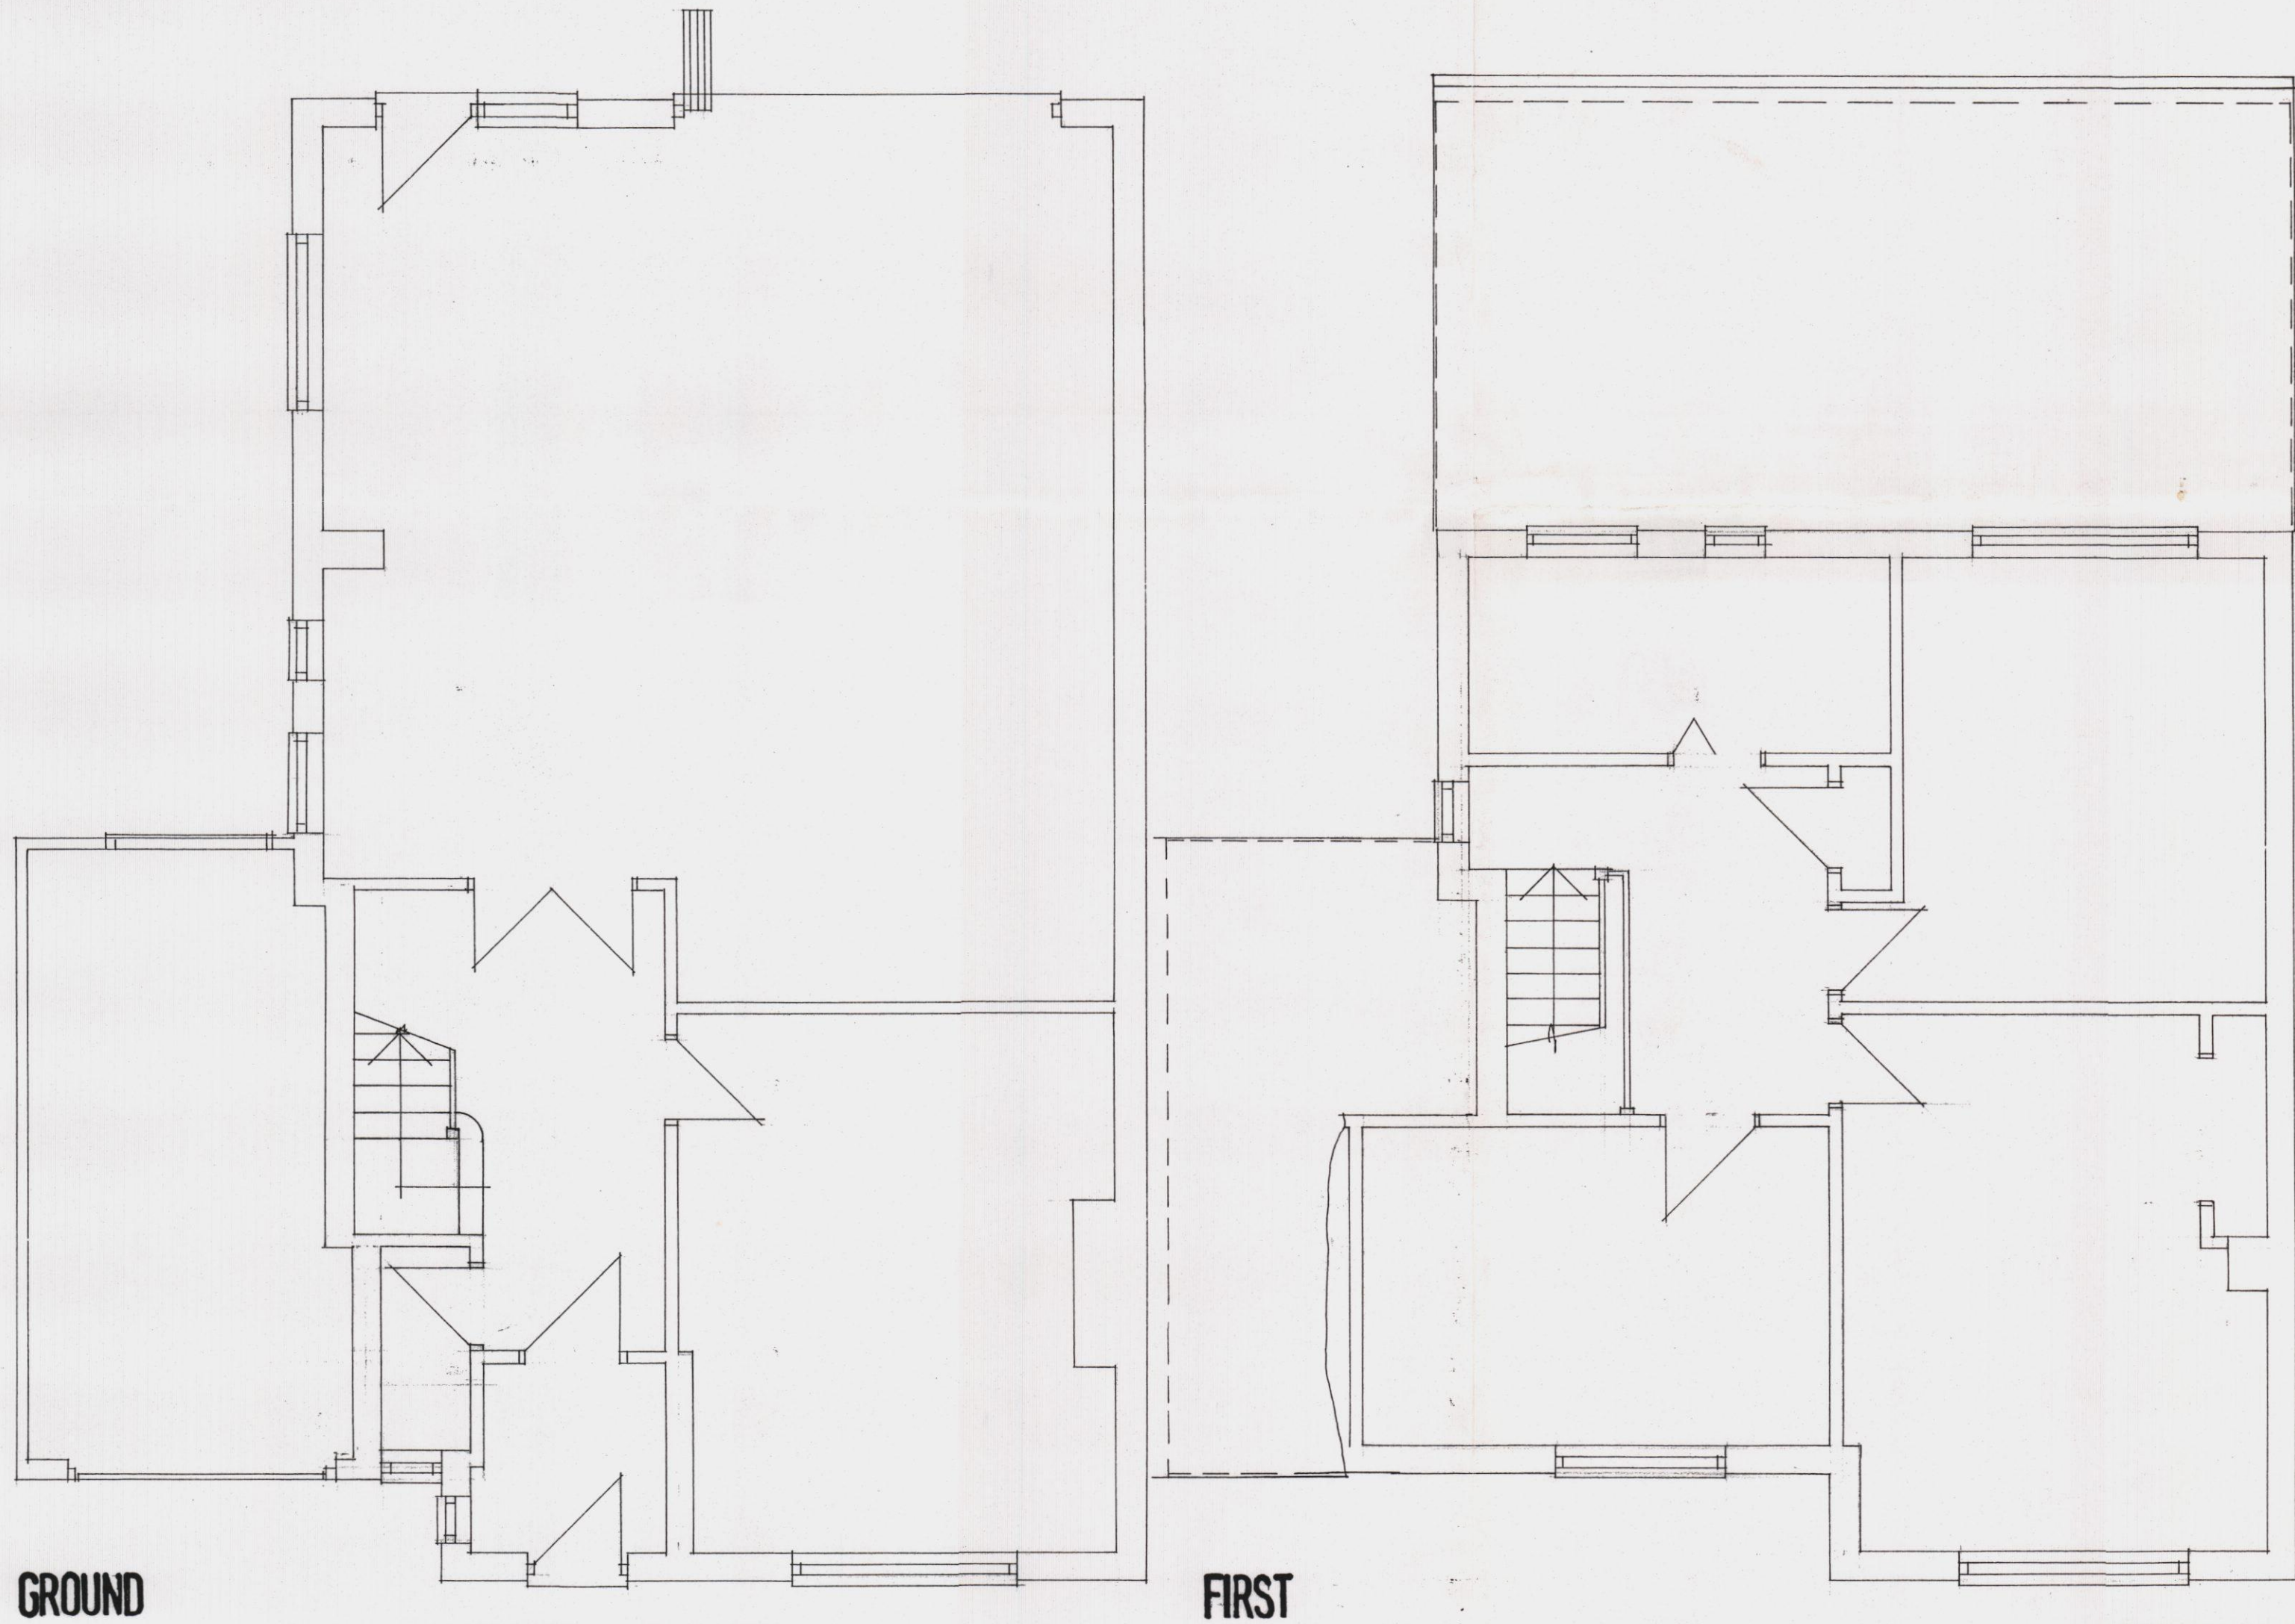


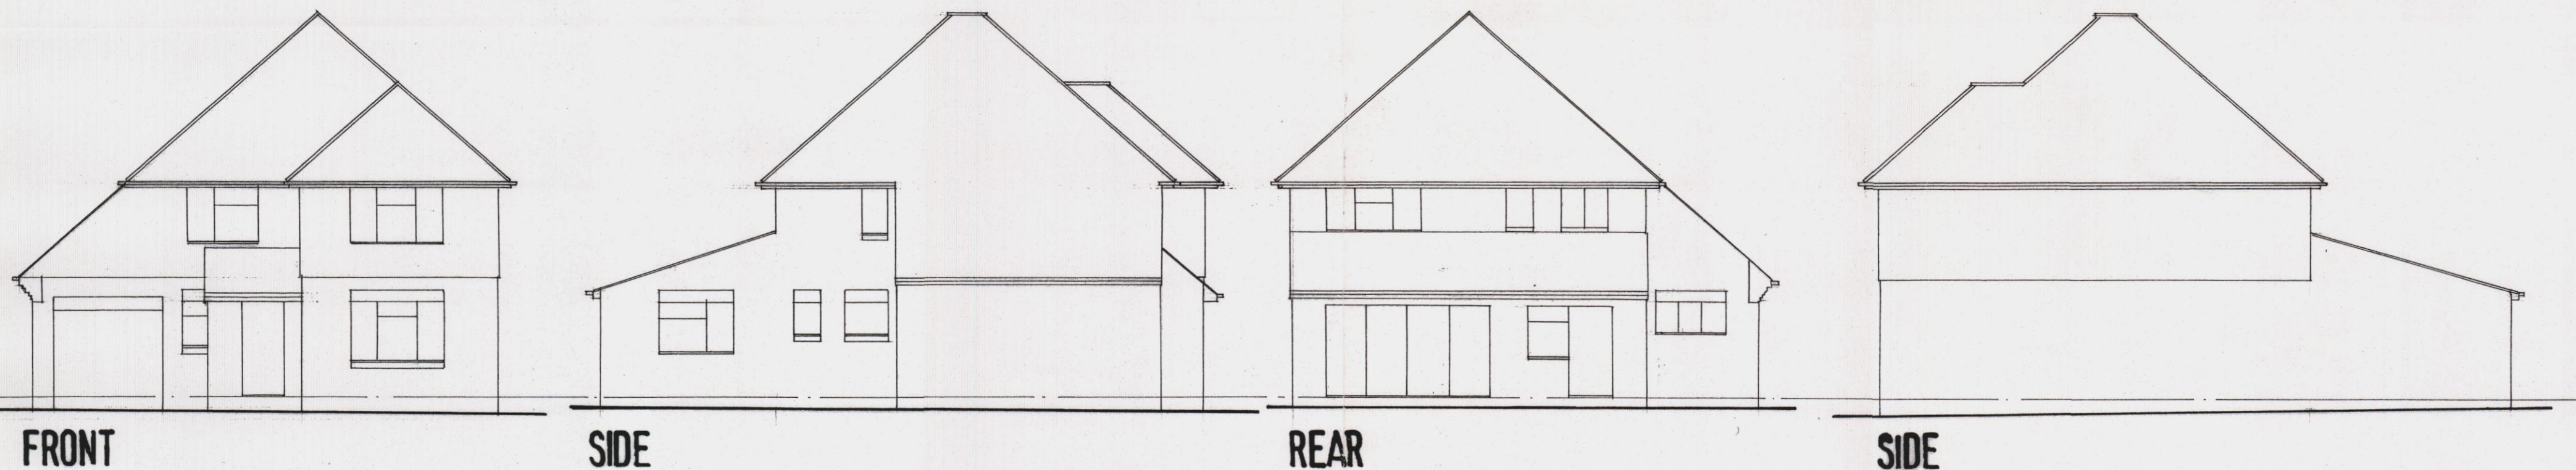

DEREK TREAGUS ASSOCIATES
 ARCHITECTURAL SERVICES
 No 3 The Townhouse, 20 Nelson Road, Southsea, Hants PO5 2AS
 Tel 07956 624094
 derek.treagus@ntlworld.com

Project **REAR/SIDE EXTENSION TO
 115 HULBERT ROAD,
 BEDHAMPTON,
 HAMPSHIRE.**

Client **Mr & Mrs D Chatfield**

Title **PLANNING DRAWING-EXISTING**

Date	Drawn	Scale
Mar 2013	DT	1:50, 1:100, 1:1250

Dwg. No. **13.172.01** Rev

