


**PROPOSED SINGLE STOREY REAR ADDITION.
16, WOODVILLE ROAD, BEDHAMPTON, HANTS.
FOR K. HUNT.**

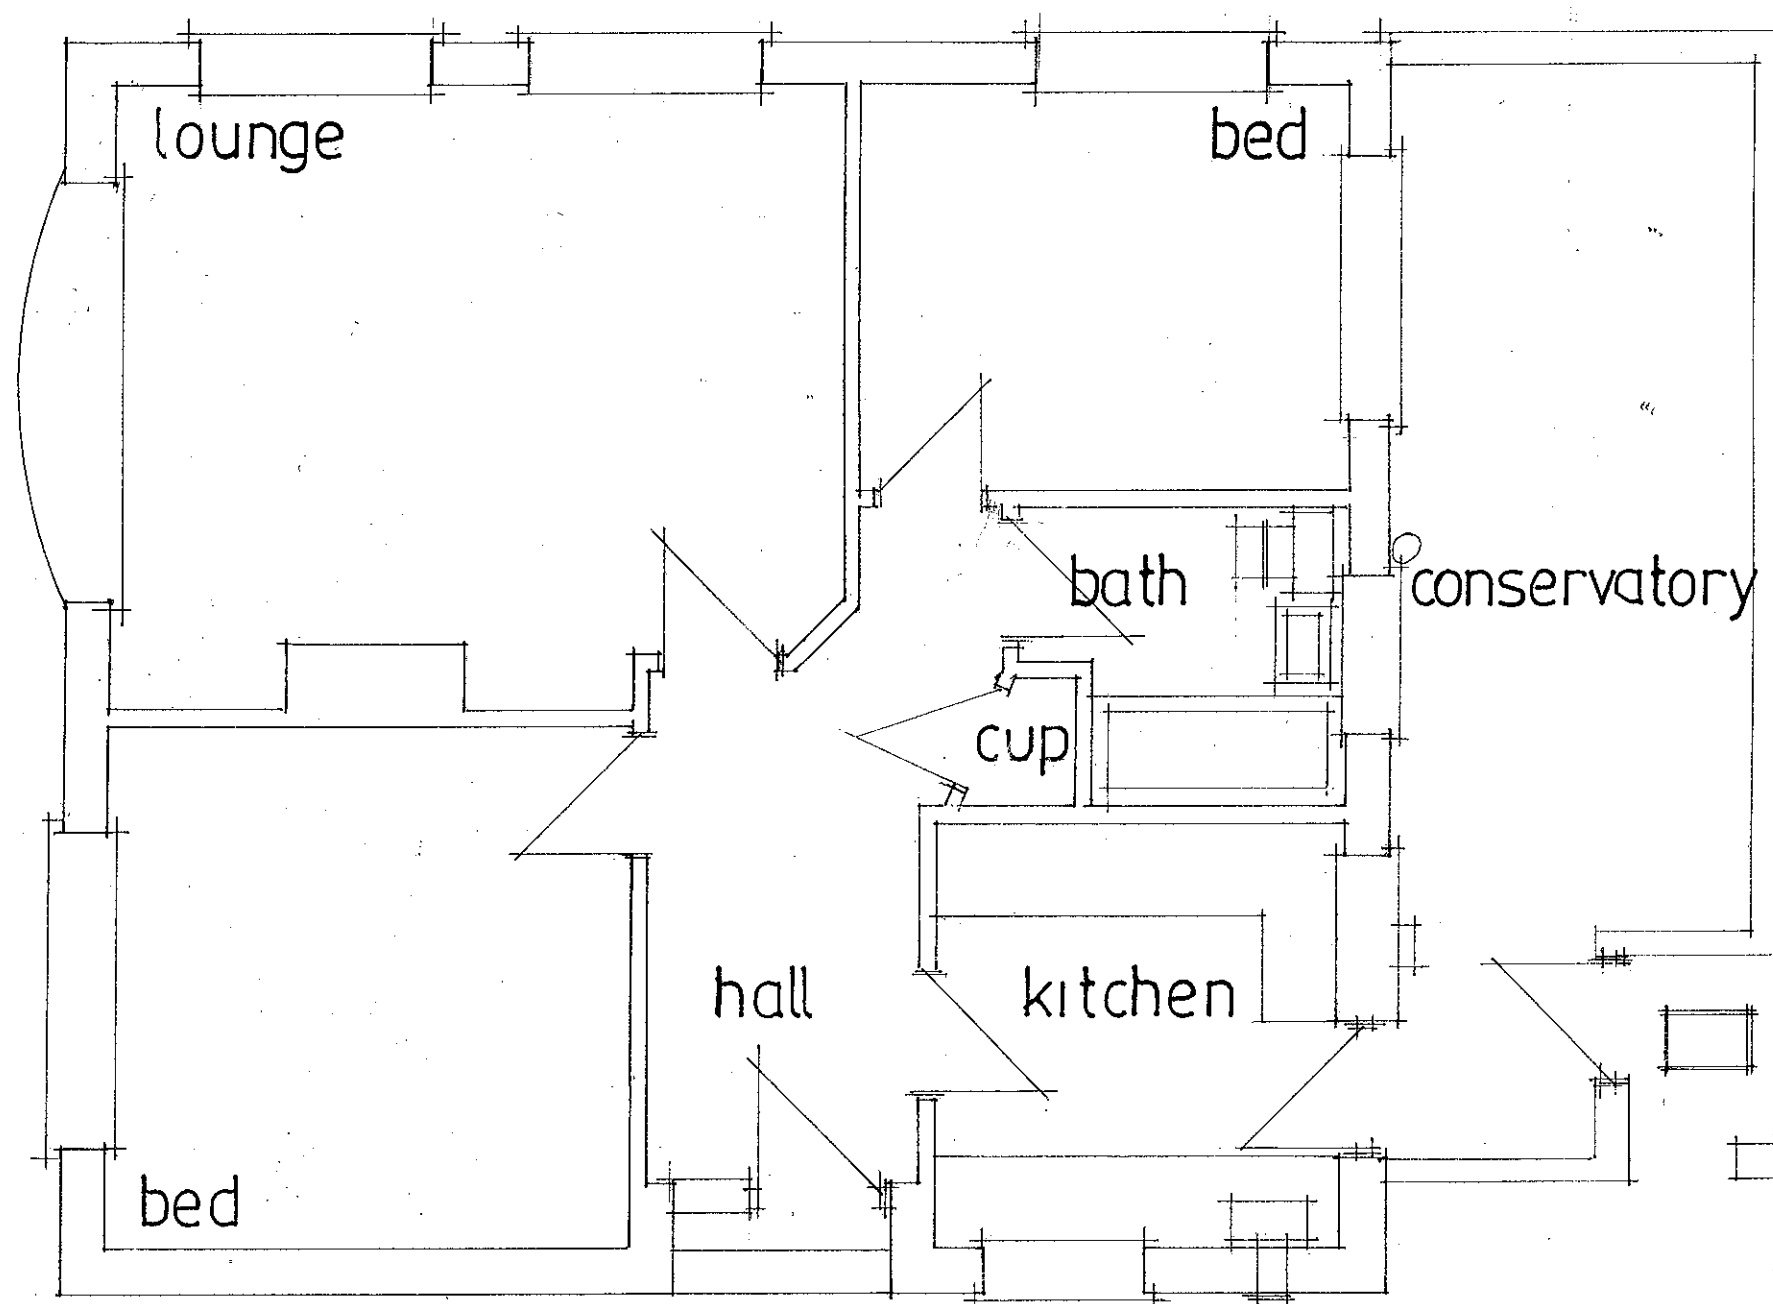

EXISTING LAYOUT

scale 1:50
date feb 2013

PETER J. WALKER MRICS
CHARTERED SURVEYOR
182 SEAFRONT, HAYLING ISLAND, HANTS
PO11 9 AN

TEL: 02392 467571