



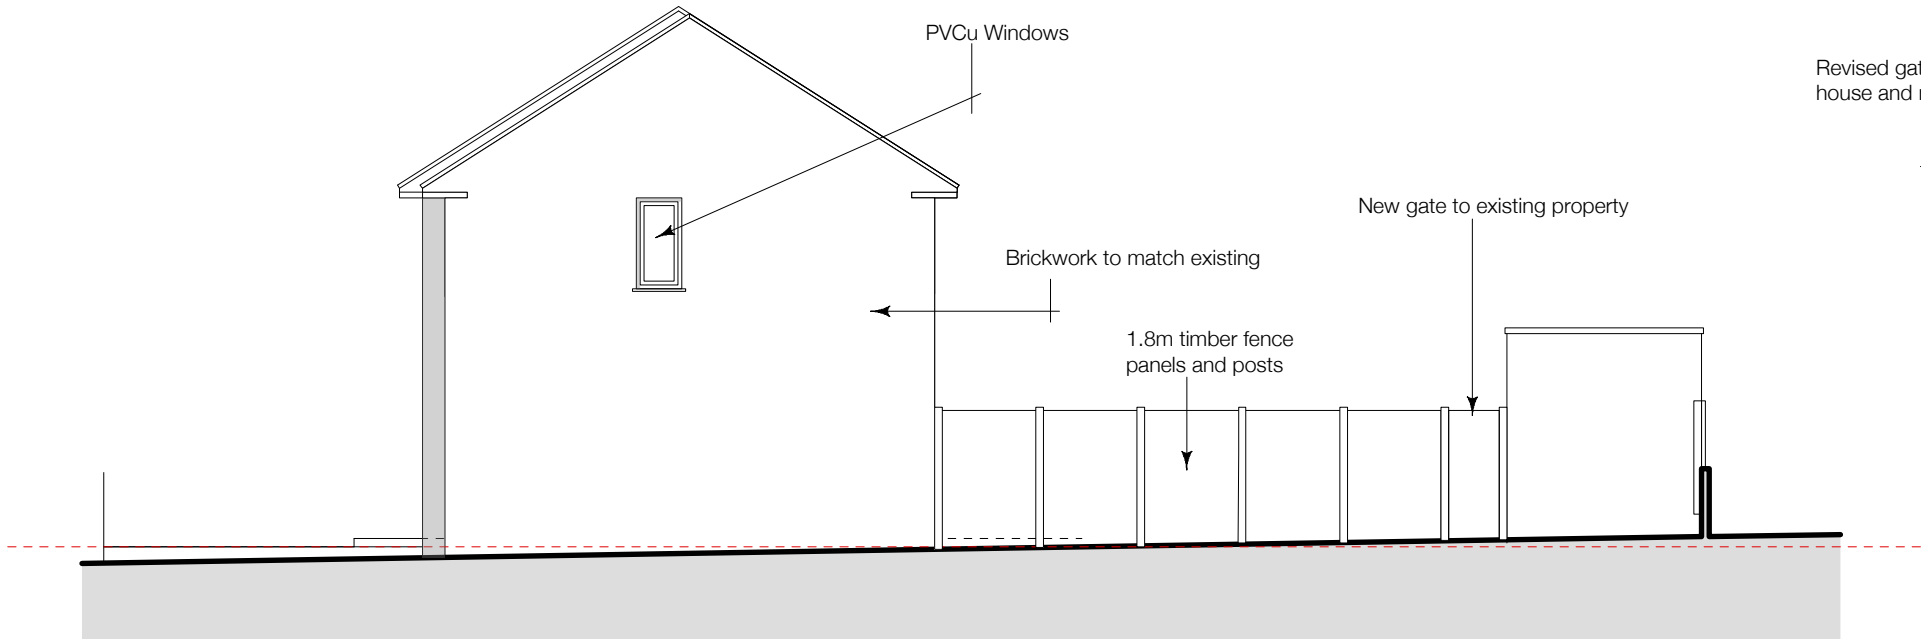


PROPOSED SIDE (NORTH) ELEVATION 1:100

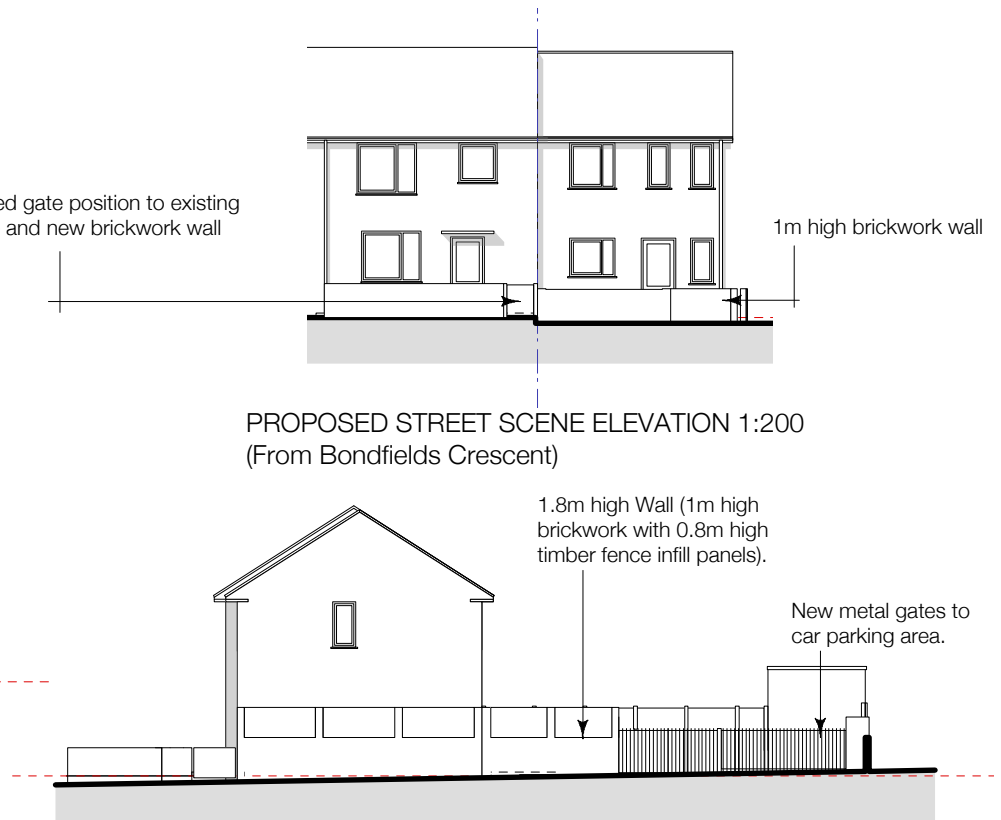


PROPOSED STREET SCENE ELEVATION 1:200
(From Bondfields Crescent)

PROPOSED STREET SCENE ELEVATION 1:200
(From Middle Park Way)

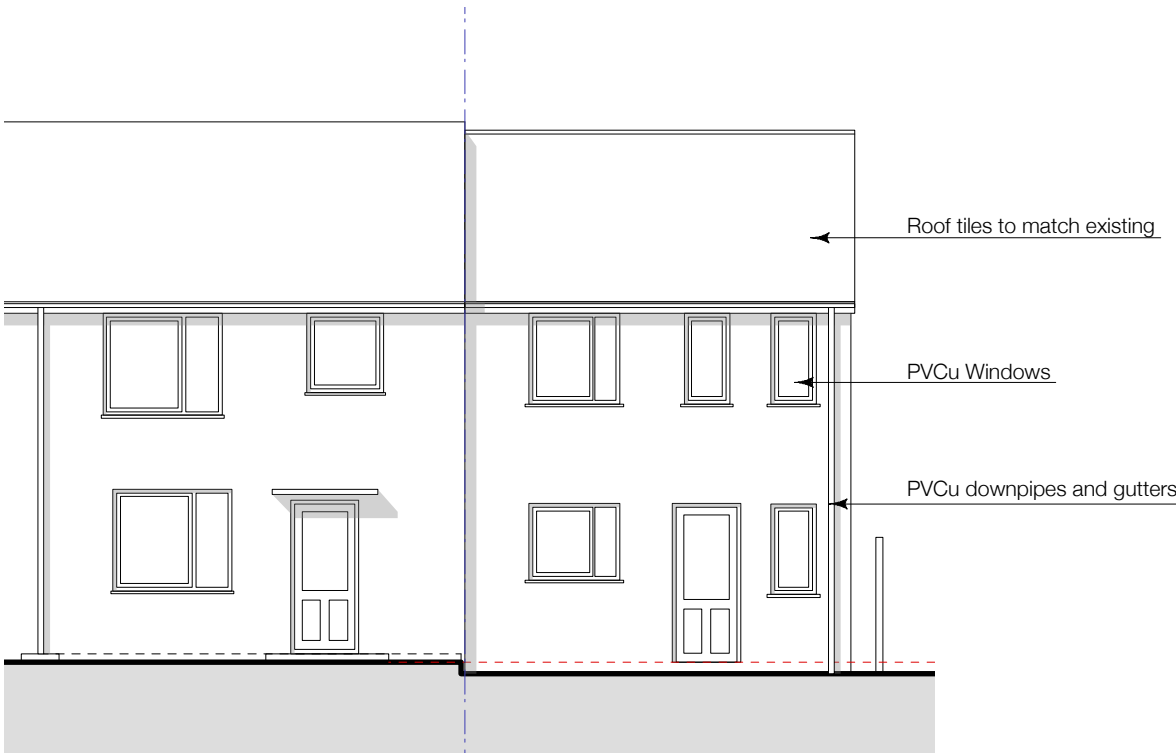

PROPOSED FRONT (EAST) ELEVATION 1:100

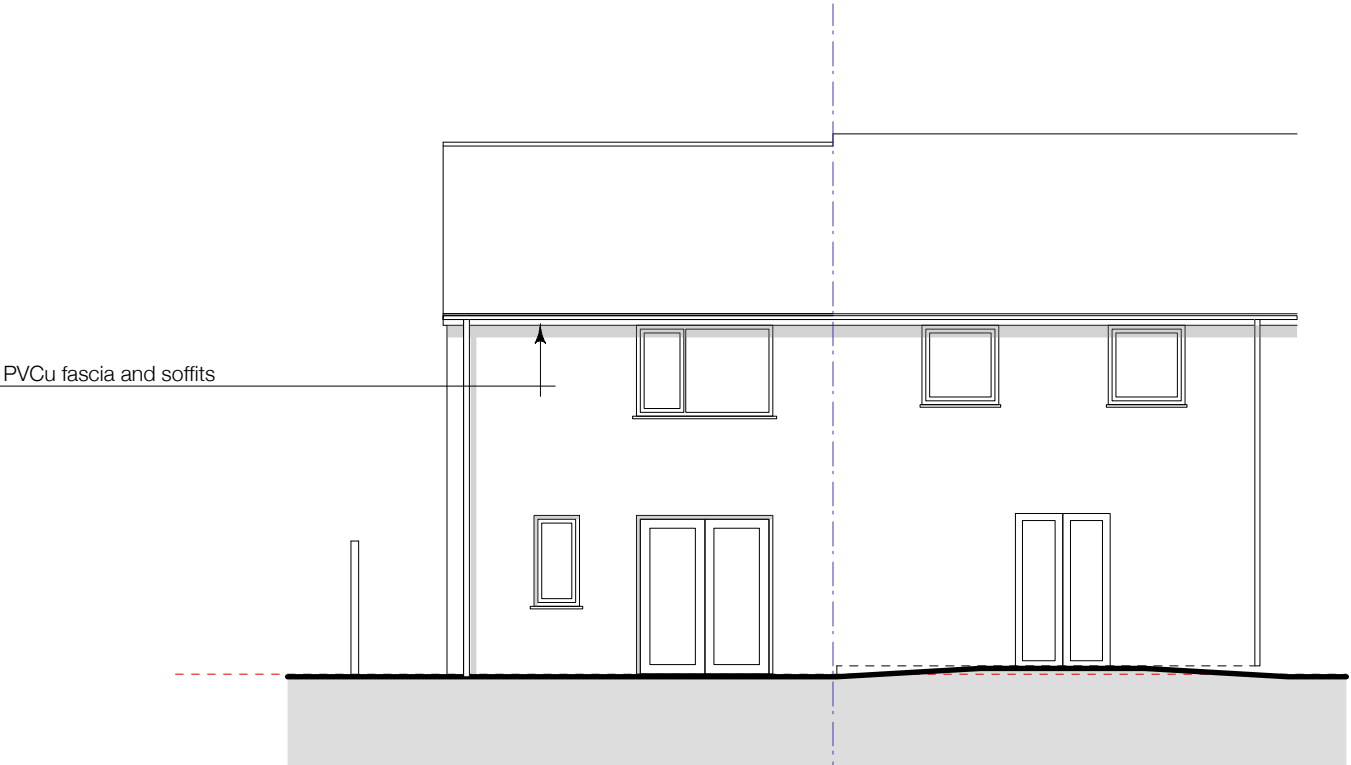

PROPOSED REAR (WEST) ELEVATION 1:100

general note
DO NOT SCALE FROM THIS DRAWING.
Scaling only for Local Authority purposes.
Dimensions to be checked on site.
All dimensions are in millimetres unless stated.
This drawing and information displayed is the
confidential property of
RMW Associates and shall not be copied or
used for any purpose without the written consent
of the company.
© RMW Associates.

revision
P2:AUG 2012: ISSUED FOR PLANNING APPROVAL
P3:JAN 2013: REVISED PLANNING APPLICATION

RMW Associates

Studio 2 Mary Rose Court Portsmouth Hants PO5 2JD
T: +44(0)77 8066 7466 F: +44(0)70 9286 4487 E: mail@rmw-associates.co.uk

client
Mr & Mrs Coles
46 Bondsfields Crescent
Leigh Park
Hampshire
project
Land to side of 67 Bondsfields Crescent
Leigh Park
Hampshire

drawing title
PLANNING
Proposed Elevations

scale @ A1
date
JUNE 2012
drawing no.
151-102

scale @ A3
1:100
status
PRELIMINARY

drawn by
GMP
checked by
GMP
revision no.
P3