


FRONT ADDITION AND GARAGE CONVERSION
32, SALTMARSH LANE, HAYLING IS. HANTS
FOR MR & MRS D O'NEILL

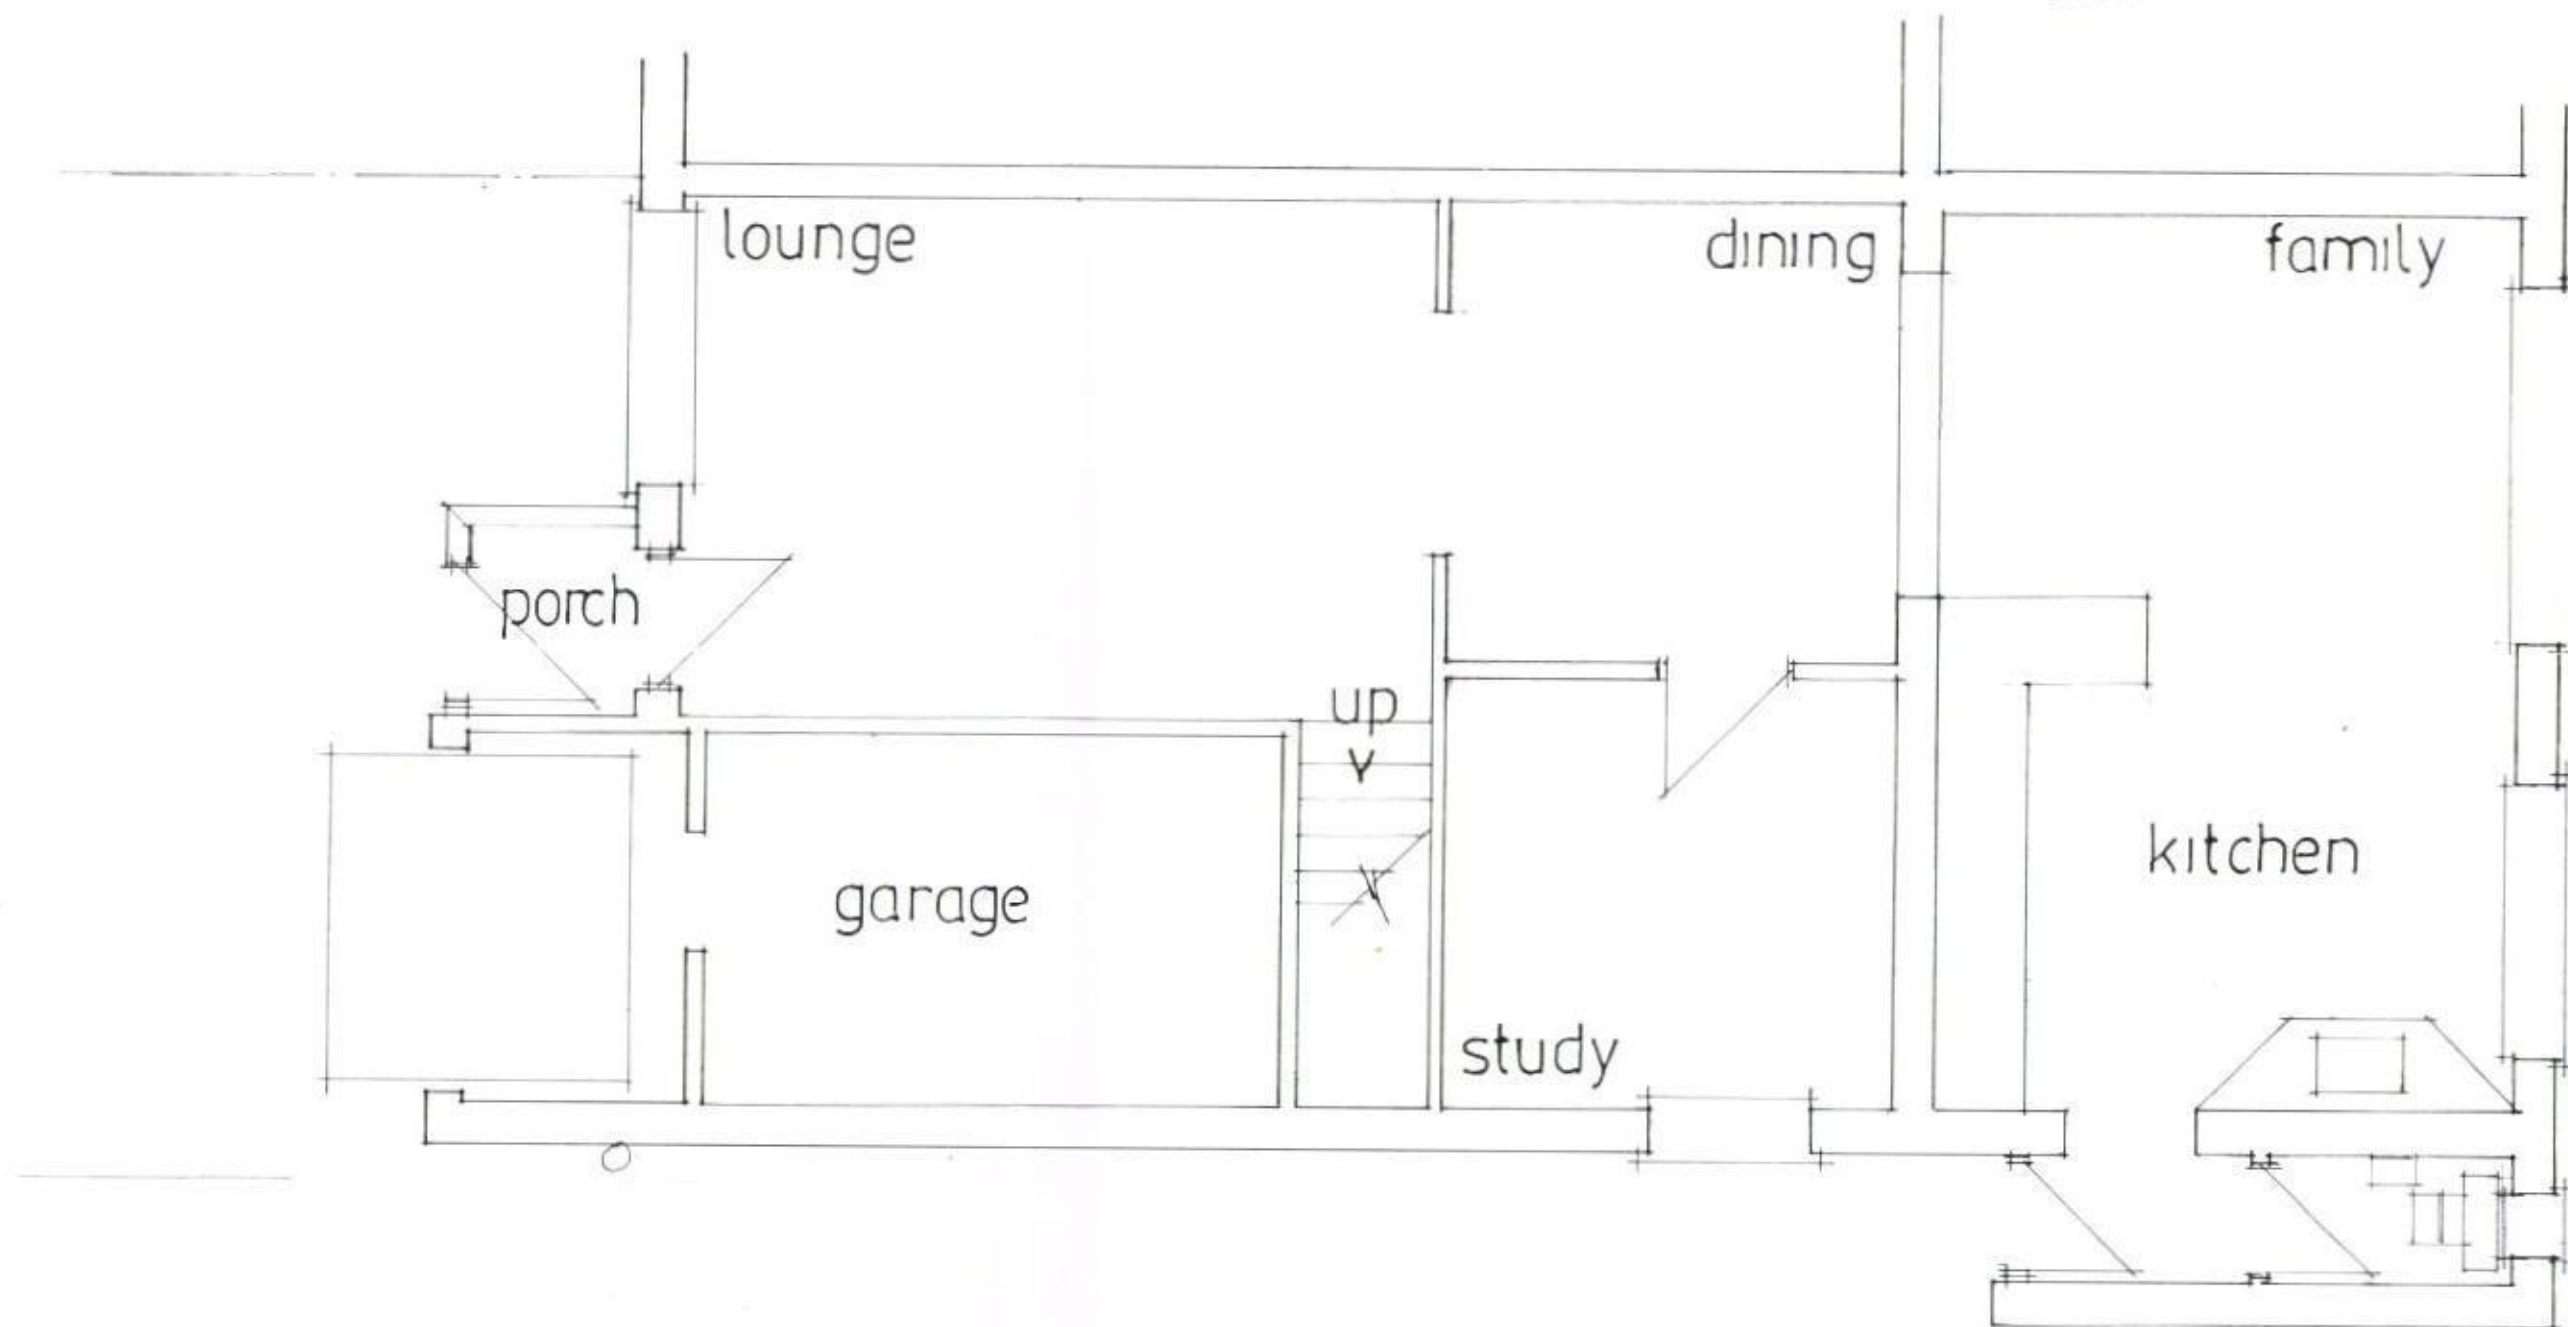

date july 2014
scale 1:50

EXISTING GROUND FLOOR

PETER J. WALKER MRICS
CHARTERED SURVEYOR
182 SEAFRONT, HAYLING ISLAND, HANTS
PO11 9 AN

TEL: 02392467571