


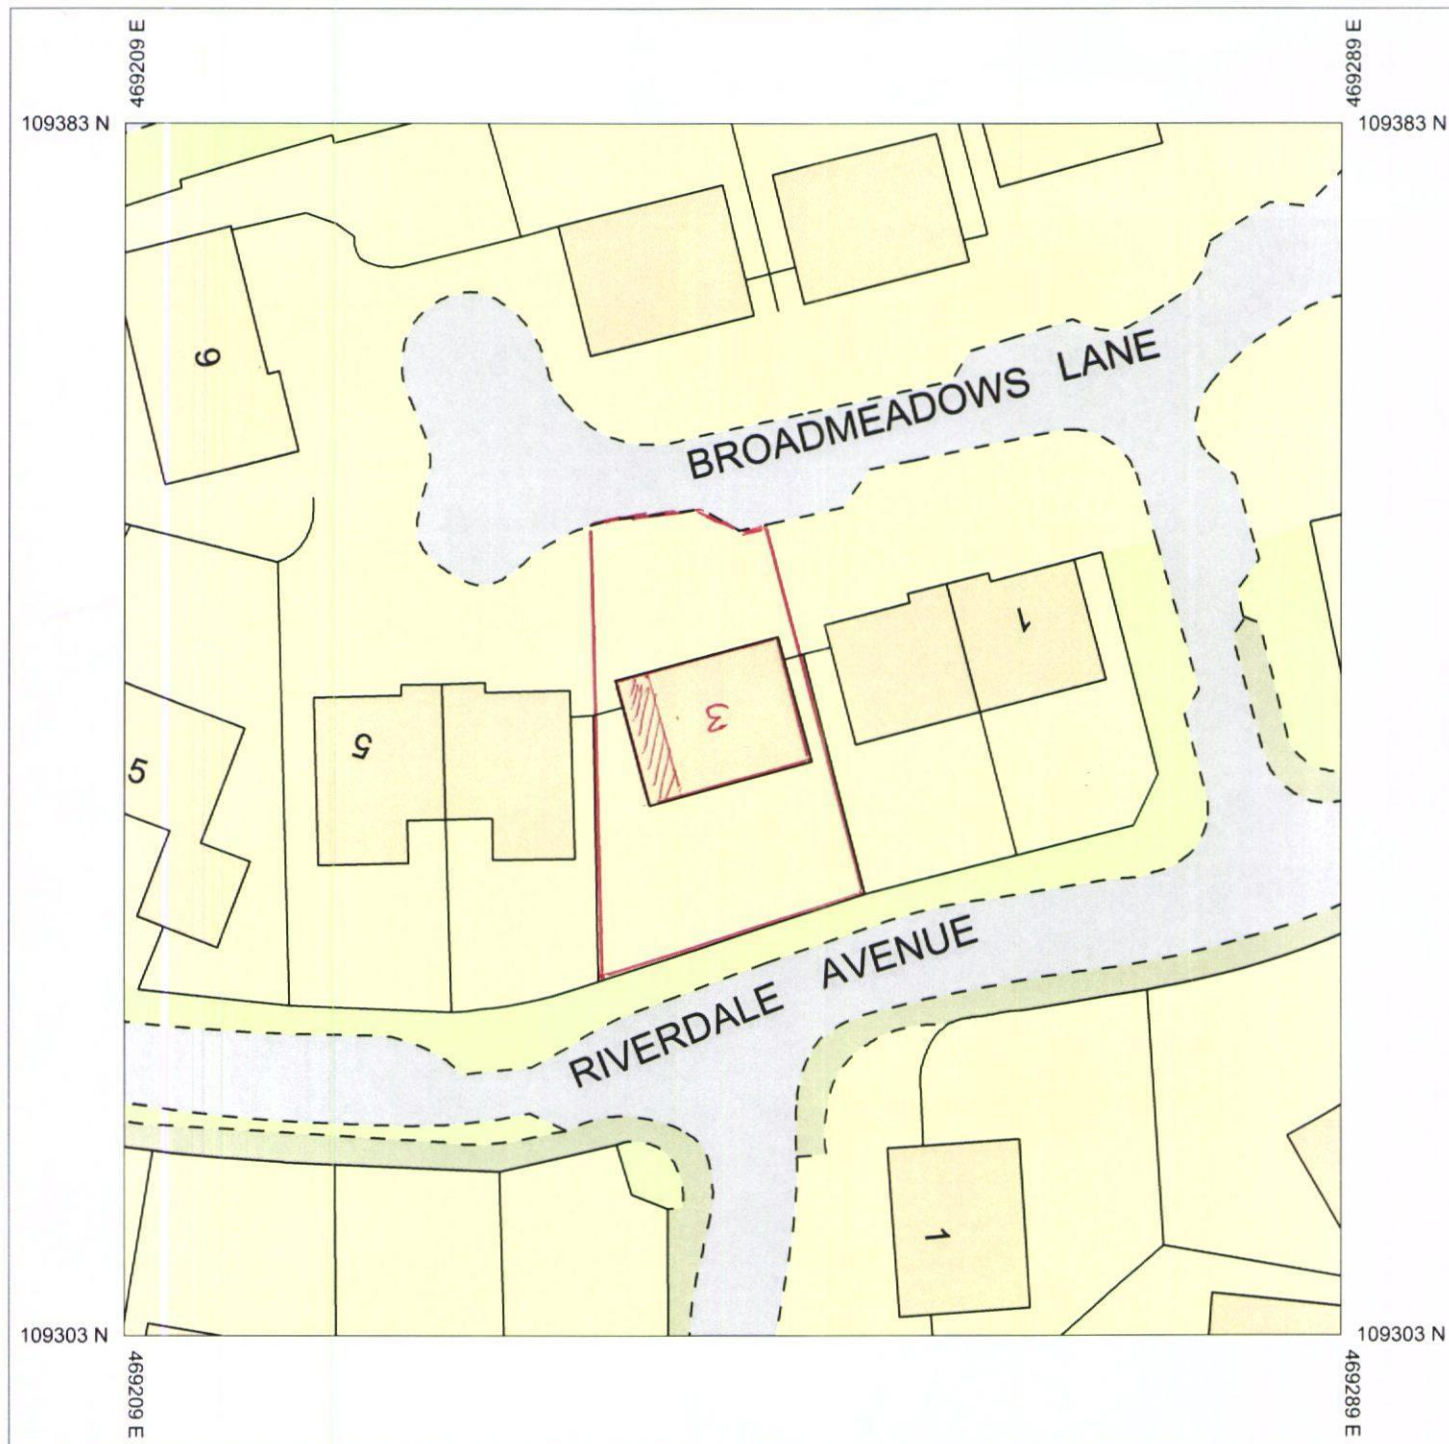

Produced 05/09/2013 from the Ordnance Survey
National Geographic Database and incorporating
surveyed revision available at this date. © Crown
Copyright 2013

Reproduction in whole or in part is prohibited without
the prior permission of Ordnance Survey

Ordnance Survey and the OS Symbol are registered
trademarks of Ordnance Survey, the national mapping
agency of Great Britain.

The representation of a road, track or path is no
evidence of a right of way.

The representation of features as lines is no evidence
of a property boundary.

DM Designs
TO BE USED IN CONJUNCTION WITH
DRG No:
BARNETT 07A

0 8 16

Scale 1:500

Supplied By: **Dash**

Serial number: 001118905

Plot Centre Coordinates: 469249, 109343

BARNETT / BLP

**HAVANT BOROUGH
COUNCIL**

11 SEP 2013

RECEIVED