
PERMIT

NOTES:
This drawing has been produced solely for PLANNING/DESIGN.
Do not Scale from this Drawing except for planning purposes.
This drawing is the copyright of MF Designs Ltd.

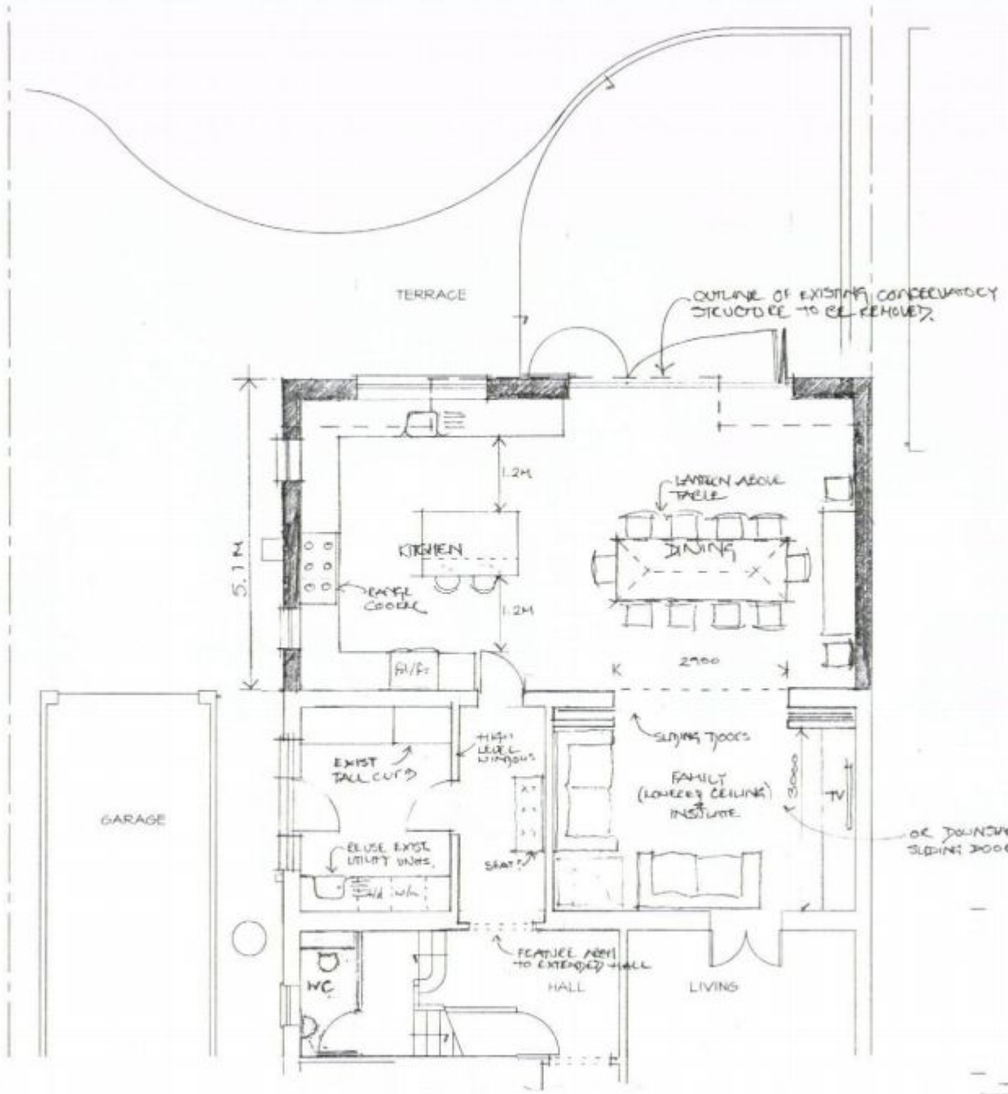


Ground



West



South

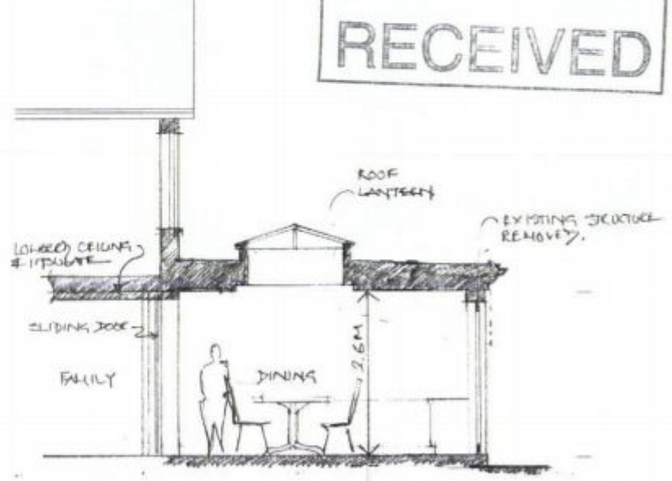

North SECTION

B: 03/08/11 – REVISED DIMS.
A: 24/05/11 – REVISED DESIGN.

mf designs ltd
Chartered Architects

12 Wensley Gardens • Emsworth • Hampshire • PO10 7RA
Director: Martin Farrer RIBA • Co Registration No.4507379
t 01243 377766
e admin@mfdesigns.org.uk

Date: March 2011
Scale: 1:100
Job No: 3017
Drg No: 05 B

HAVANT BOROUGH COUNCIL
19 AUG 2011
RECEIVED

NORTH

REPLACEMENT TO CONSERVATORY STRUCTURE
4 PARK CRESCENT, EMSWORTH. PO10 7NT