
10/72708/000

REFUSE

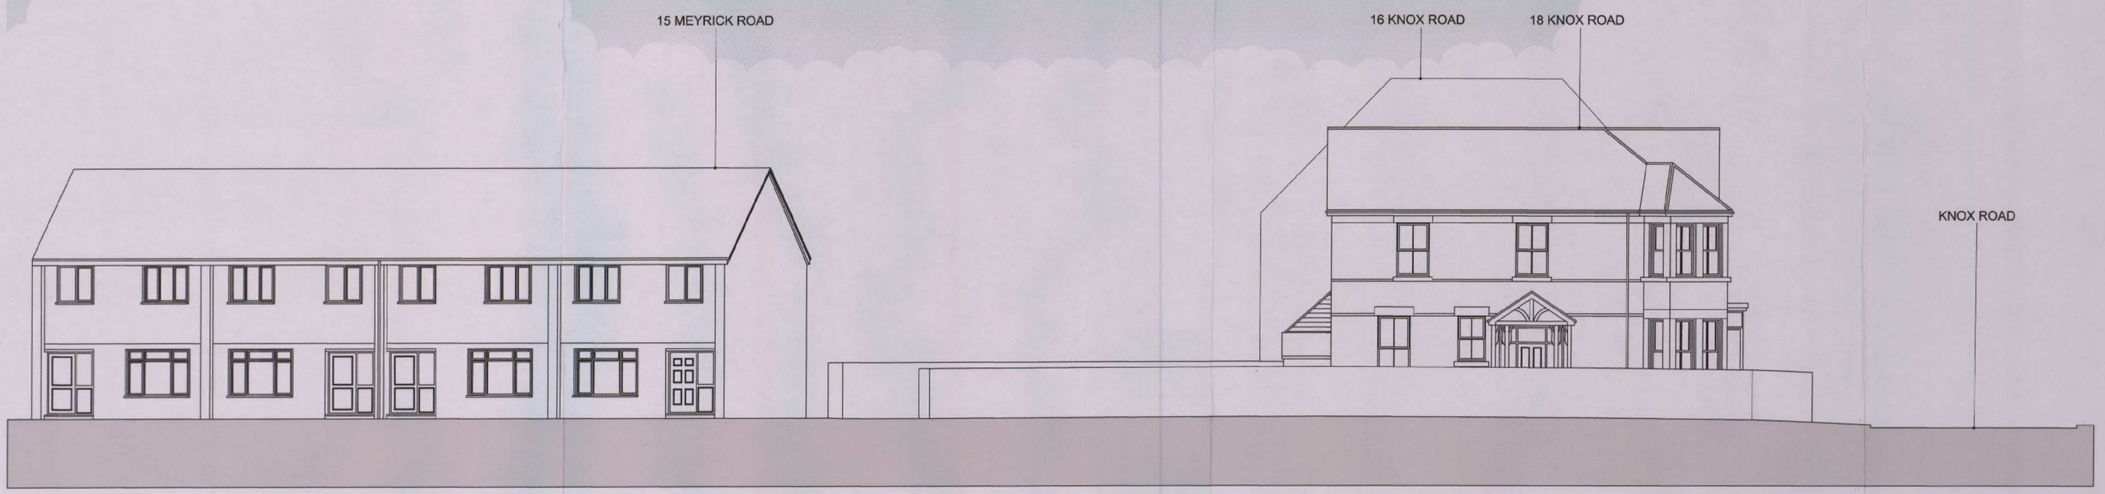

KNOX ROAD (SOUTH) EXISTING STREET ELEVATION



MEYRICK ROAD (WEST) EXISTING STREET ELEVATION

notes

this drawing is the copyright of the parnell design partnership llp and must not be reproduced in whole or part or used for the execution of works without their permission.

all dimensions to be checked on site prior to commencement of construction works and the architect notified of any discrepancy.

figured dimensions are to be used in preference to scaled dimensions.

no deviation from this drawing will be permitted without prior consent of the architect.

all drawings are prepared subject to a full measured and structural survey of the buildings and site.

all structural work is subject to the appointment of a structural engineer to confirm and agree the structural proposals.

os promap licence no. 100020449.

scale width 100mm @ a1 - 50mm @ a3

revision	notes	date	drawn	check

client Laishley Developments Ltd

HAVANT BOROUGH COUNCIL
19 MAR 2010
RECEIVED

parnell design partnership llp
chartered architects
town planning
interior design consultants
2 beechworth road, havant, hampshire, po9 1ax
tel: 023 9248 1100
fax: 023 9247 5050
email: pdp@pdp-architects.co.uk
website: pdp-architects.co.uk

project	PROPOSED DEVELOPMENT KNOX ROAD BEDHAMPTON
detail	EXISTING STREET ELEVATIONS
drawn	HM
checked	MBW
date	NOV 2009
status	PLANNING
a1 scale	1:100
a3 scale	1:200
	27829-PD107 rev