

# PERMIT

HAVANT BOROUGH
DEVELOPMENT
03 SEP 2009
RECEI

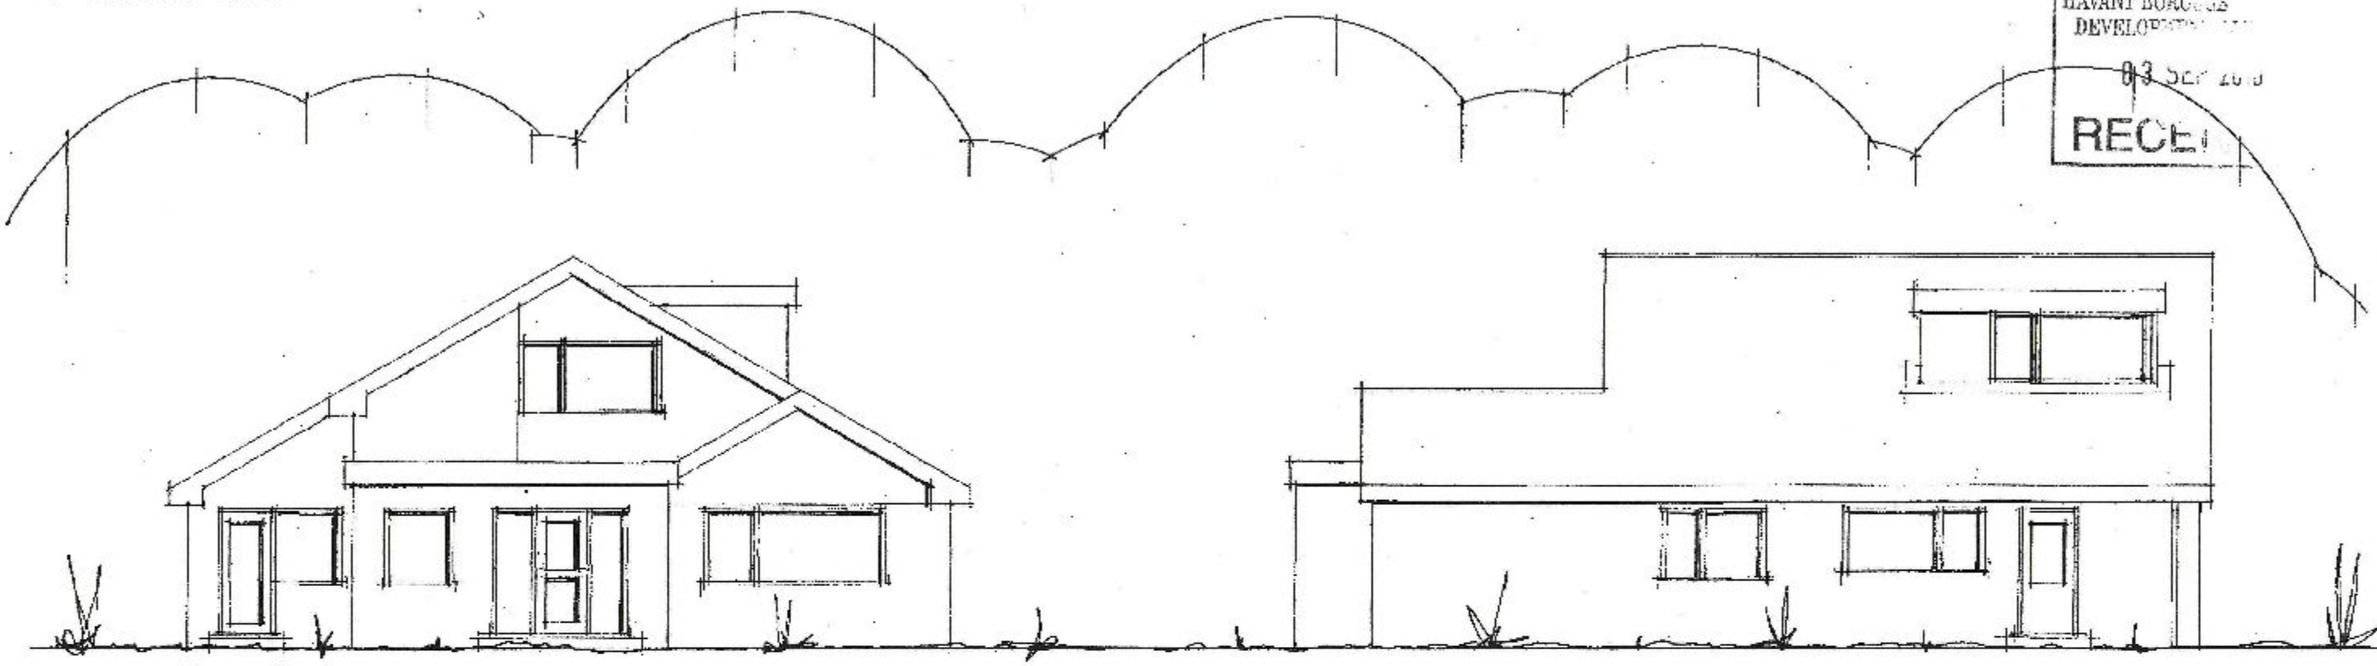

front

side

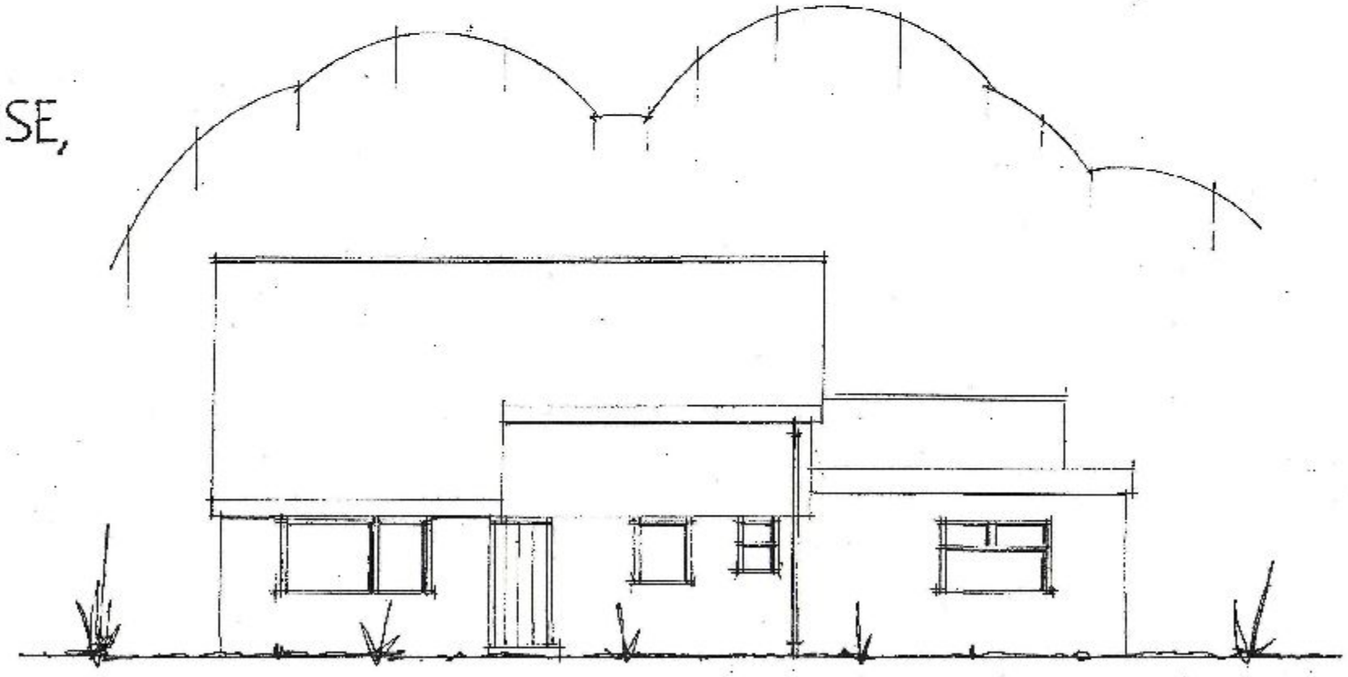

side

PROPOSED ADDITIONS 6,SALTERNS CLOSE,
HAYLING ISLAND, HANTS.
FOR MR& MRS E SPRATT.

EXISTING ELEVATIONS

date july 2009
scale 1·100

PETER J. WALKER MRICS
CHARTERED SURVEYOR
182 SEAFRONT, HAYLING ISLAND, HANTS
PO11 9 AN

TEL: 02392 467571