PERMIT

HAVANT BOROUGH COUNCIL
DEVELOPMENT CONTROL
14 SEP 2010
RECEIVED

APP/10/00410

AMENDED



East Elevation

EXTERNAL MATERIALS

Cumberland Slate roofing

Grey coloured Sarnafil flat ridge, with 50mm diameter wood rolls at 600mm crs.

Roughcast Render to walls, with hood over windows

Windows to be Metal framed with rectangular leaded panes

Windows to have stone surrounds and sills



North Elevation



West Elevation

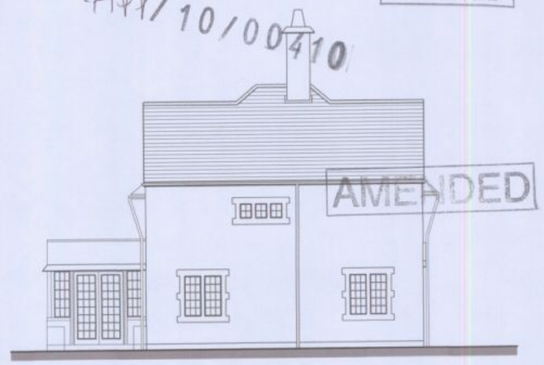

South Elevation

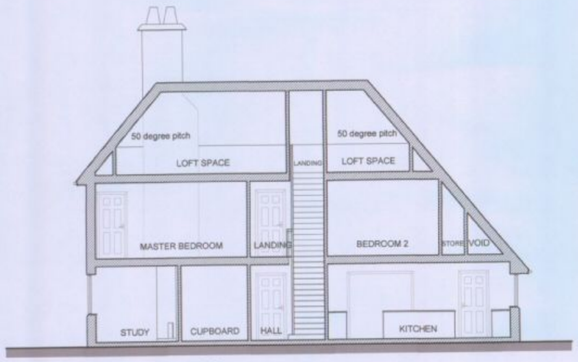

Cross Section CC

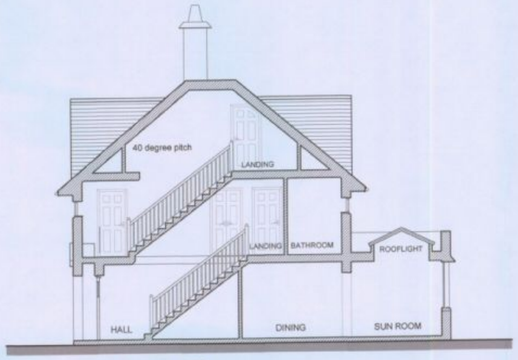

Cross Section DD

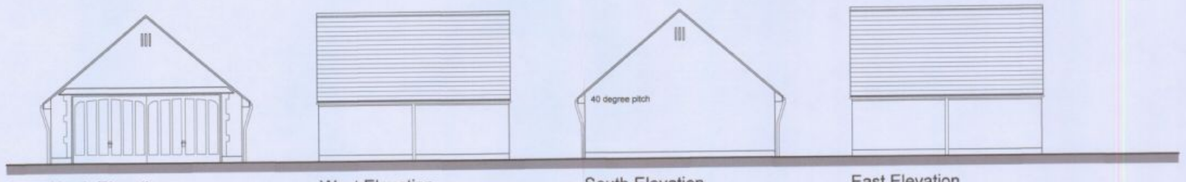

North Elevation | West Elevation | South Elevation | East Elevation

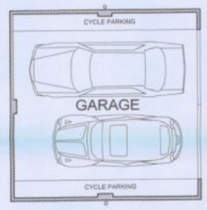

Garage Plan

EXTERNAL MATERIALS

Cumberland Slate roofing

Roughcast Render to walls, with hood over door

Timber garage door



Roof Plan

Garage Plans and Elevations

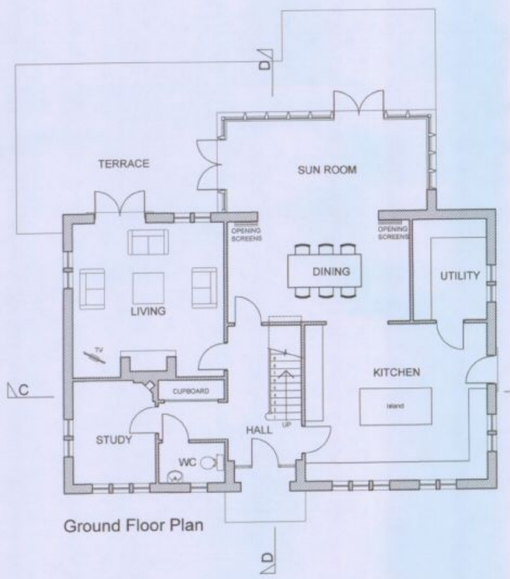

Ground Floor Plan

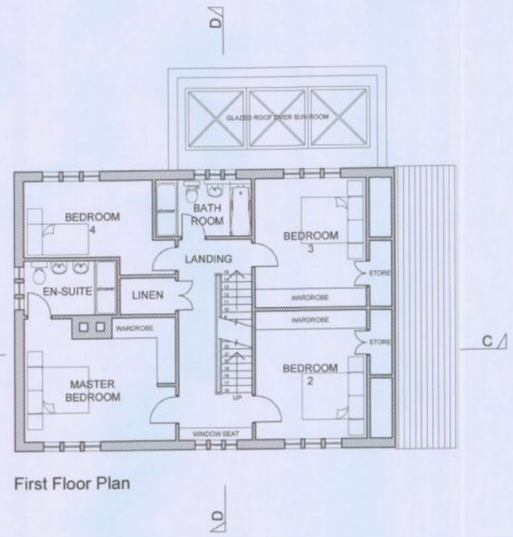

First Floor Plan

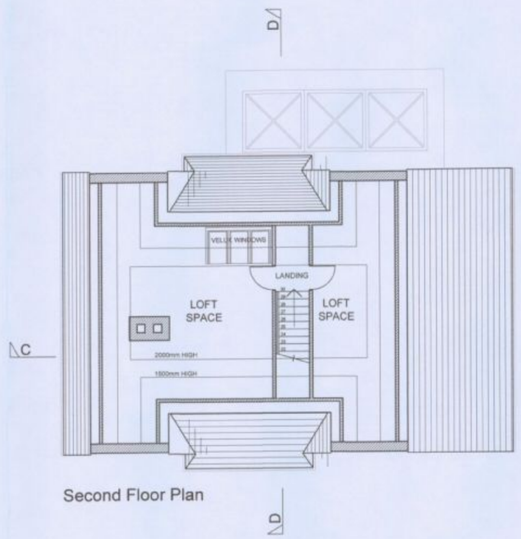

Second Floor Plan

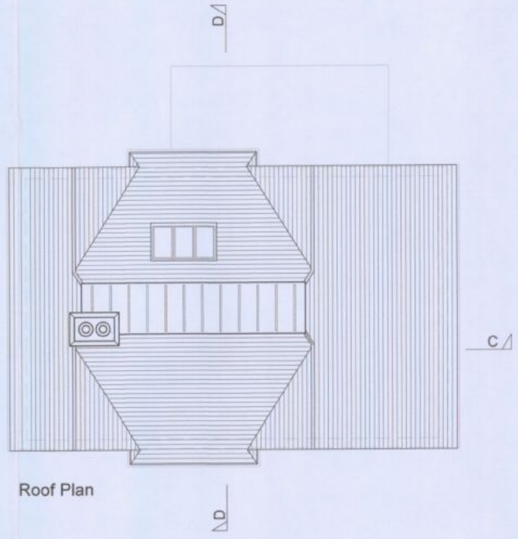

Roof Plan

notes:

revisions: A | 07.07.2010 | SJB | PLANNING
B | 08.09.10 | JG | HOUSE RIDGE LOWERED BY 750MM, GARAGE ROOF PITCH REVISED

revisions:

N Danby

Residential Development

40 St. Catherines Road, Hayling Island

drawing information

title: **Proposed Plot 2 Plans and Elevations**

status: PLANNING
date: JUNE 2010
scale: 1:100 @ A1
drawn: SJB
chk'd:

pwp architects

PWP Architects Ltd 61 South Street, Havant, Hampshire PO9 1BZ
t: 02392 482494 f: 02392 481152
e: design@pwp-architects.com
w: www.pwp-architects.com

job: 4765 dwg: 1202 rev: B

100mm @A1