

Produced 30 Aug 2012 from the Ordnance Survey National Geographic Database and incorporating surveyed revision available at this date. Reproduction in whole or part is prohibited without the prior permission of Ordnance Survey. © Crown Copyright 2012.

Ordnance Survey and the OS Symbol are registered trademarks of Ordnance Survey, the national mapping agency of Great Britain.

The representation of a road, track or path is no evidence of a right of way. The representation of features as lines is no evidence of a property boundary.




Supplied by: Latitude Mapping Ltd
Reference: O1466798
Centre coordinates: 471683 100378

25 BRIGHTS LANE
HAYLING ISLAND
PO11 0JX

PROPOSED ADDITION TO FORM NEW DWELLING 25, BRIGHTS LANE, HAYLING ISLAND, HANTS. FOR MR & MRS D. BAILEY.

PLANNING ONLY

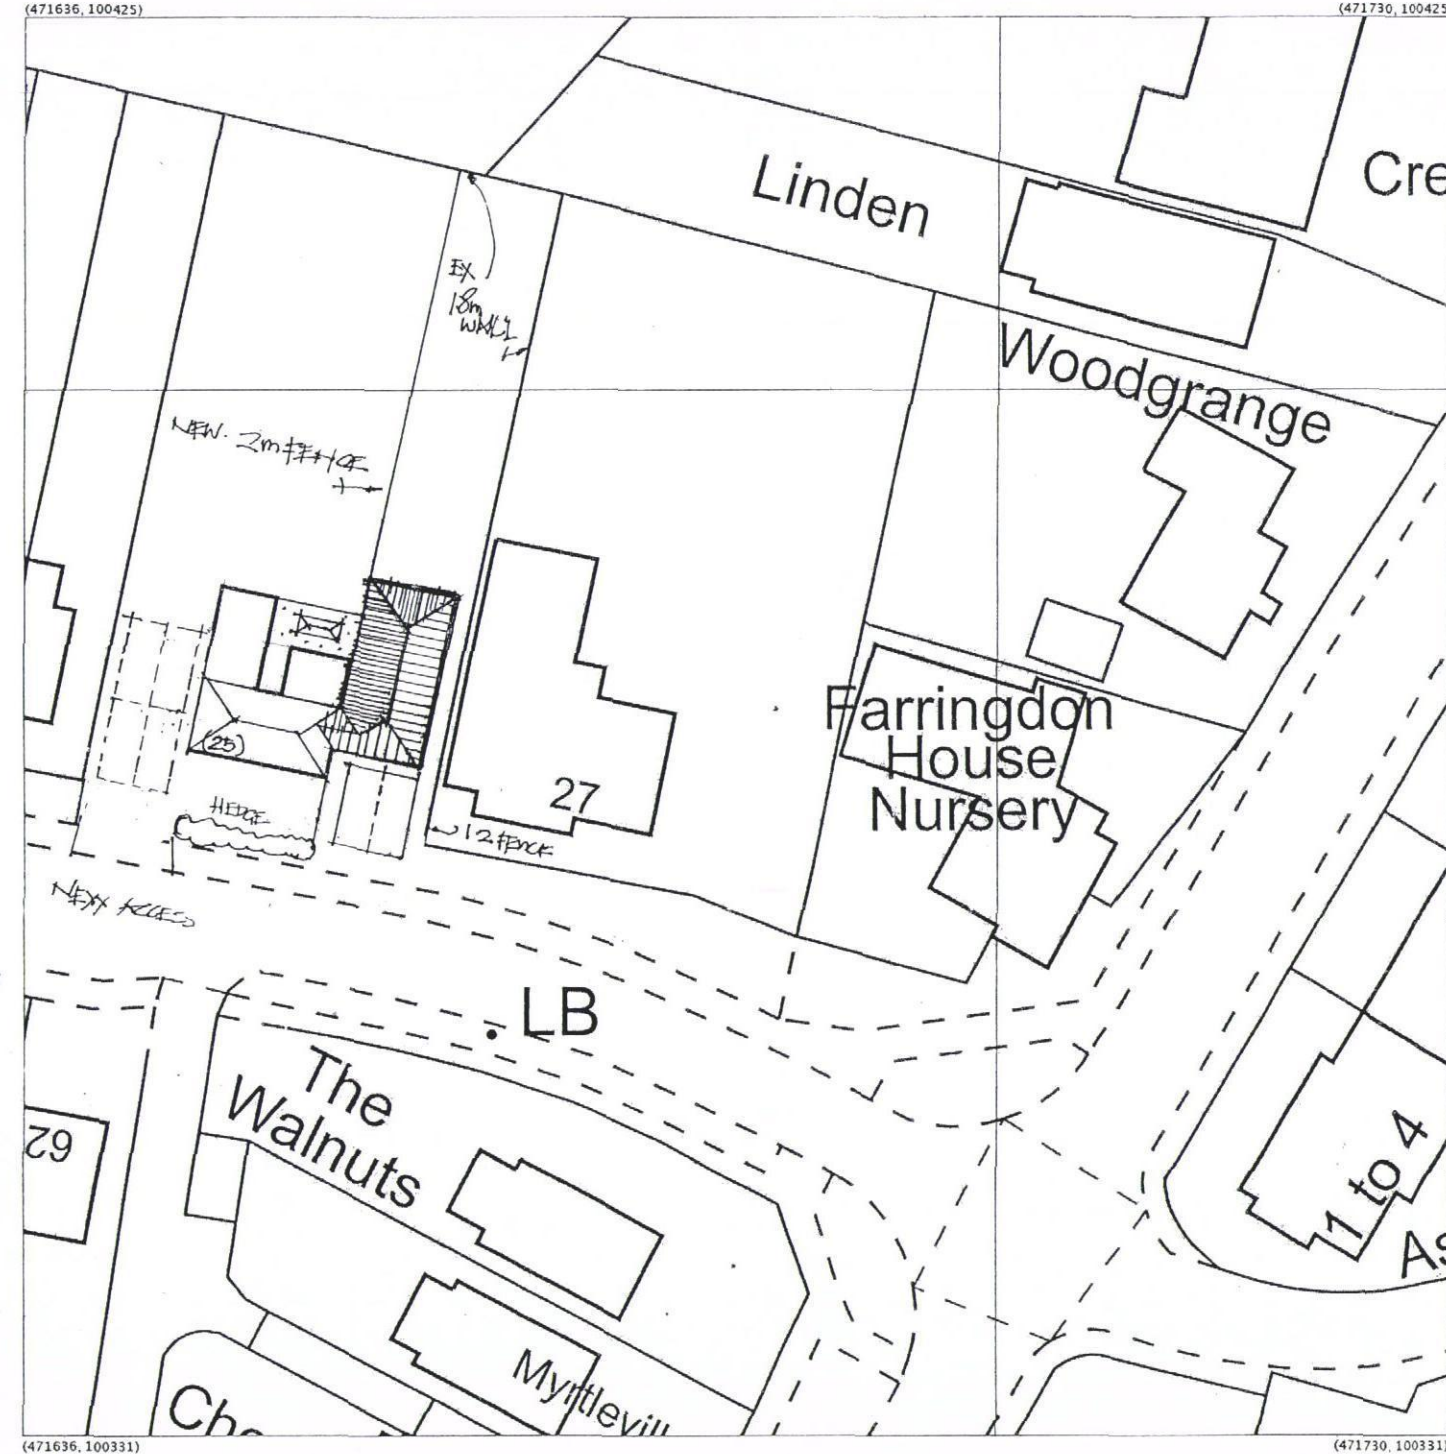

Produced 30 Aug 2012 from the Ordnance Survey National Geographic Database and incorporating surveyed revision available at this date. Reproduction in whole or part is prohibited without the prior permission of Ordnance Survey. © Crown Copyright 2012.

Ordnance Survey and the OS Symbol are registered trademarks of Ordnance Survey, the national mapping agency of Great Britain.

The representation of a road, track or path is no evidence of a right of way. The representation of features as lines is no evidence of a property boundary.



Supplied by: Latitude Mapping Ltd
Reference: O1466799
Centre coordinates: 471683 100378

25 BRIGHTS LANE
HAYLING ISLAND
PO11 0JX

Site/location plan

