



PHYSICAL SCALE IN METERS @ 1:100

NOTES:
This drawing has been produced solely for PLANNING/DESIGN.
Do not Scale from this Drawing except for planning purposes.
This drawing is the copyright of MF Designs Ltd.

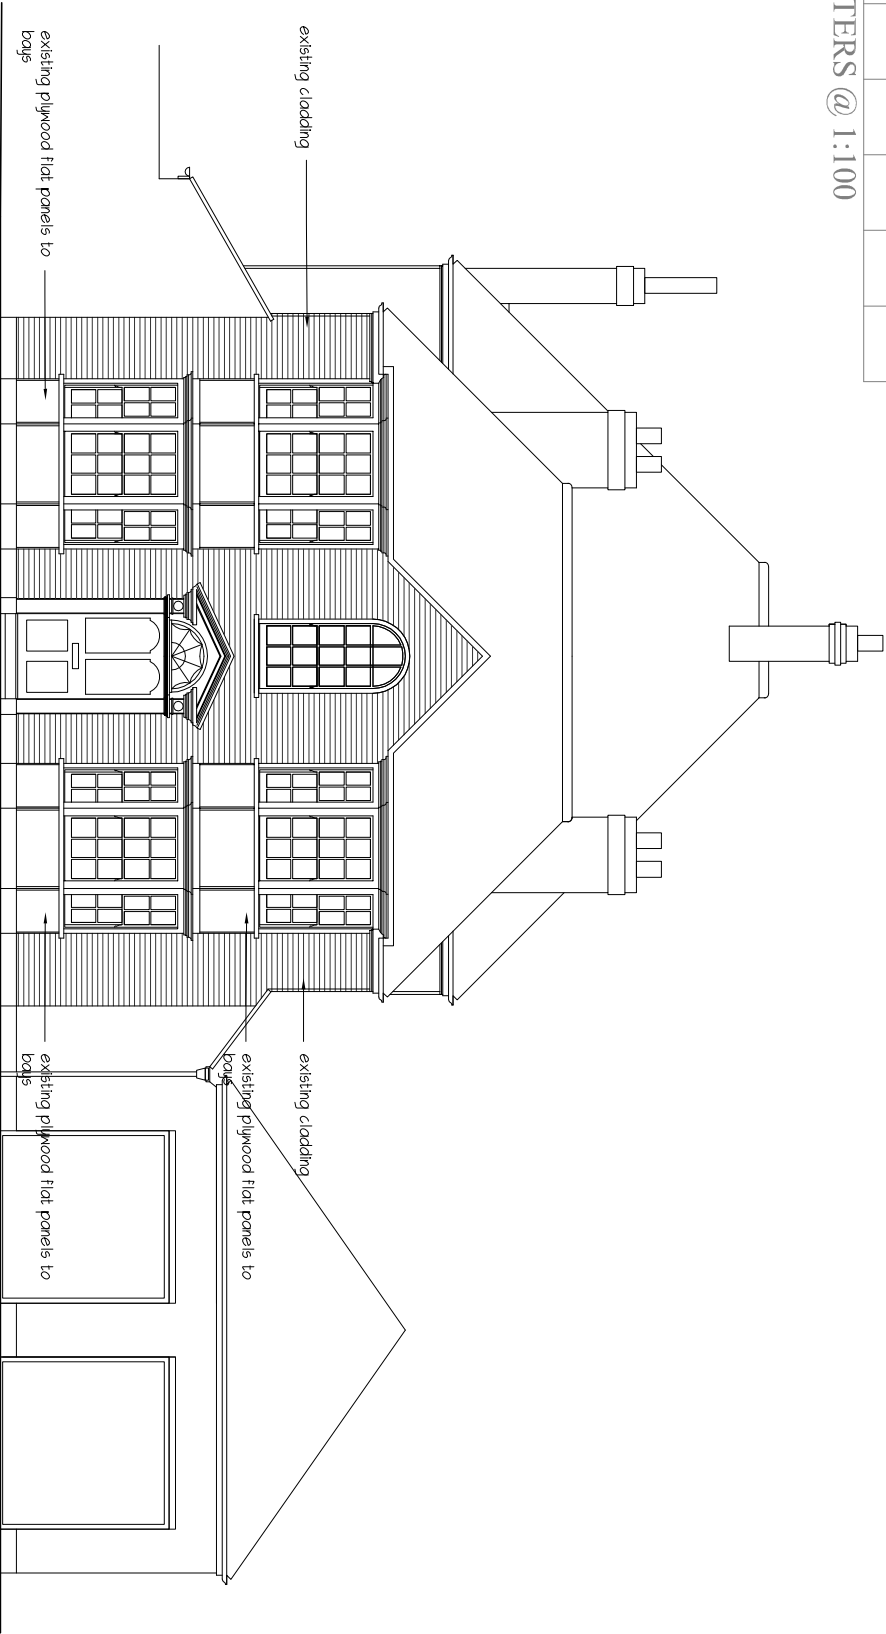

EXISTING - Northern Elevation

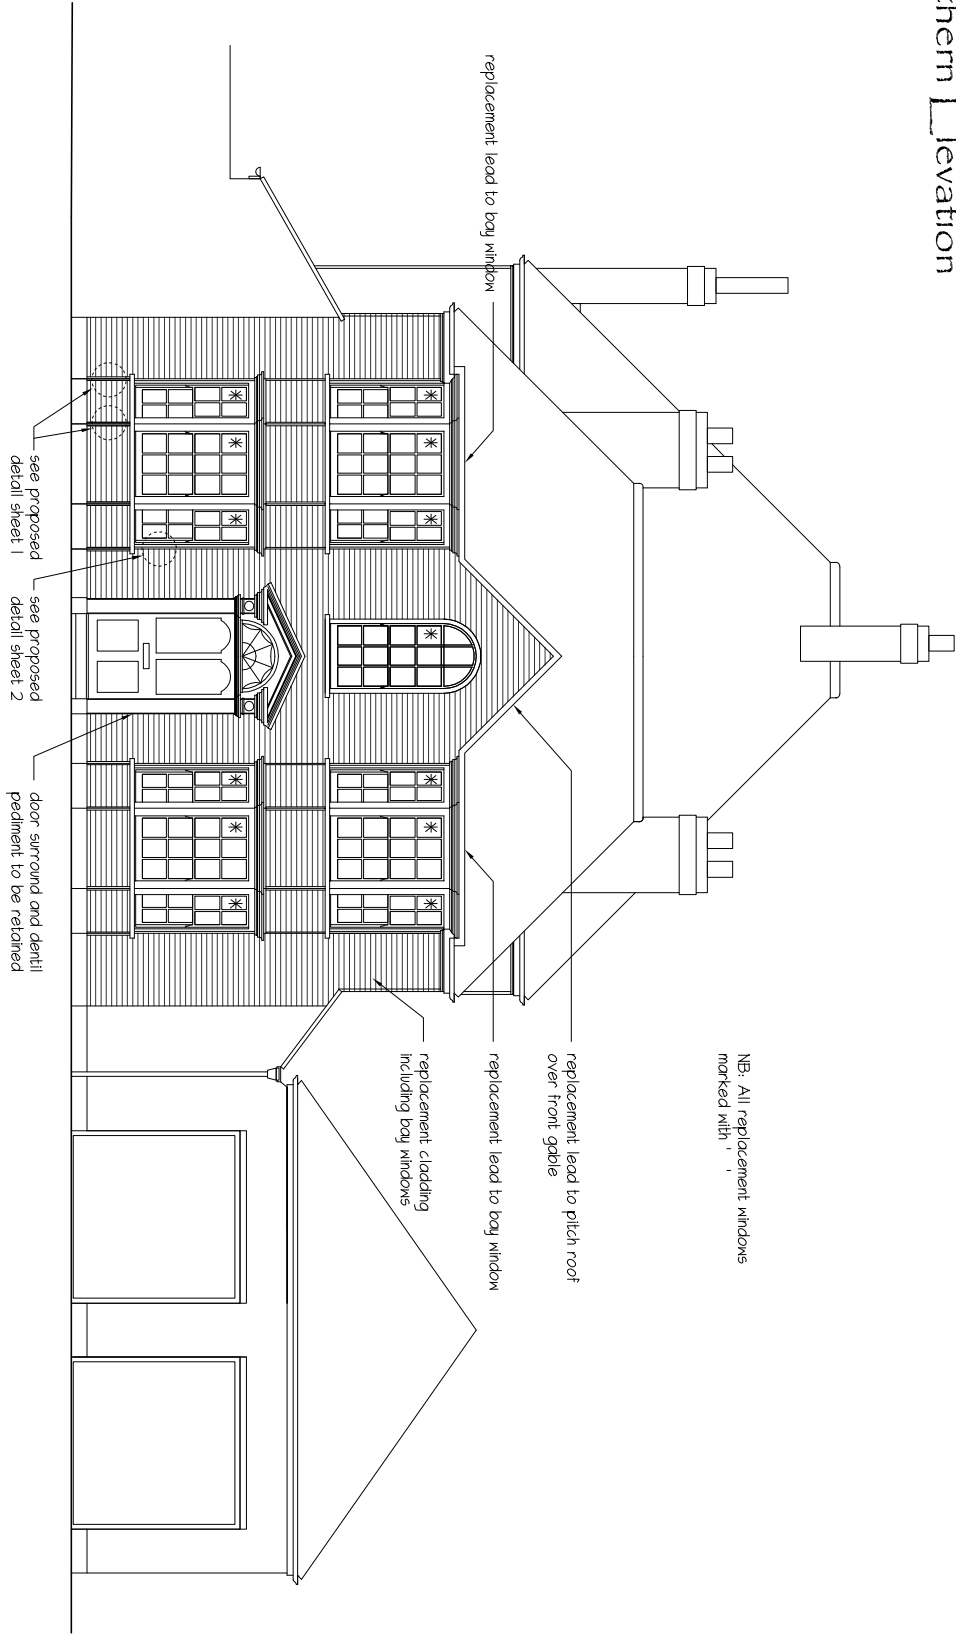

PROPOSED - Northern Elevation

REPLACEMENT CLADDING & FENESTRATION - The Hut, King Street, Emsworth

