


FLOOR PLAN 1:50 SCALE
APP 13/01052

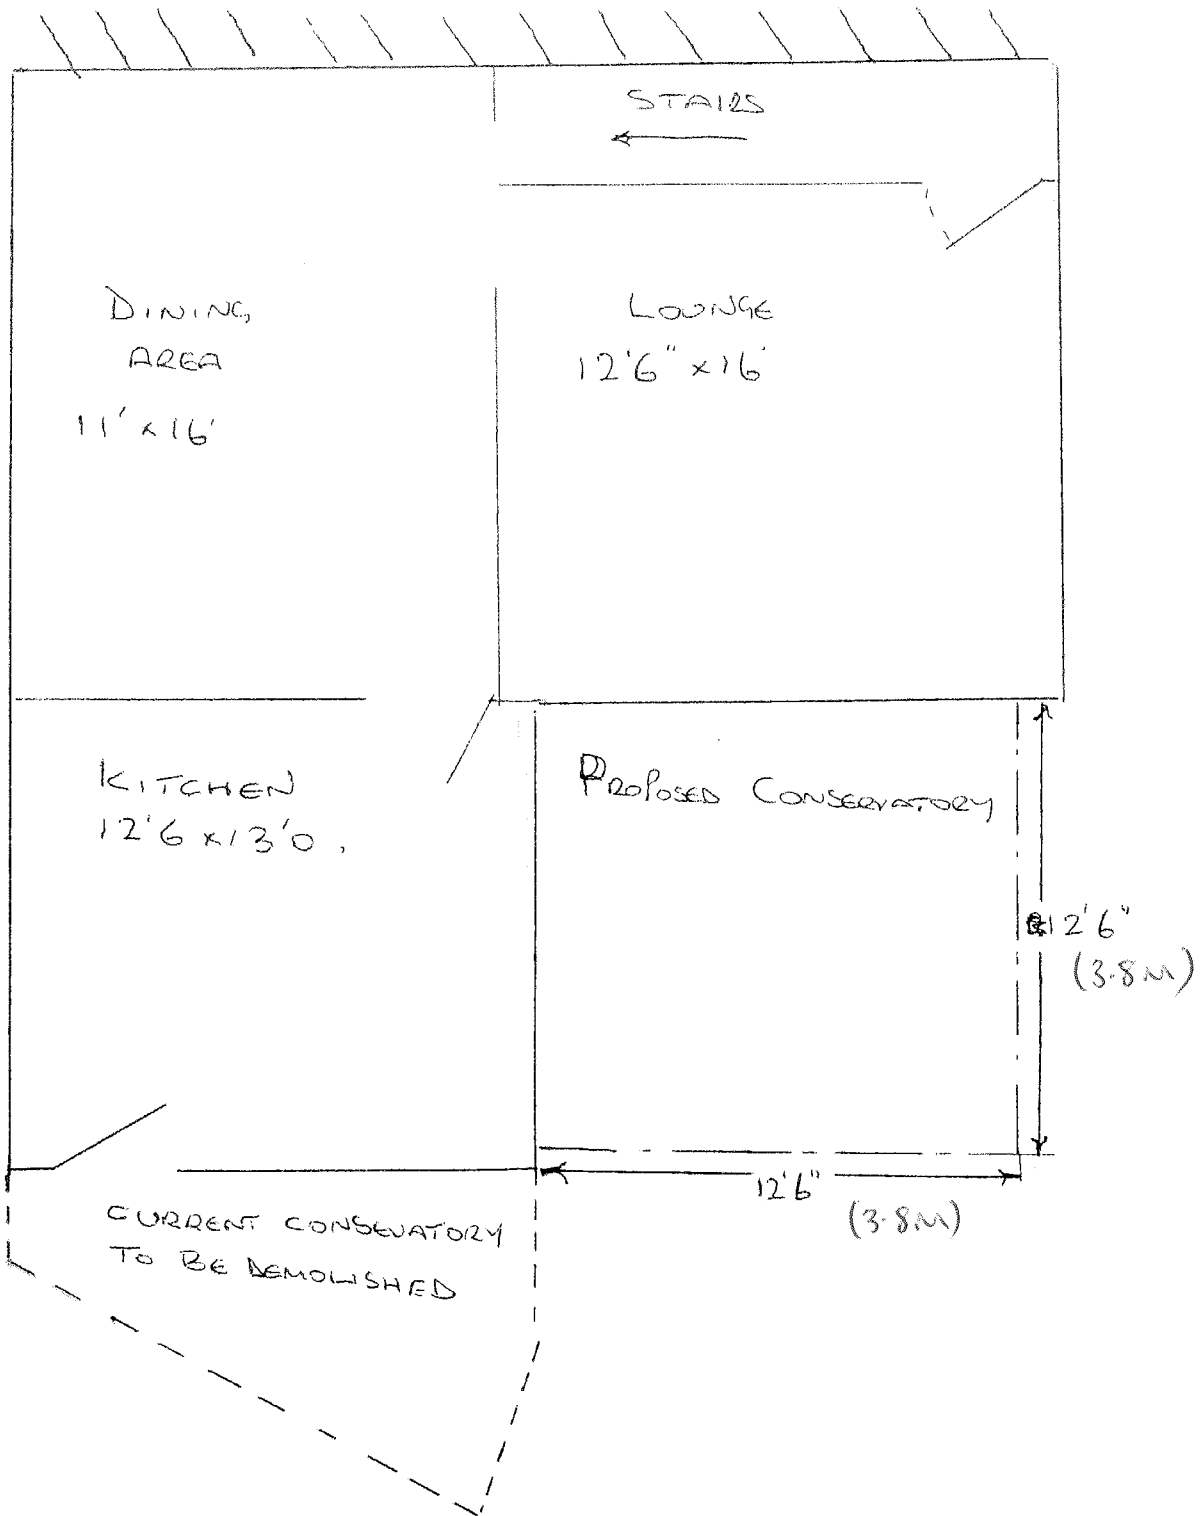

HAVANT BOROUGH COUNCIL
DEVELOPMENT CONTROL

28 OCT 2013

RECEIVED