

NOTE



REFER TO C.E DRAWINGS FOR EXTERNAL GROUND LEVELS. GROUND AND DPC LEVELS SHOWN INDICATIVELY ONLY. DPCS TO BE MIN 150MM ABOVE EXTERNAL GROUND LEVEL. REFER TO CONSTRUCTION NOTES SECTION 4.

EXTRACT TERMINAL POSITIONS TO BE CONFIRMED BY SPECIALIST SUB-CONTRACTOR


AIR BRICKS TO SUB-FLOOR VOID NOT SHOWN. REFER TO CONSTRUCTION NOTES SECTION 6.

BOILER FLUE POSITIONS INDICATIVE ONLY TBC BY DESIGN SUB-CONTRACTOR. BOILER POSITIONS TO BE IN ACCORDANCE WITH MANUFACTURERS INSTRUCTIONS AND BUILDING REGULATIONS WHERE NECESSARY BOILERS TO HAVE FANNED DRAUGHT FLUES.

DO NOT SCALE FROM THIS DRAWING. DO NOT TAKE MEASUREMENTS FROM THIS DRAWING ELECTRONICALLY.

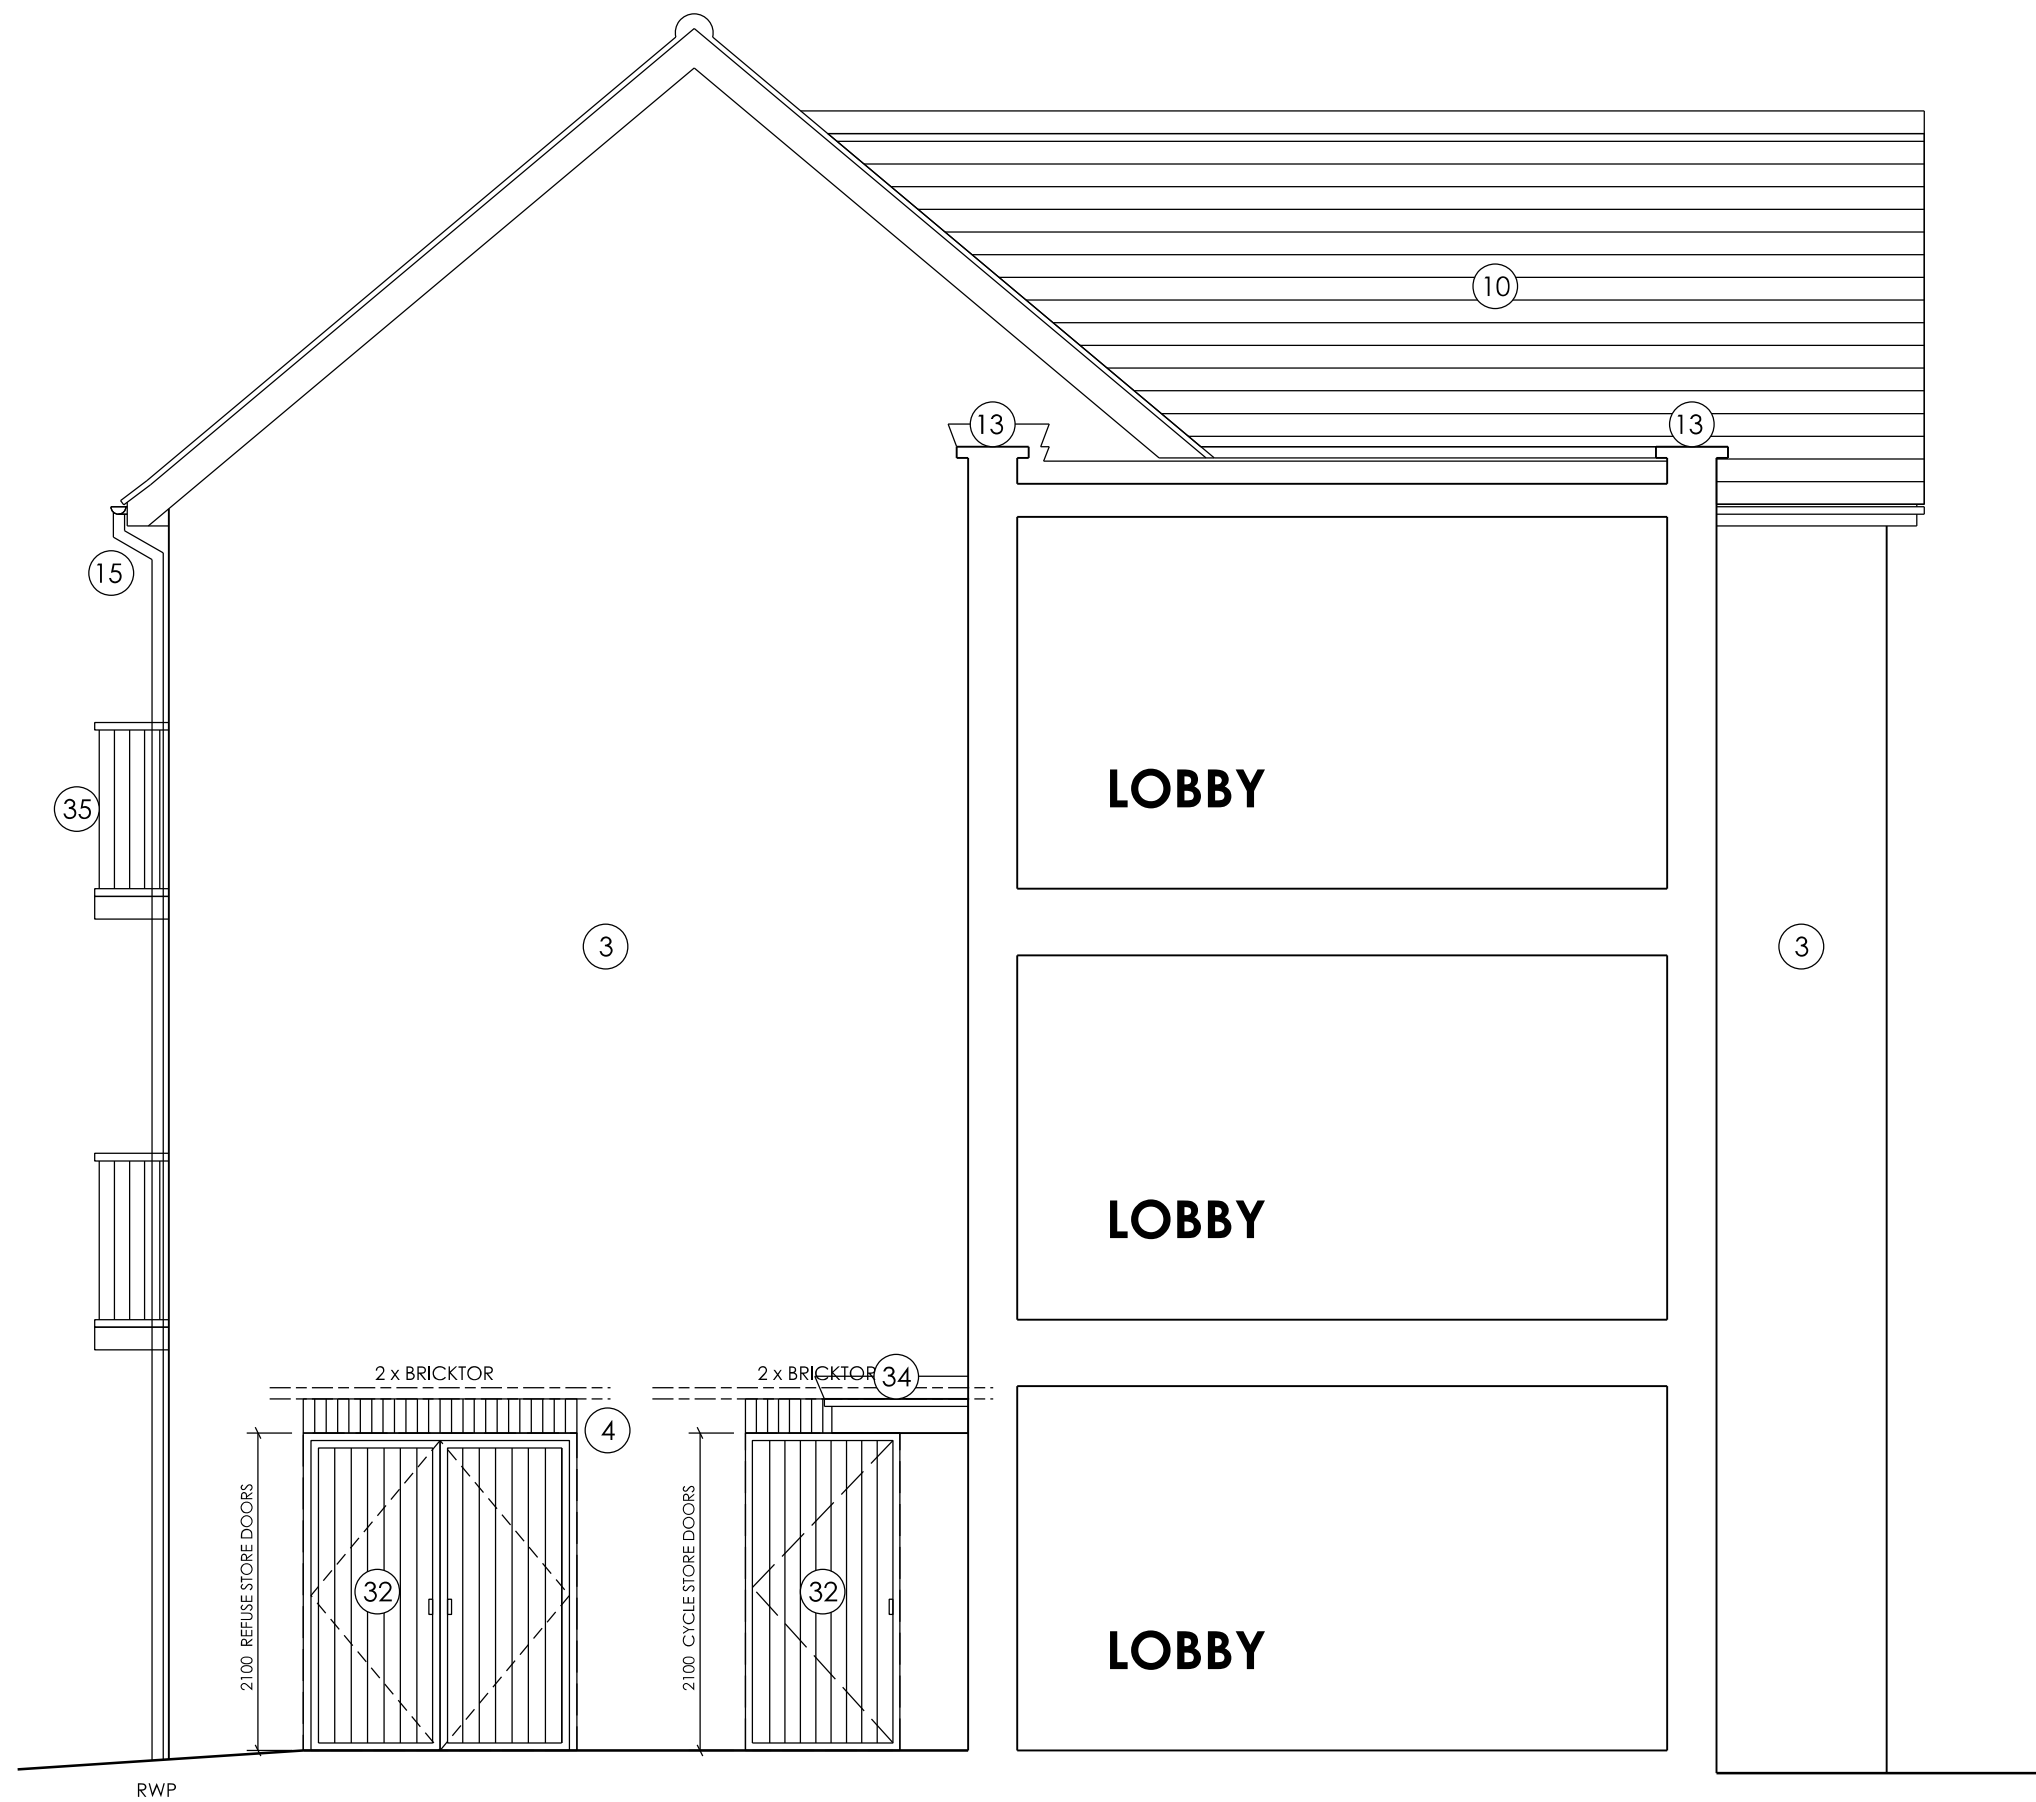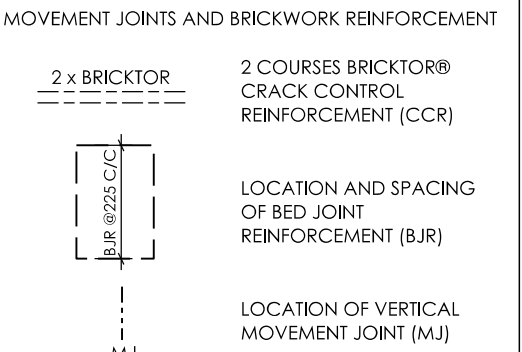

SECTIONAL ELEVATION 6-6 LOOKING SOUTH

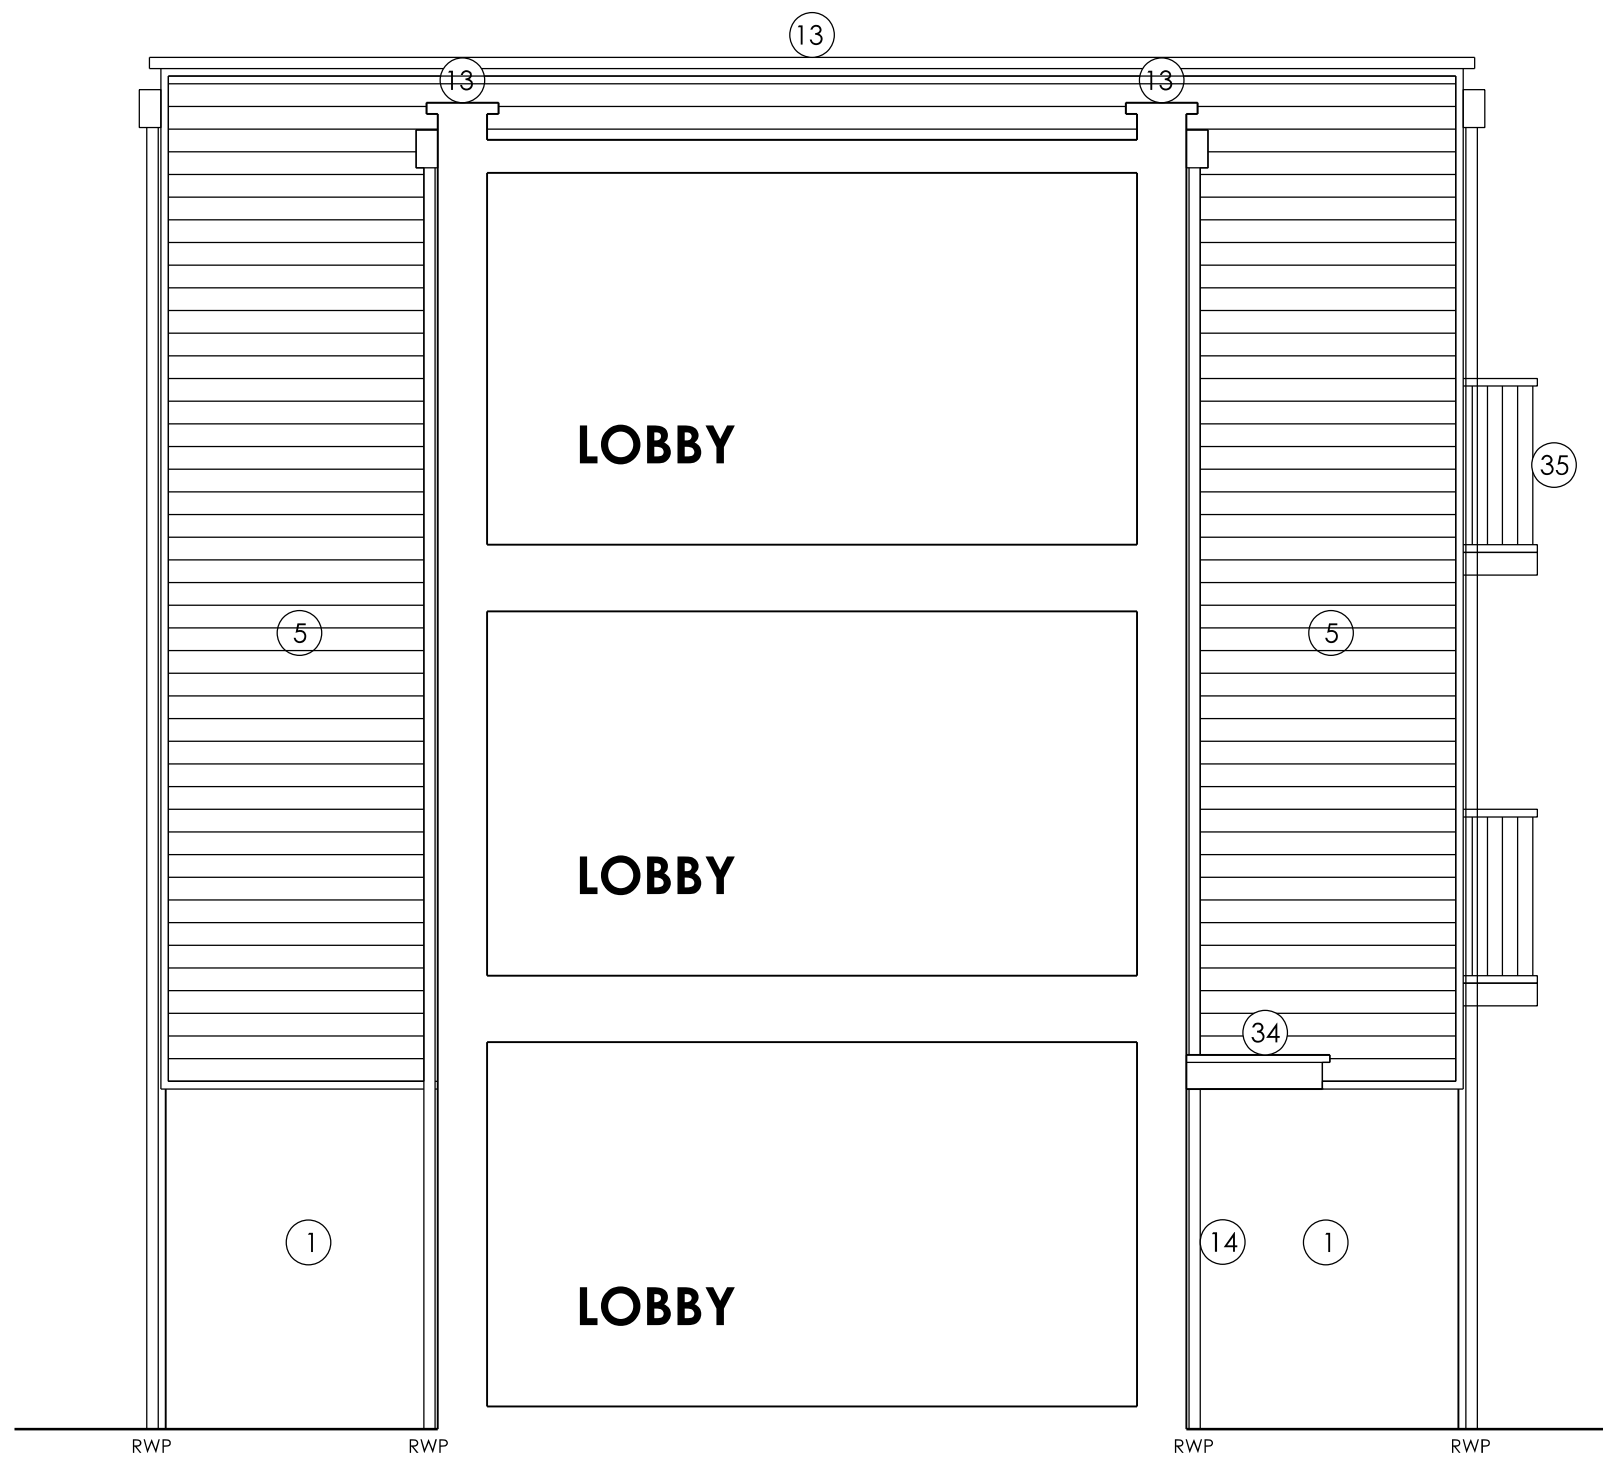

SECTIONAL ELEVATION 7-7 LOOKING NORTH

MATERIALS KEY	WALLS		WINDOWS/DOOR AND GLAZING SYSTEMS		WINDOW & DOOR KEY:		FD=Fire Door.		DRAWING COMMENT MOVEMENT JOINTS, DPCs, MATERIAL RISERS, LATCHES, WINDOW AND DOOR NO'S ADDED	SCALE BAR = 10mm INTERVALS AT TRUE SCALE	DRAFT PRINT ONLY	SCALE: 1:50	DATE: 25.02.14	AUTHOR: A.C.	CHECK: P.S.	DRAWING NO: PPI169/ 5079-03	REVISION: SK02
	01	Terco Red Chartham Multi face brickwork	20	White UPVC framed window, doors & glazing systems	ED	= External door.	W=Window.	WC=Window communal.									
	02	Warmham Red stock brick - brick detailing	21	Velux roof lights	EDC	= External door communal.		OS=Obscured glazing.									
	03	Terco Hurstwood Yellow Multi Stock Buff face brickwork			EDR	= External door within retail	D	= Internal door.									
	04	Trinity Cream buff brick - brick detailing			D	= Internal door.	SG	=Safety glazing.									
	05	Horizontal / vertical Cedar Weatherboarding - colour Atlas Brown			DC	= Internal door communal.	EG	=Egress window									
	06	Horizontal Cedar Weatherboarding - colour white															
	ROOF/EAVES/VERGES/SOFFITS/RAINWATER GOODS		DOORS/PORCHES/GUARDINGS														
	10	Marley Element Rivendale Blue/black slate with matching ridge + hip slates	30	IG door XING 42 front doors													
	11	Redland Farmhouse Red Plain Tiles	31	White framed glazed main entrance doors to apartments													
12	Imerys Phalempin plain Clay Tile	32	Painted profiled/louved doors and screens to cycles and bin stores etc														
13	Grey pressed metal cappings/ trims to flat roof parapet walls etc	33	Profiled Garador garage doors to style shown														
14	Black UPVC rainwater goods	34	GRP grey canopies/ porches														
15	Projected Black eaves, verge,soffit and bargeboards	35	Metal railing/guarding to balconies														
16	Flush black eaves, verge,soffit and bargeboards	36	Painted steel gates/railings/post														
17	Cups H12 Natural Slate																
IMPORTANT NOTE FOR USE OF THIS DRAWING: THIS DRAWING HAS BEEN PRODUCED SPECIFICALLY FOR USE ON THIS PROJECT. POPE PRIESTLEY ARCHITECTS CANNOT BE HELD RESPONSIBLE FOR RE-USE OF THIS INFORMATION BY OTHERS FOR ANY PURPOSE OTHER THAN FOR WHICH IT IS SPECIFICALLY INTENDED. THE DRAWING REFLECTS STANDARDS AGREED FOR THIS PROJECT AND CURRENT AT THE TIME OF PRODUCTION AND WILL NOT BE UPDATED IN ACCORDANCE WITH CHANGING LEGISLATION AND/OR OTHER REQUIREMENTS.																	

IMPORTANT NOTE FOR USE OF THIS DRAWING: THIS DRAWING HAS BEEN PRODUCED SPECIFICALLY FOR USE ON THIS PROJECT. POPE PRIESTLEY ARCHITECTS CANNOT BE HELD RESPONSIBLE FOR RE-USE OF THIS INFORMATION BY OTHERS FOR ANY PURPOSE OTHER THAN FOR WHICH IT IS SPECIFICALLY INTENDED. THIS DRAWING REFLECTS STANDARDS AGREED FOR THIS PROJECT AND CURRENT AT THE TIME OF PRODUCTION AND WILL NOT BE UPDATED IN ACCORDANCE WITH CHANGING LEGISLATION AND/ OR OTHER REQUIREMENTS.