


Main entrance for all traffic
Dotted line denotes contractors route to work area.

Speed restricted to 5 mph throughout the College campus.


There is a one way system in effect on the campus. Not shown for clarity.

Trees may require pruning,
Contractor to advise if low hanging branches will be affected by site traffic.

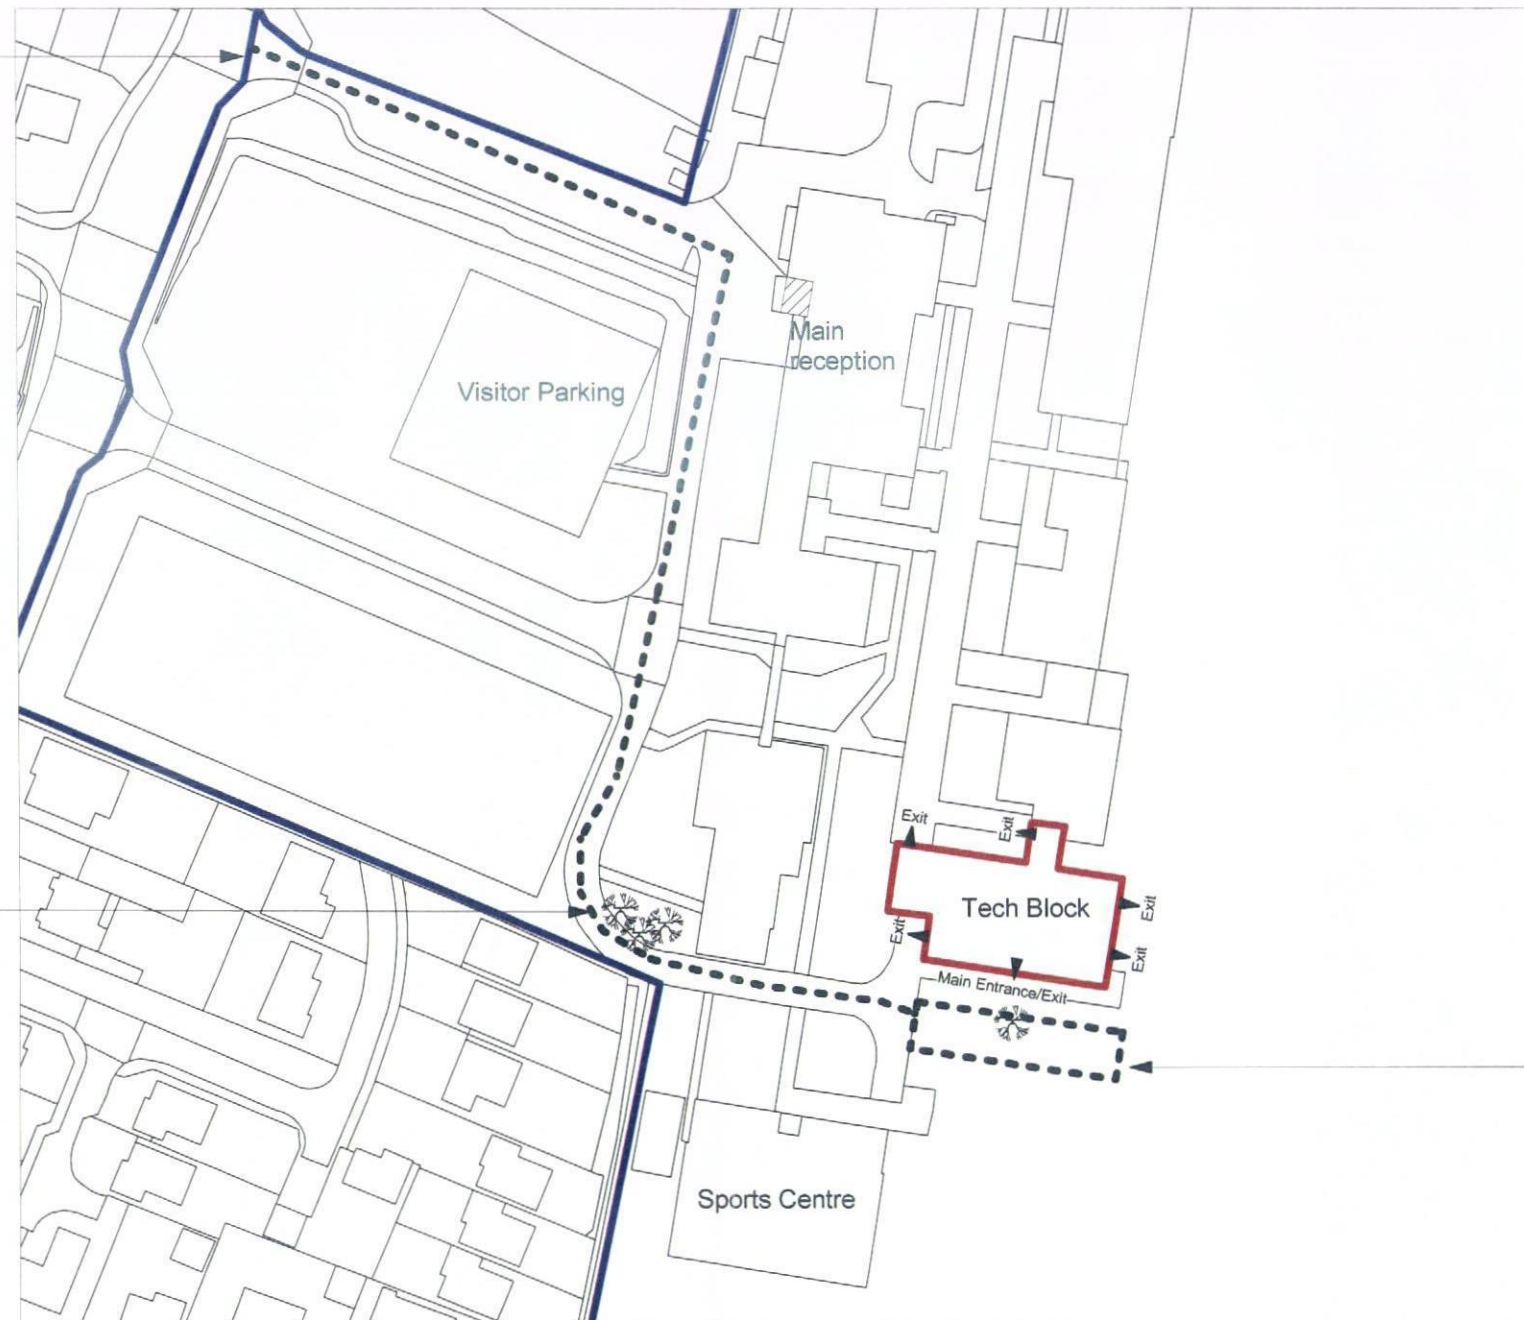

Contractor to erect suitable working platform and fencing arrangements to suit sequencing and work activities. Main Entrance is to remain operational at all times.

Contractor compound and laydown area to be securely fenced off with Heras or similar fencing.

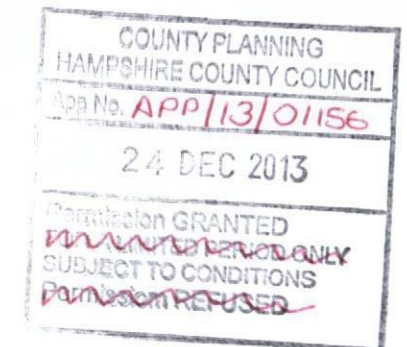

Tender



HCC Property Services,
Three Minsters House,
76 High Street, Winchester SO23 8UL.
tel: (01962) 847801

Notes	
1 This drawing is © copyright Hampshire County Council 2013. No unauthorised reproduction permitted. All rights reserved.	3 This map is reproduced from Ordnance Survey material with the permission of Ordnance Survey on behalf of the controller of Her Majesty's Stationery Office © Crown Copyright. Unauthorised reproduction infringes Crown Copyright and may lead to prosecution or civil proceedings. (100019180), (2013)
2 No dimensions are to be scaled from this drawing	

rev	description	date	by

PROJECT Crookhorn Technology college Stakes Hill Road, WaterlooVille PO57 5UD				SHEET CONTENTS H&S Plan	
SCALE @ A1 1:1250 @ A3	DATE 16.10.13	DRAWN ERW	CHKD. ---	DRAWING No. C06944 103	REVISION
				FILE REF. File name	

