





rear - northeast

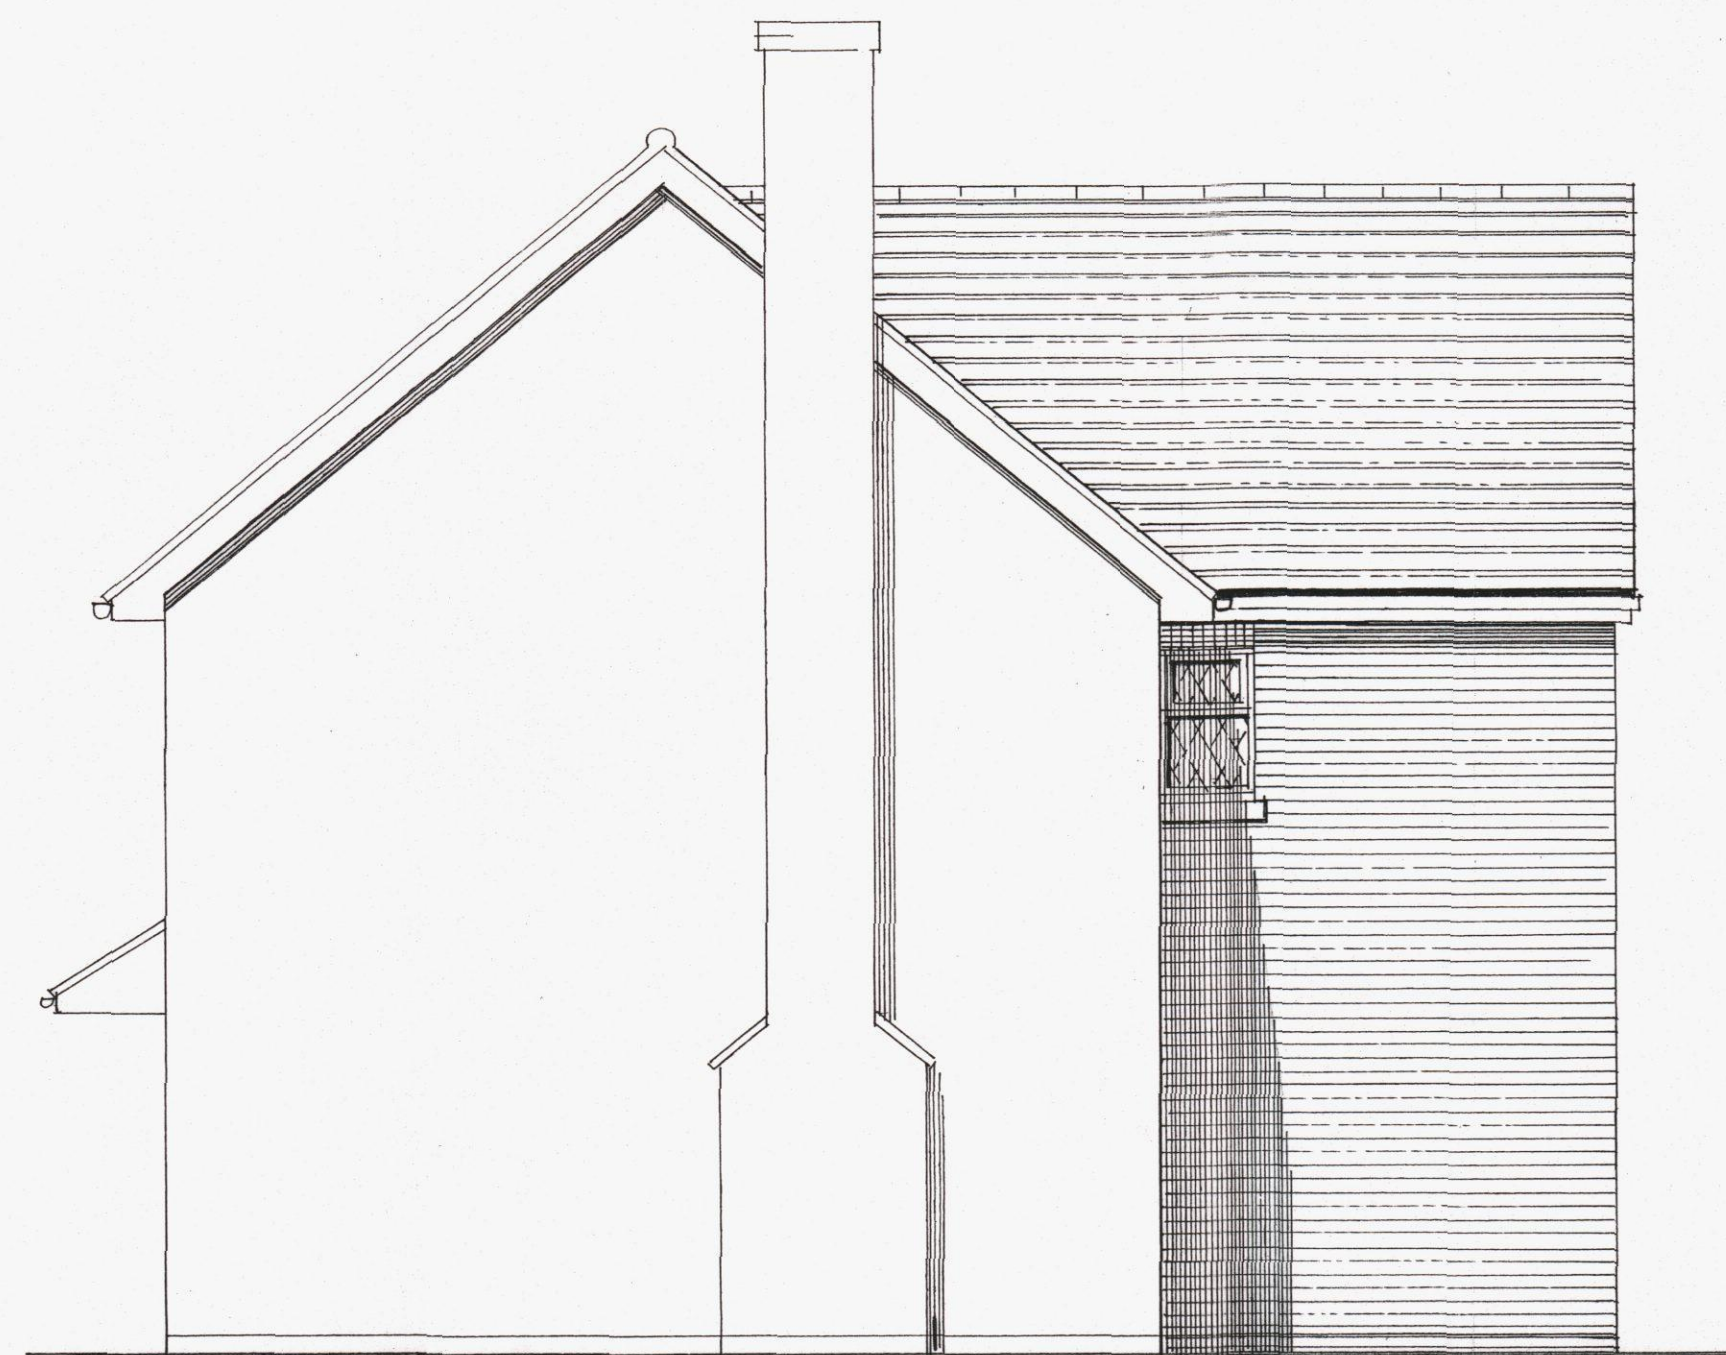


side - southeast




part side - northwest

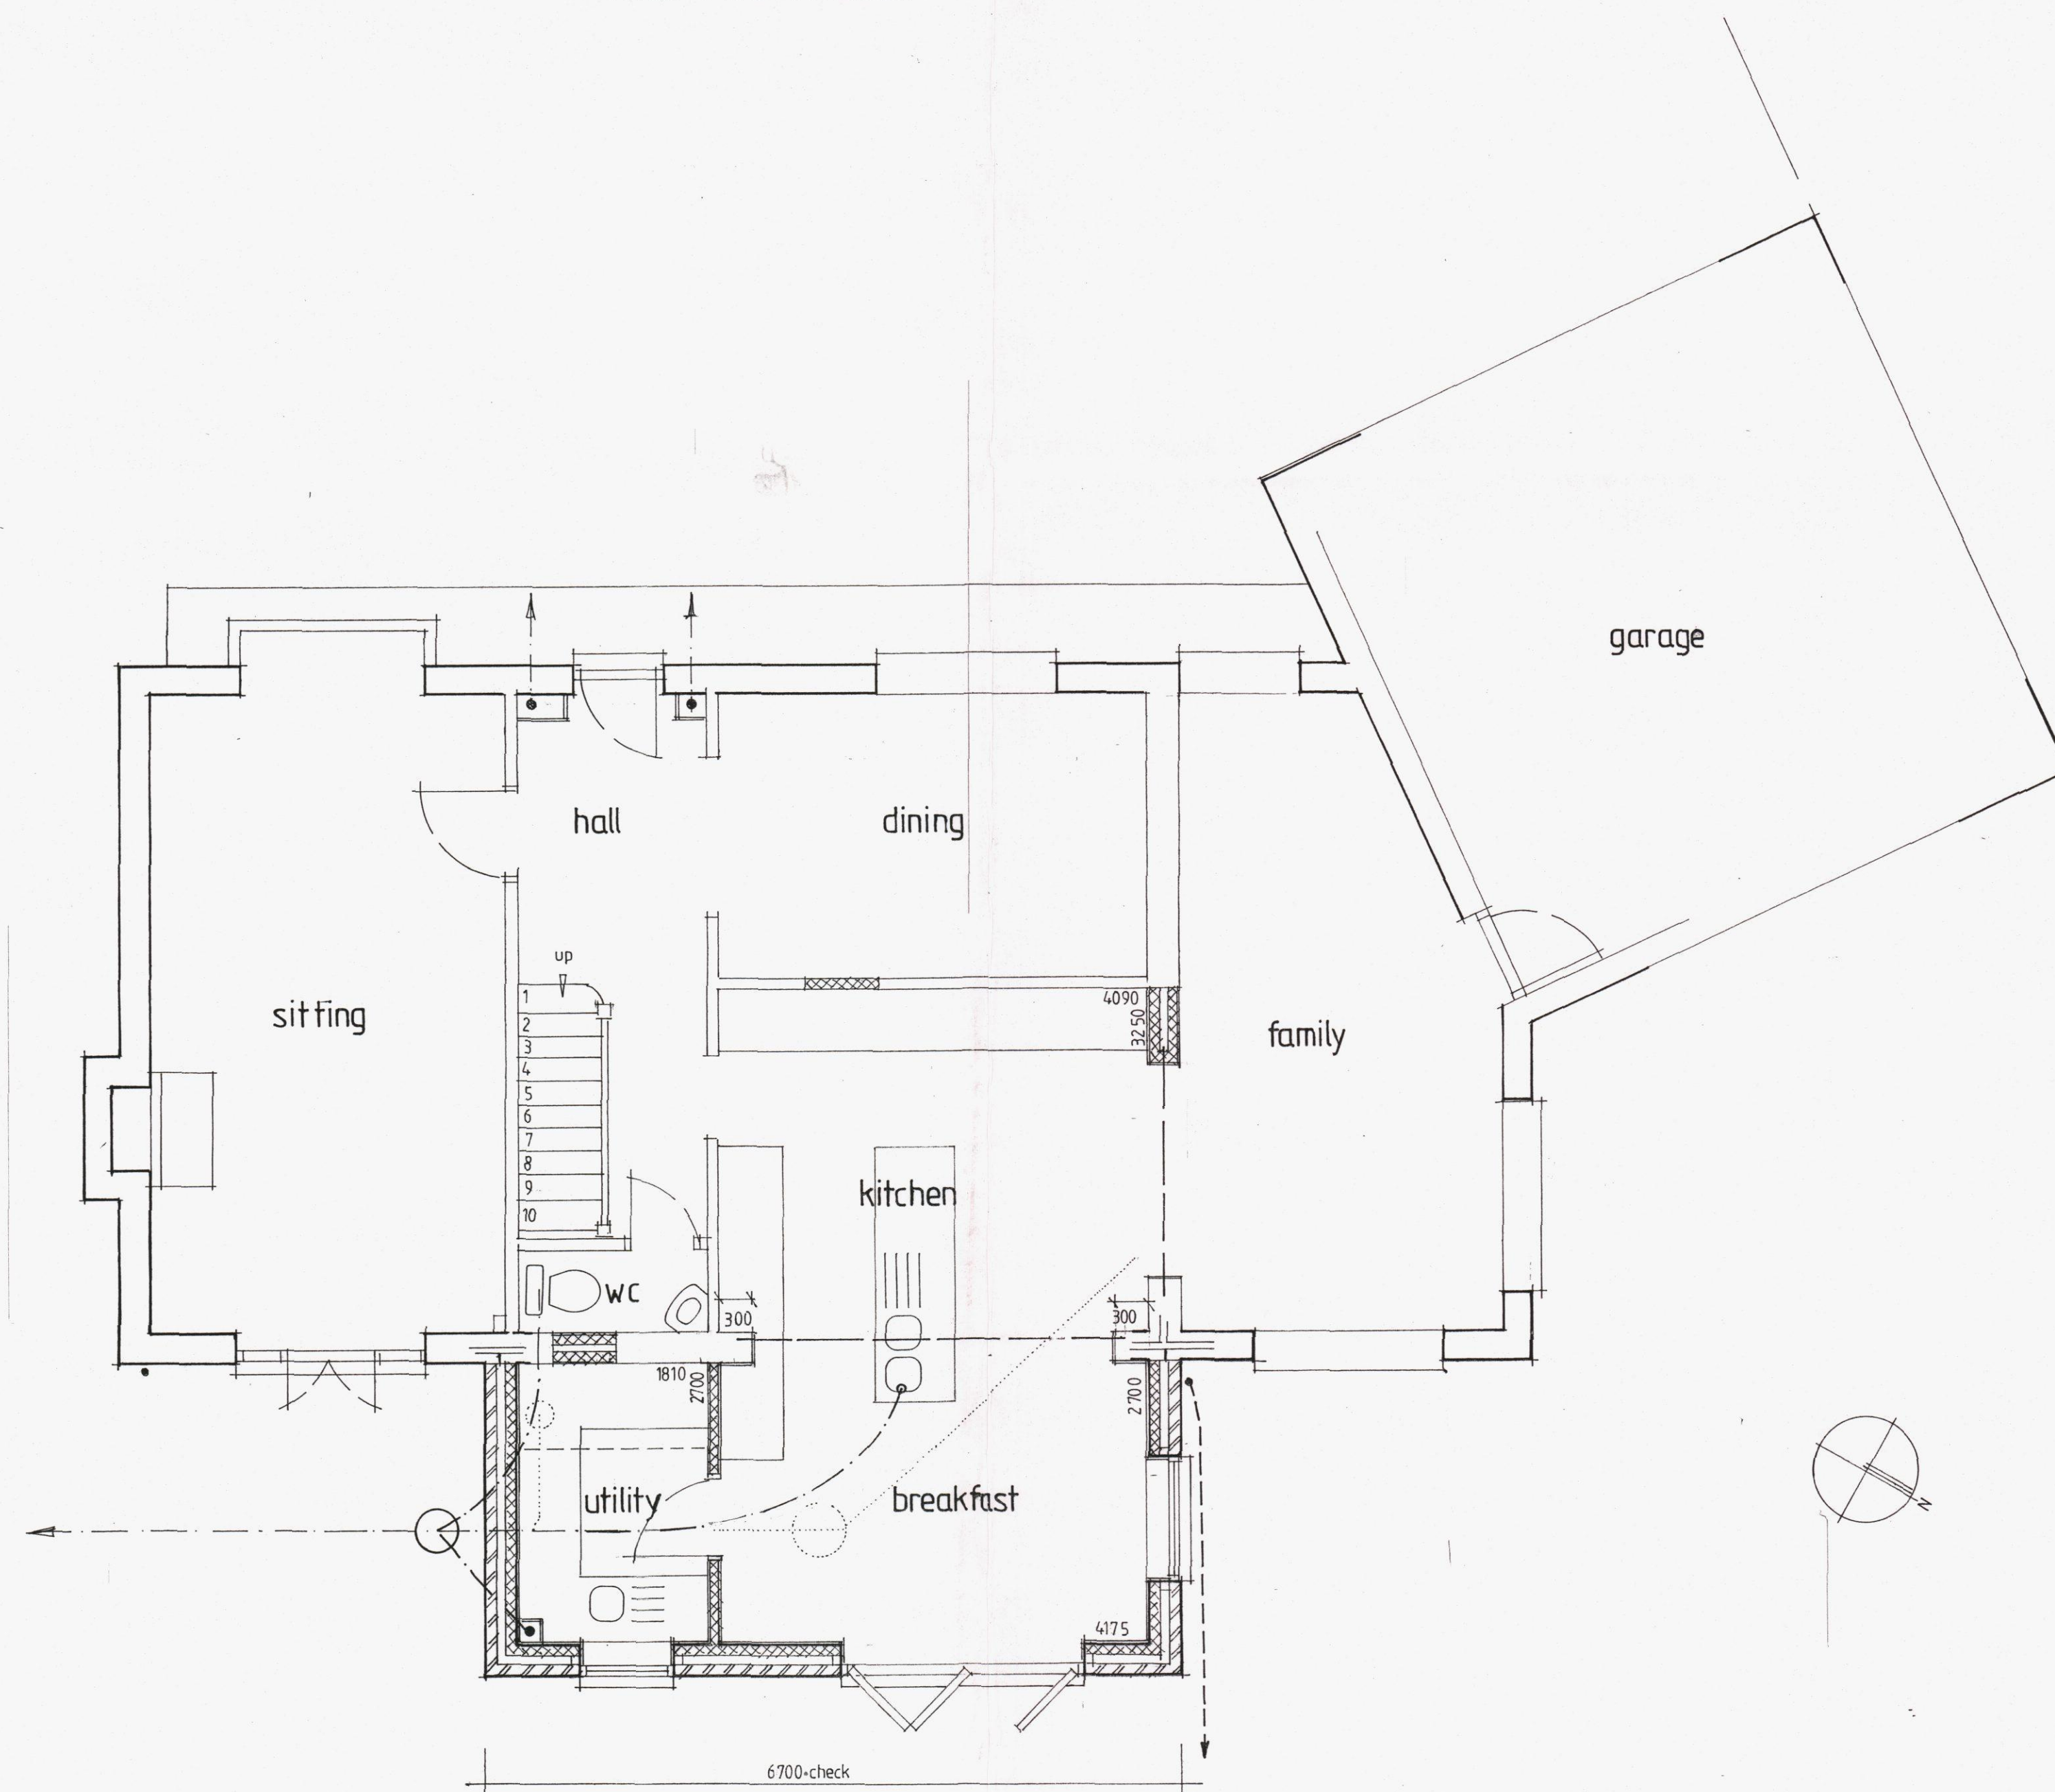

ground floor

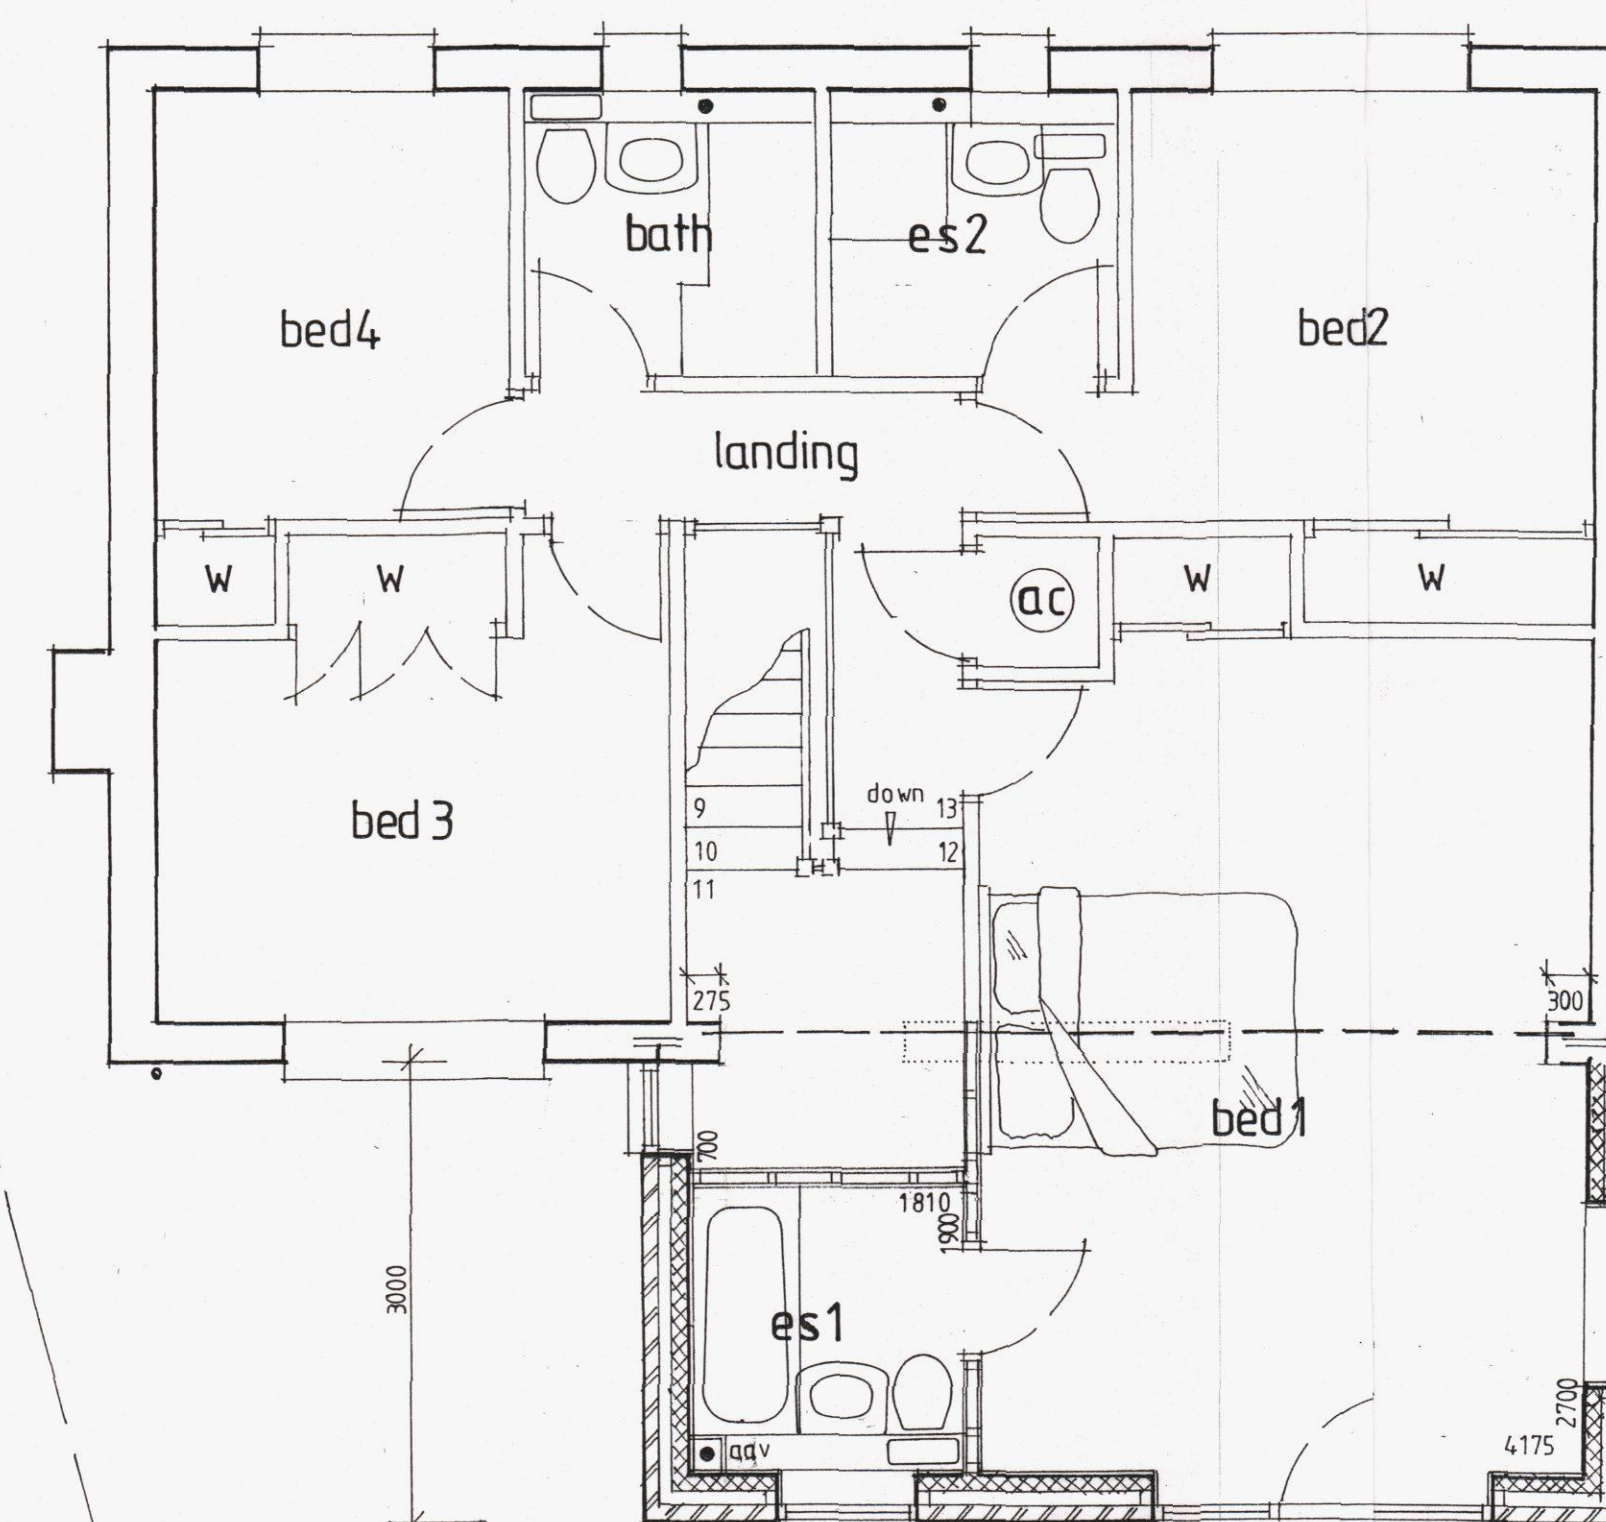

first floor

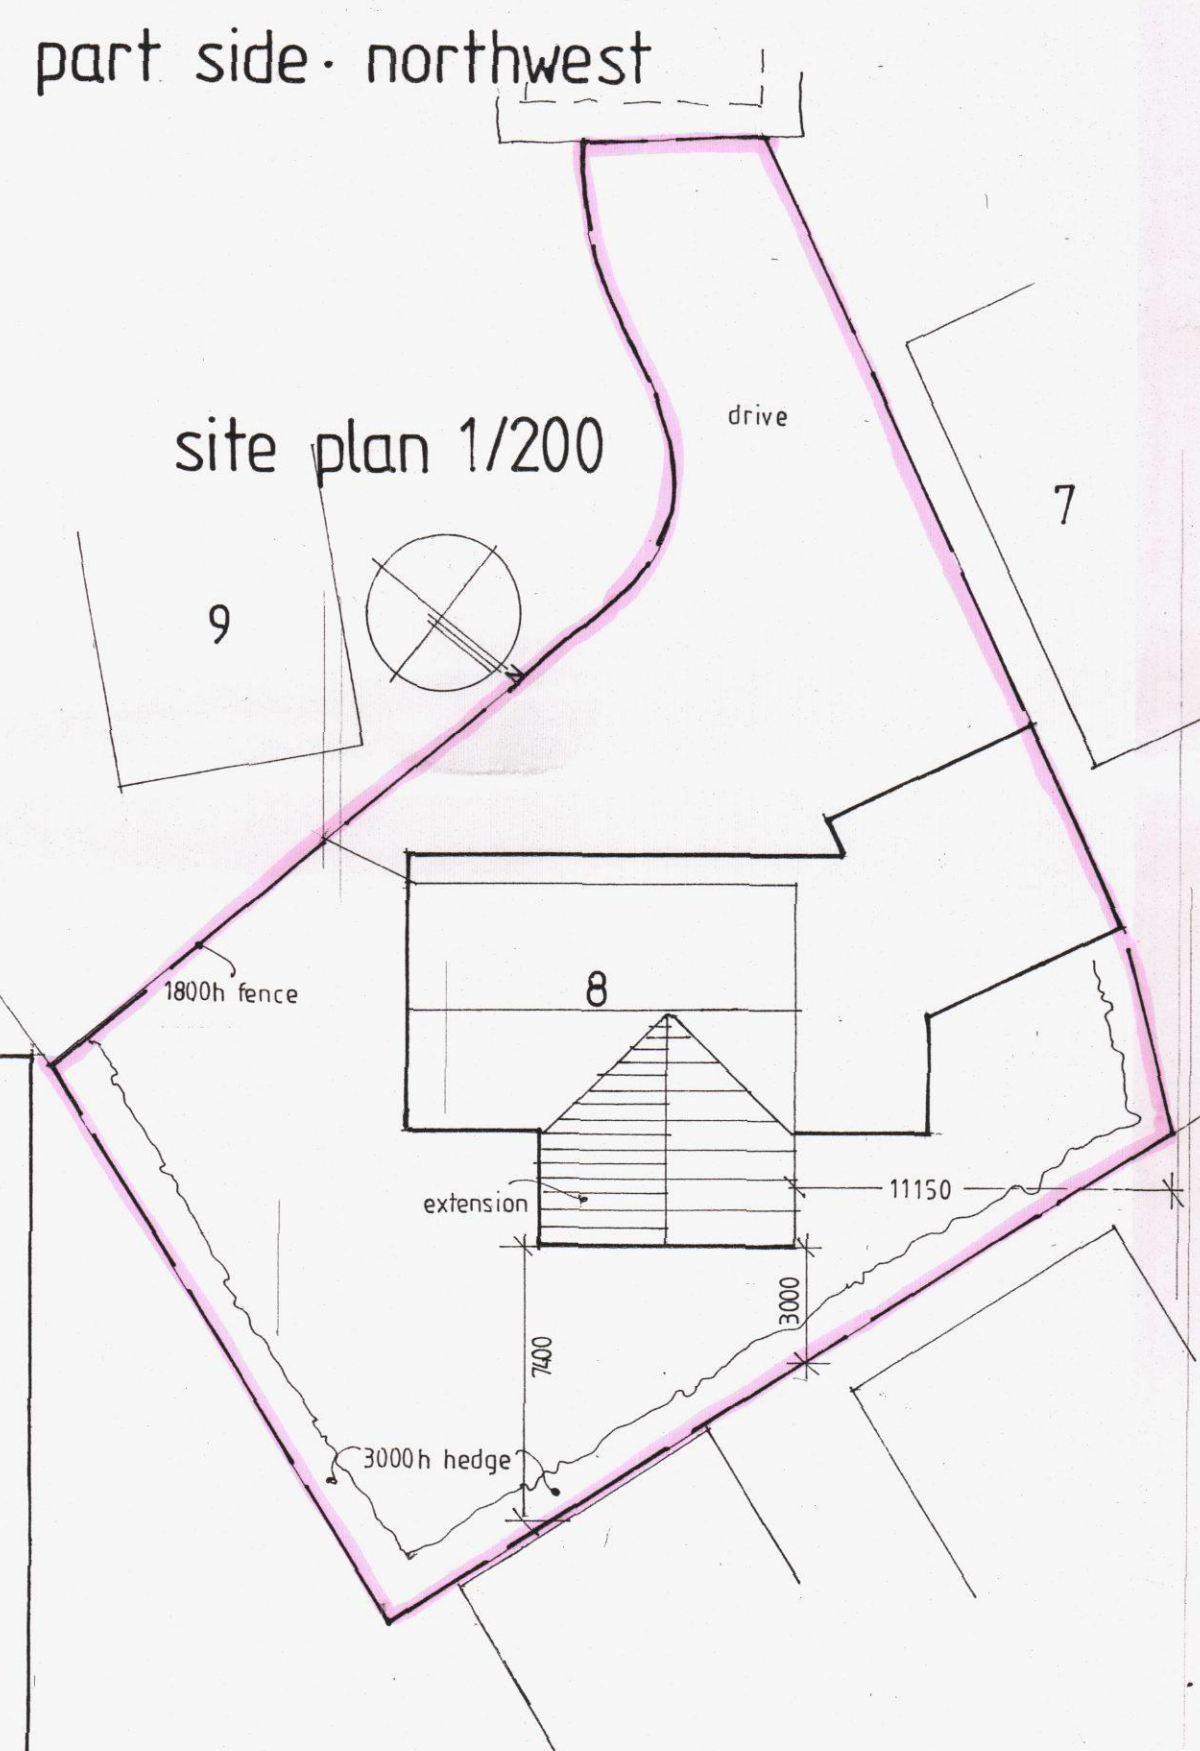

site plan 1/200