


Project 1095: Pfizer Havant 50kW Ground Level: PV General Arrangement Option 8

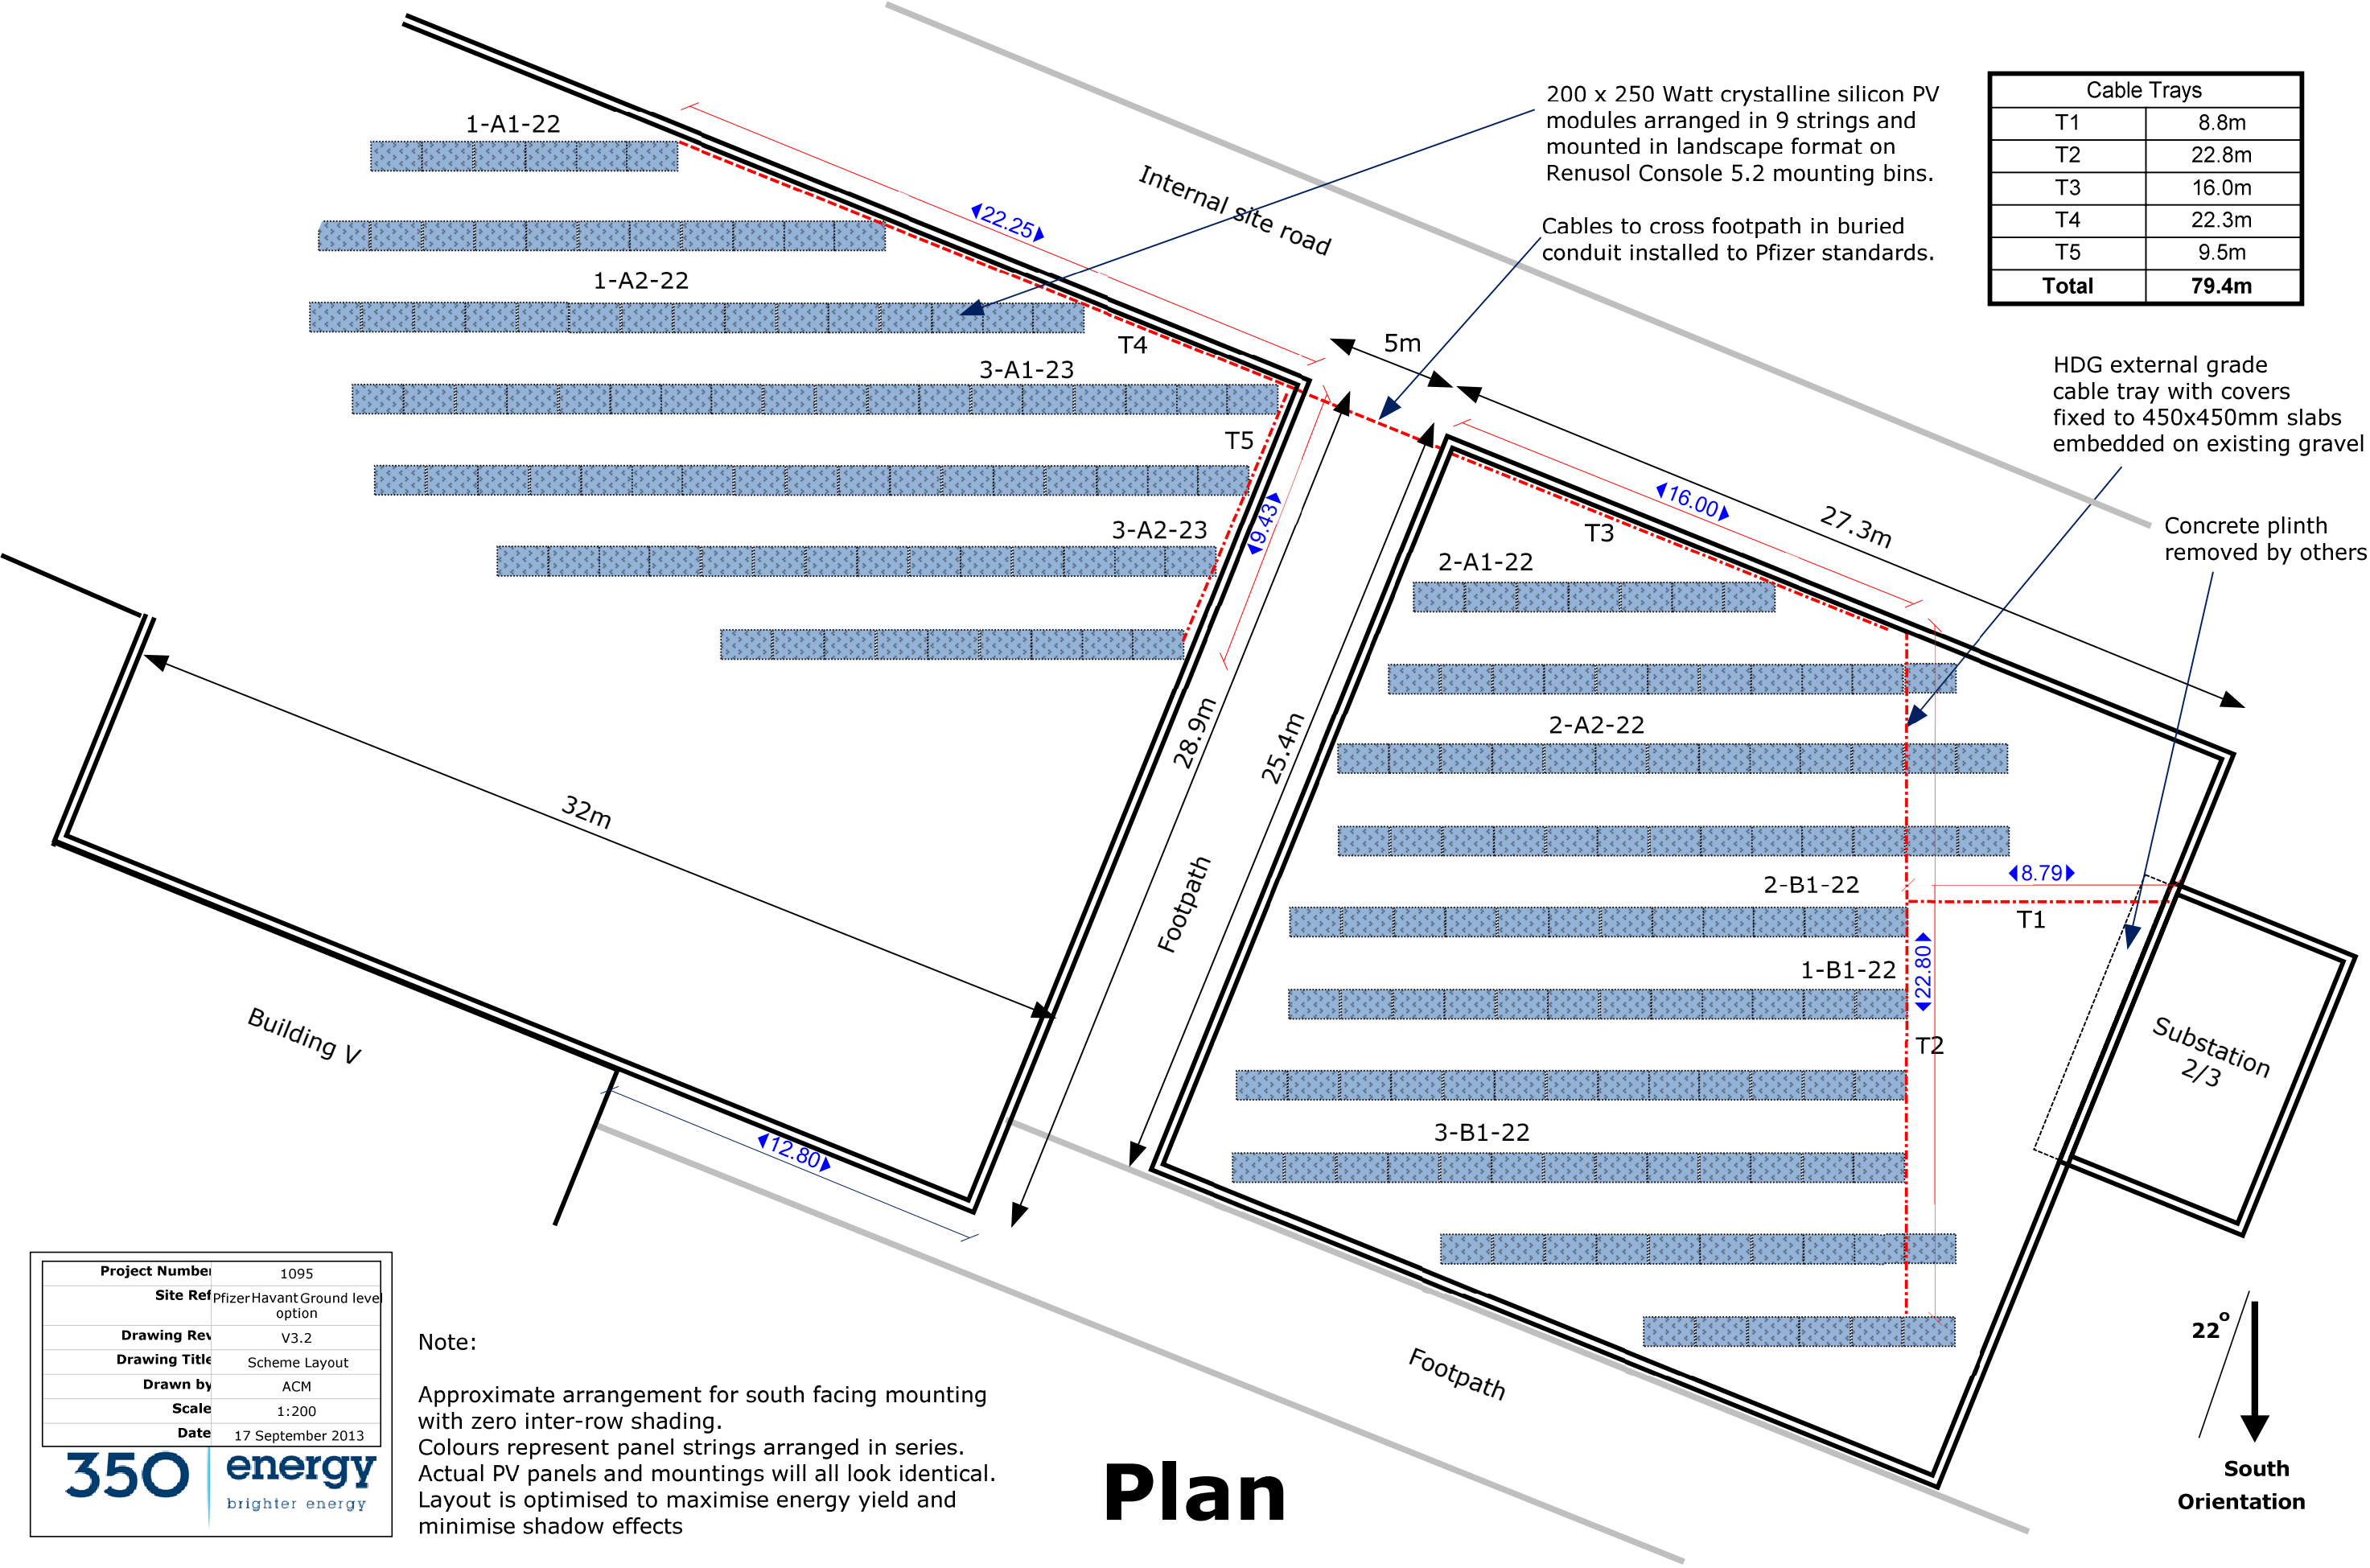

Cable Trays	
T1	8.8m
T2	22.8m
T3	16.0m
T4	22.3m
T5	9.5m
Total	79.4m

Project Number	1095
Site Ref	PfizerHavantGround level option
Drawing Rev	V3.2
Drawing Title	Scheme Layout
Drawn by	ACM
Scale	1:200
Date	17 September 2013

350 energy
brighter energy

Note:

Approximate arrangement for south facing mounting with zero inter-row shading. Colours represent panel strings arranged in series. Actual PV panels and mountings will all look identical. Layout is optimised to maximise energy yield and minimise shadow effects

Plan