


NOTE EXISTING DRAINS TO BE RE-ROUTED AS SHOWN
NEW INTERNAL INSPECTION CHAMBER TO HAVE DOUBLE
SEALED SCREW DOWN COVER AND FRAME

PROPOSED SINGLE STOREY REAR ADDITION. STOKE HOUSE, NORTHWOOD LANE, HAYLING I. FOR MR & MRS M.SCARRATT.

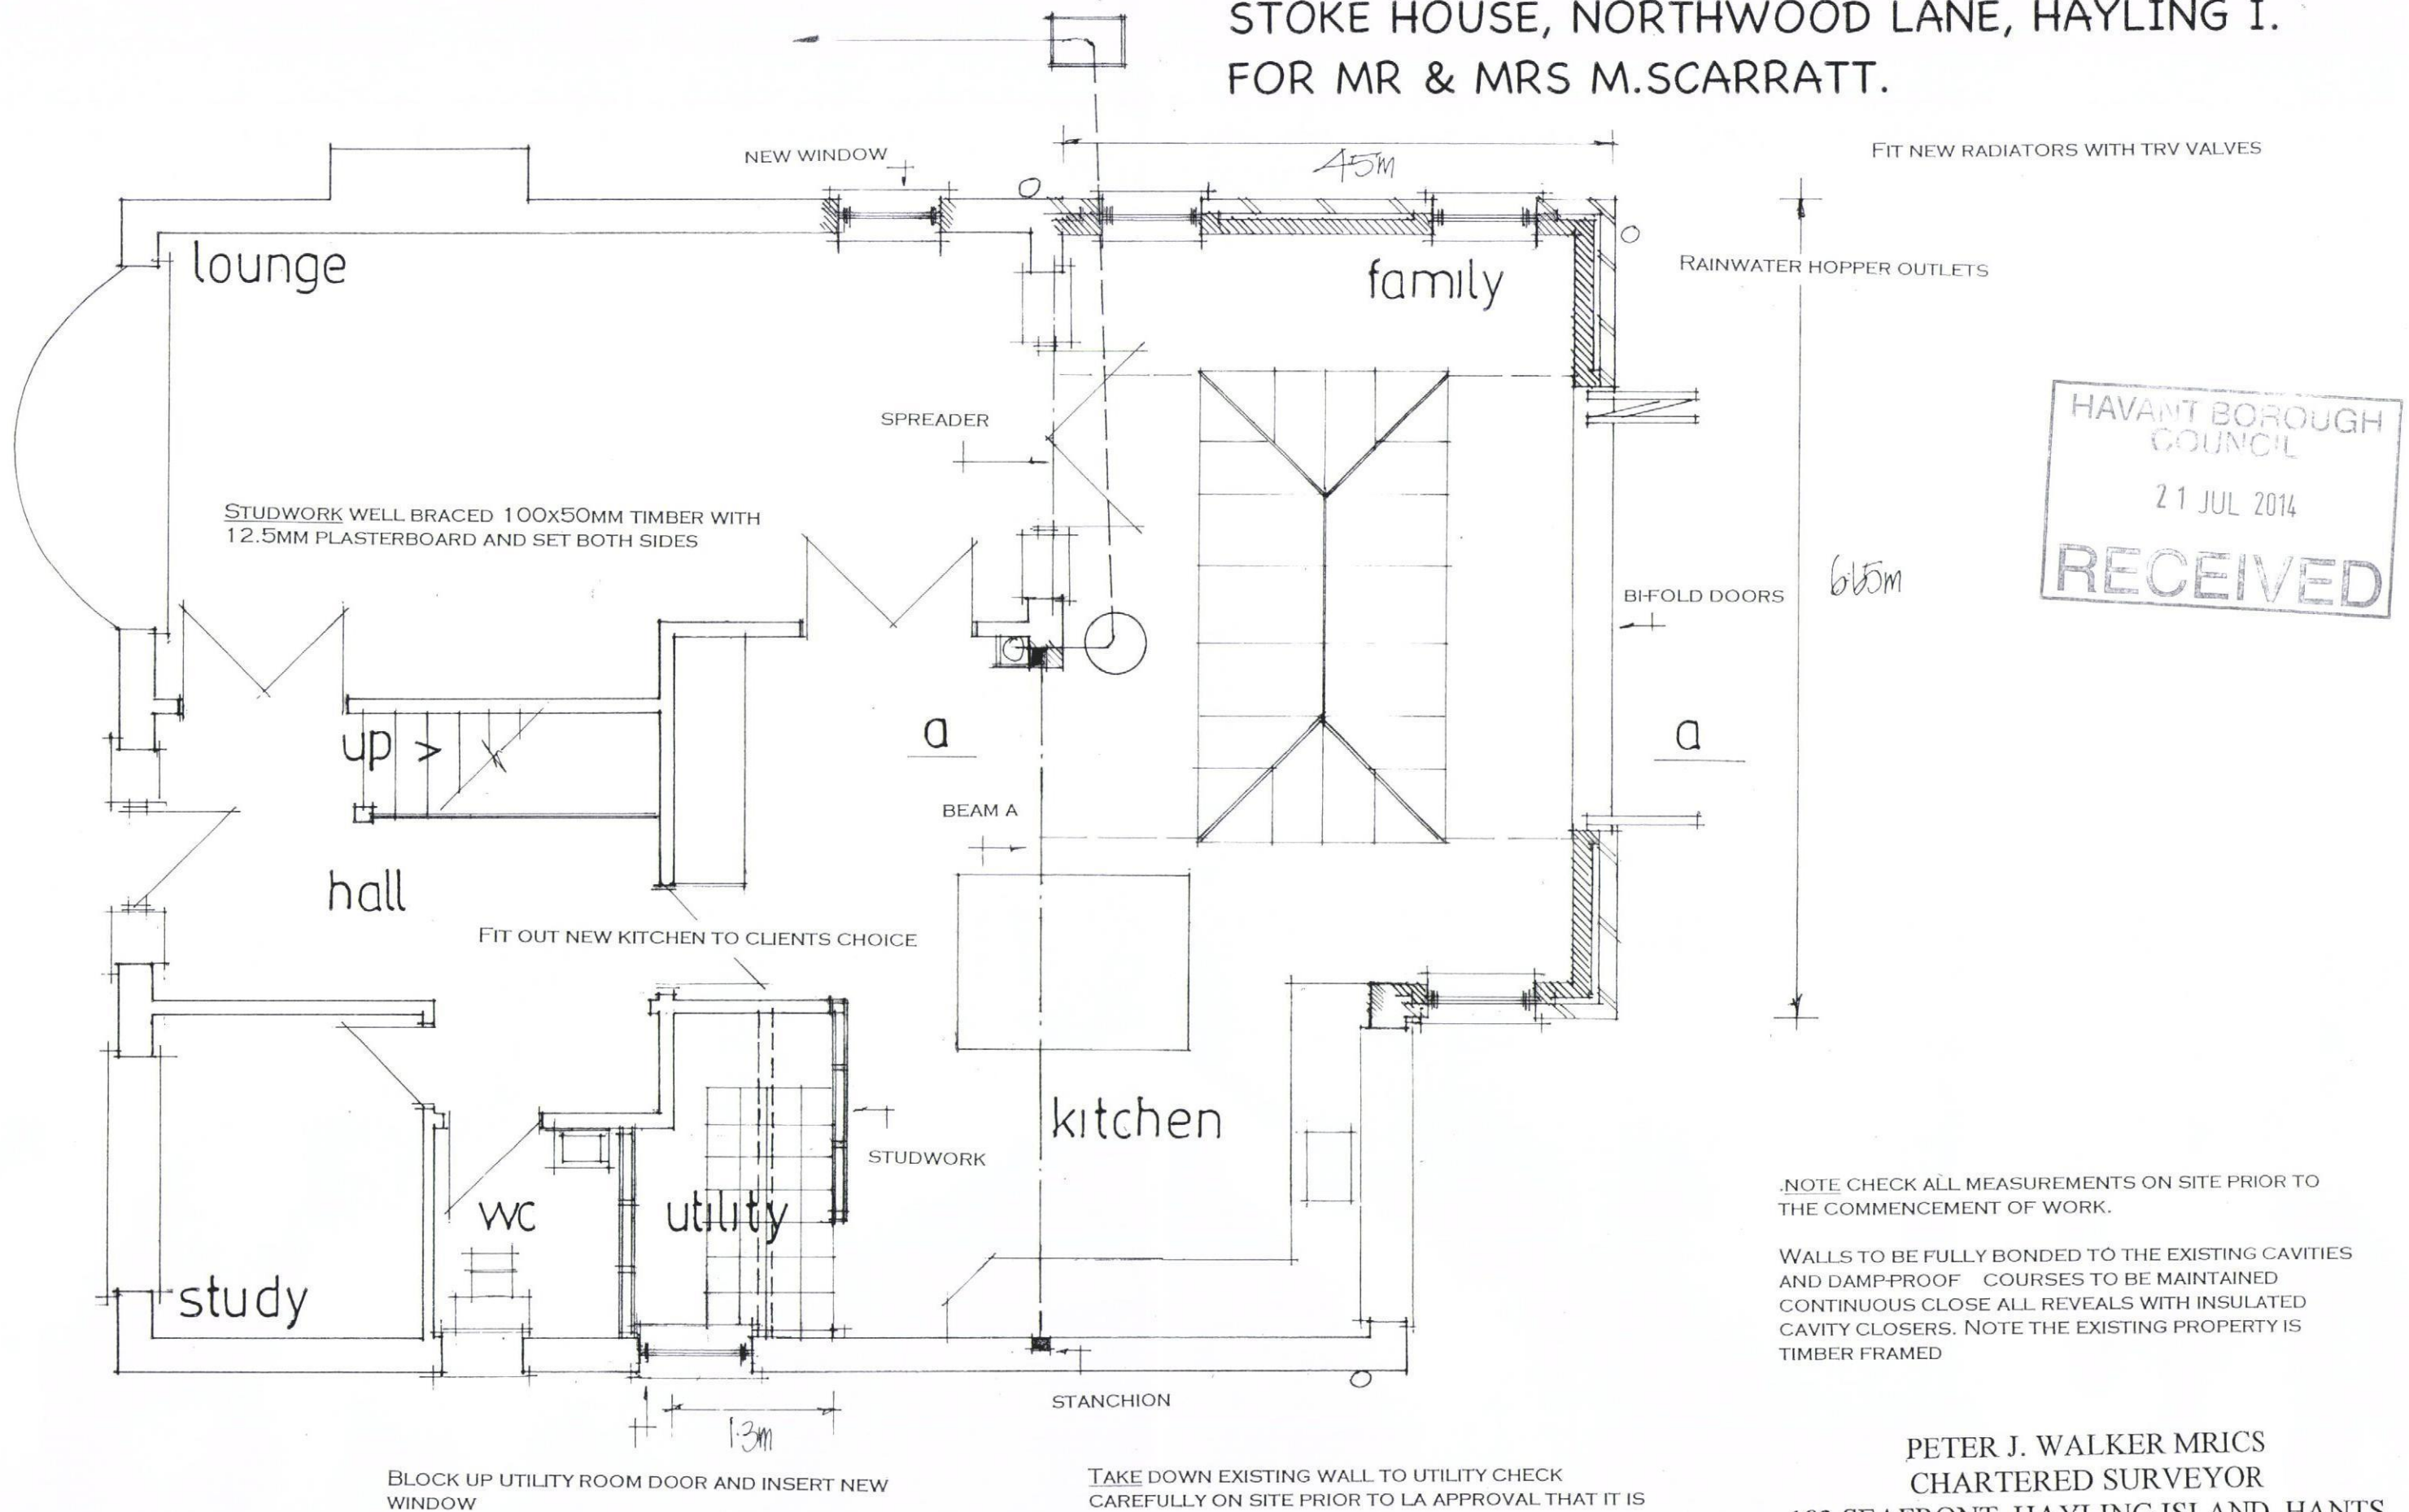

date june 2014
scale 1:50

PROPOSED GROUND FLOOR

TAKE DOWN EXISTING WALL TO UTILITY CHECK
CAREFULLY ON SITE PRIOR TO LA APPROVAL THAT IT IS
NON LOAD BEARING

PETER J. WALKER MRICS
CHARTERED SURVEYOR
182 SEAFRONT, HAYLING ISLAND, HANTS
PO11 9 AN

TEL: 02392467571