


N.G.R.	E: 468392 N: 107744
--------	---------------------

NOTES:

1. ALL DIMENSIONS ARE IN MILLIMETRES UNLESS OTHERWISE SPECIFIED
2. ASSUME ALL SITE DETAILS ARE EXISTING UNLESS OTHERWISE NOTED.
3. THE DRAWINGS COMPLY WITH STANDARD ICNIRP GUIDELINES.

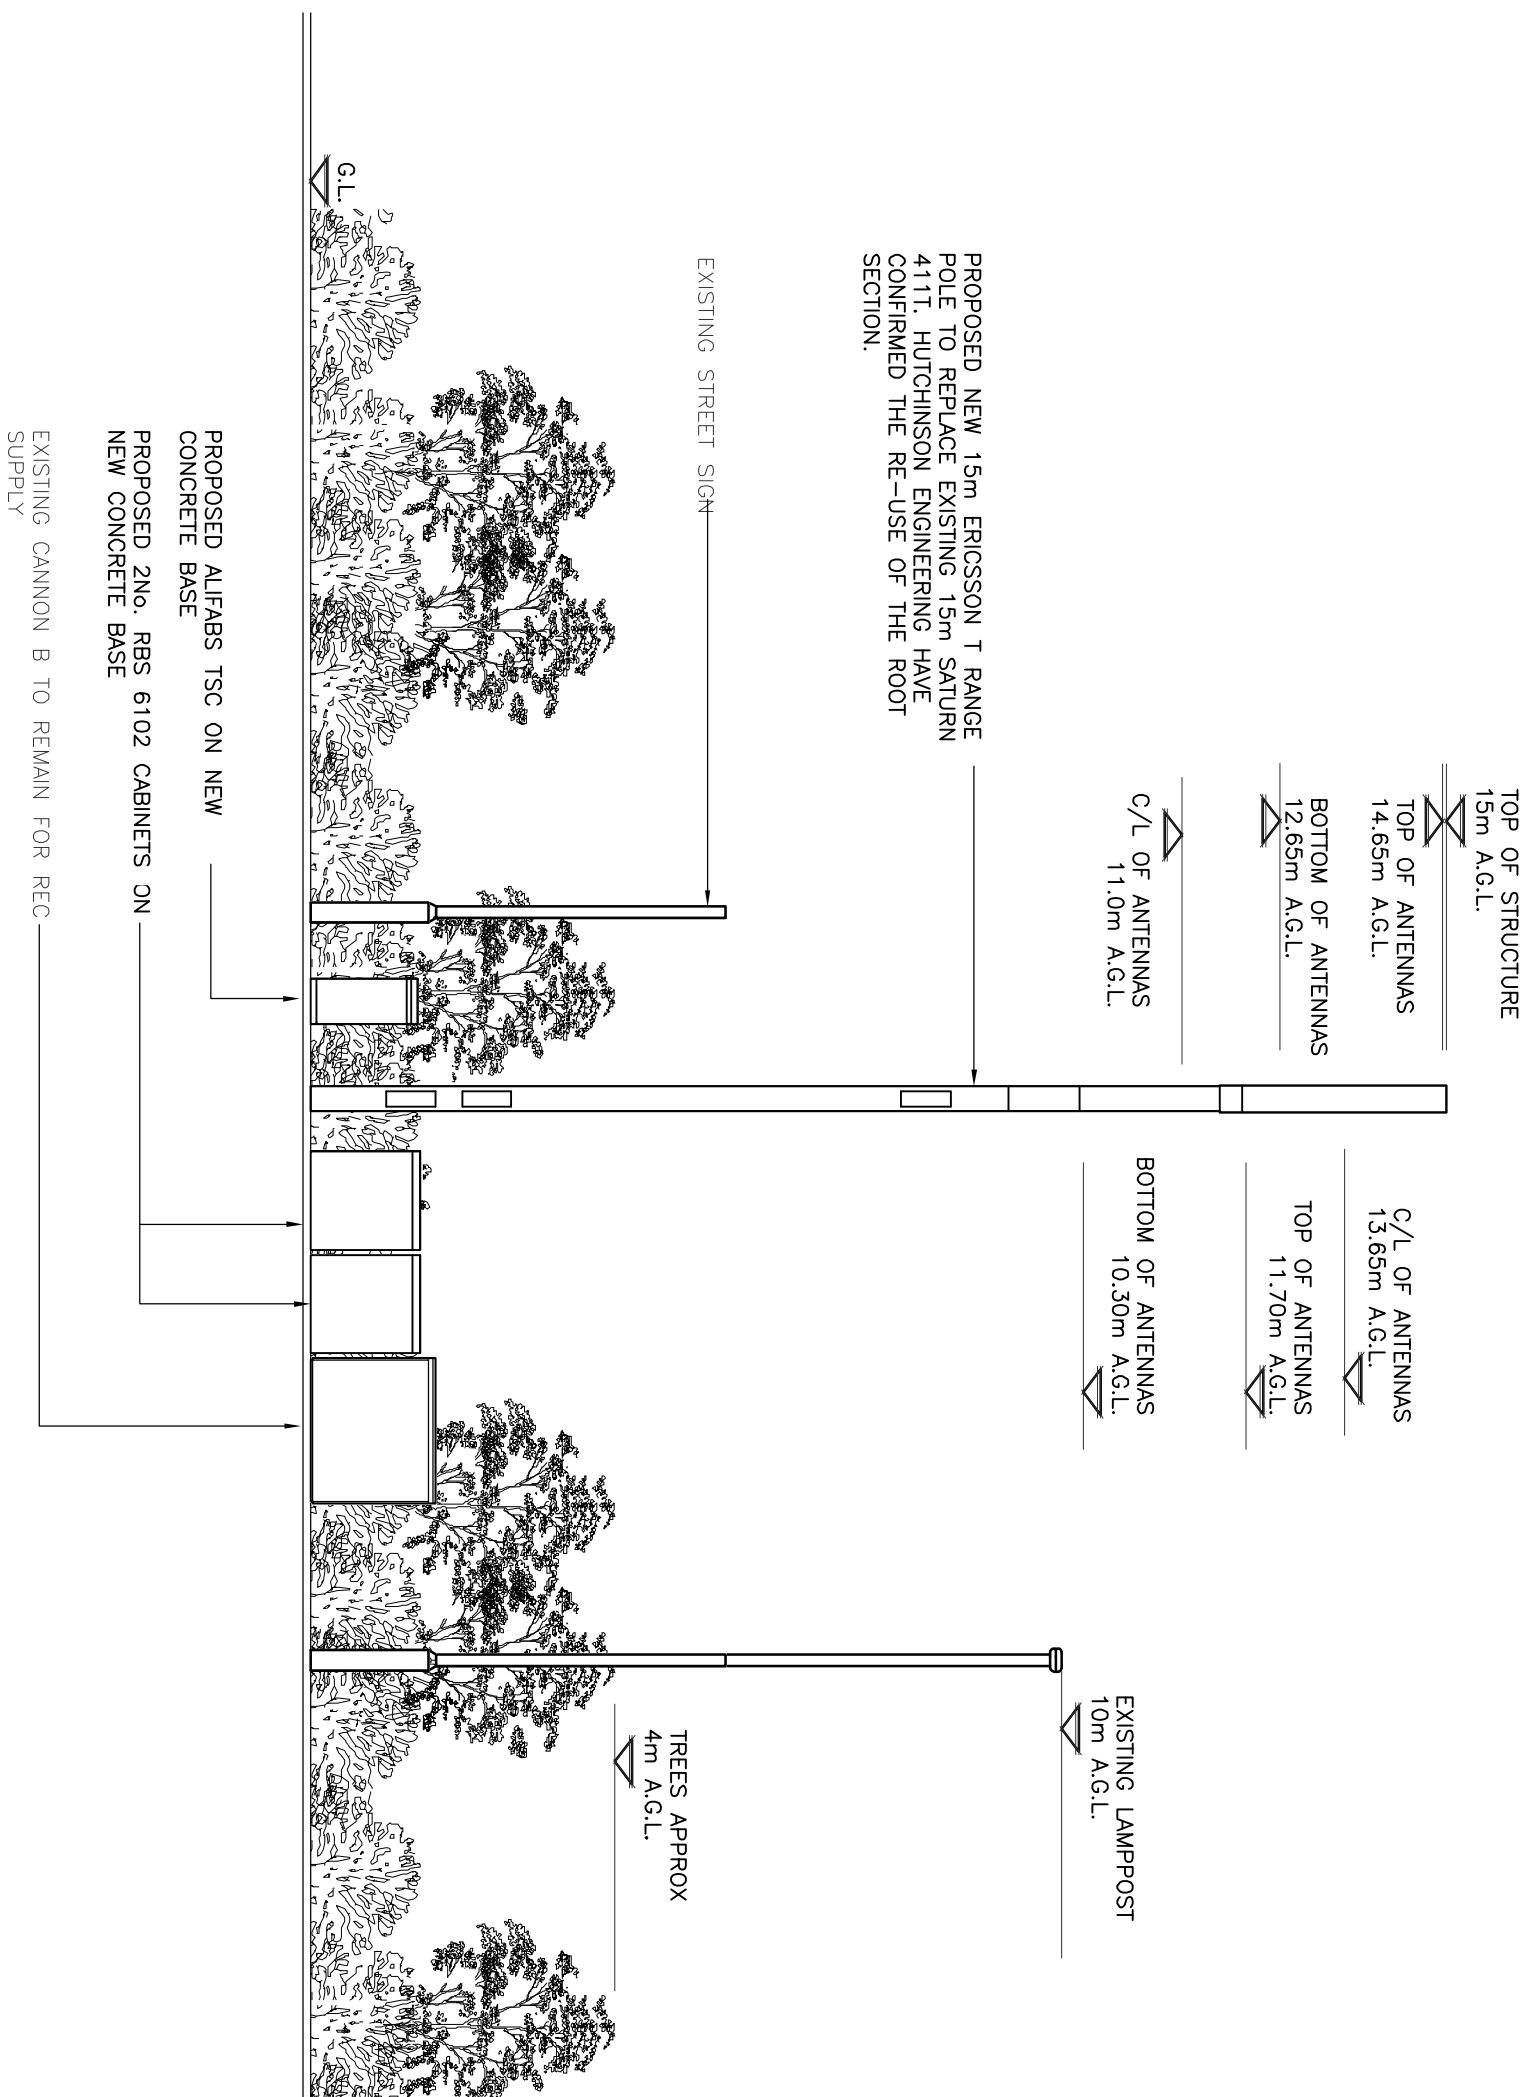

PROPOSED ELEVATION 'A'

1:100

[illegible]