

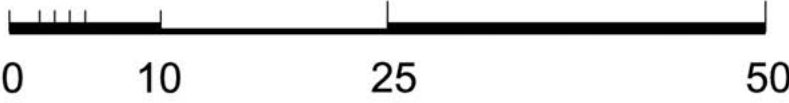


Notes:
Drawing based on Ordnance Survey data and is subject to a full line & level survey.
Contractors to check dimensions and notify any discrepancies or errors to the company immediately.
Work to figured dimensions only. Do not scale.
© All Rights Reserved.

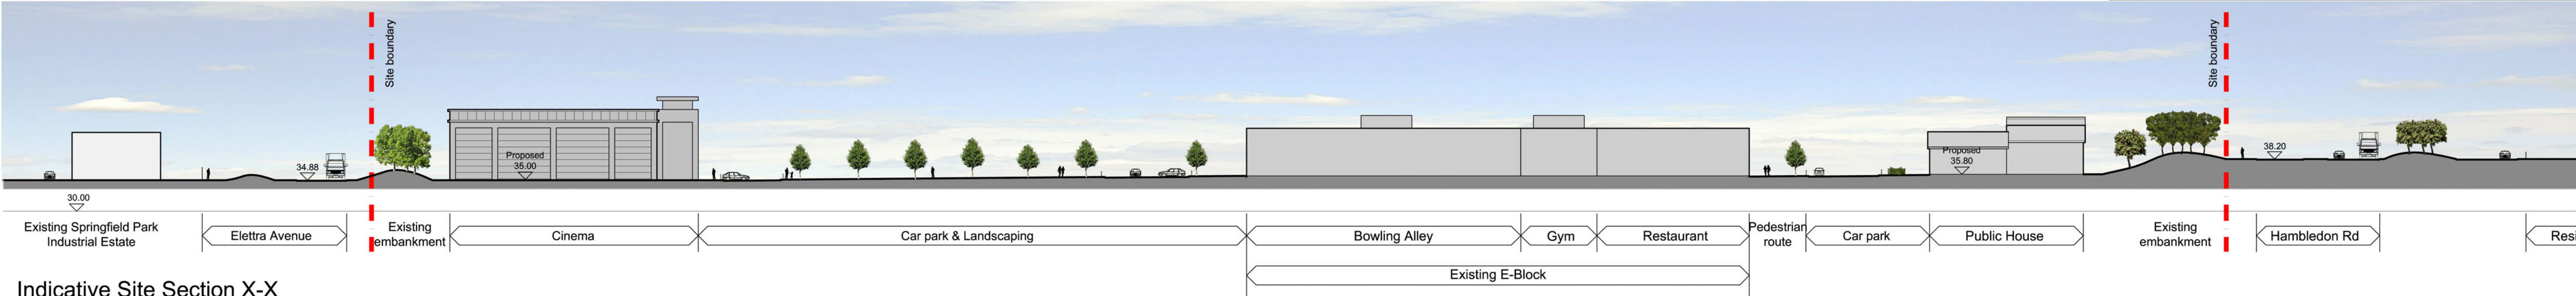

Legend:

- Cinema 8-screen
- Bowling 20-lane
- Gymnasia
- Budget Hotel
- Eating & Drinking
- Discount Foodstore

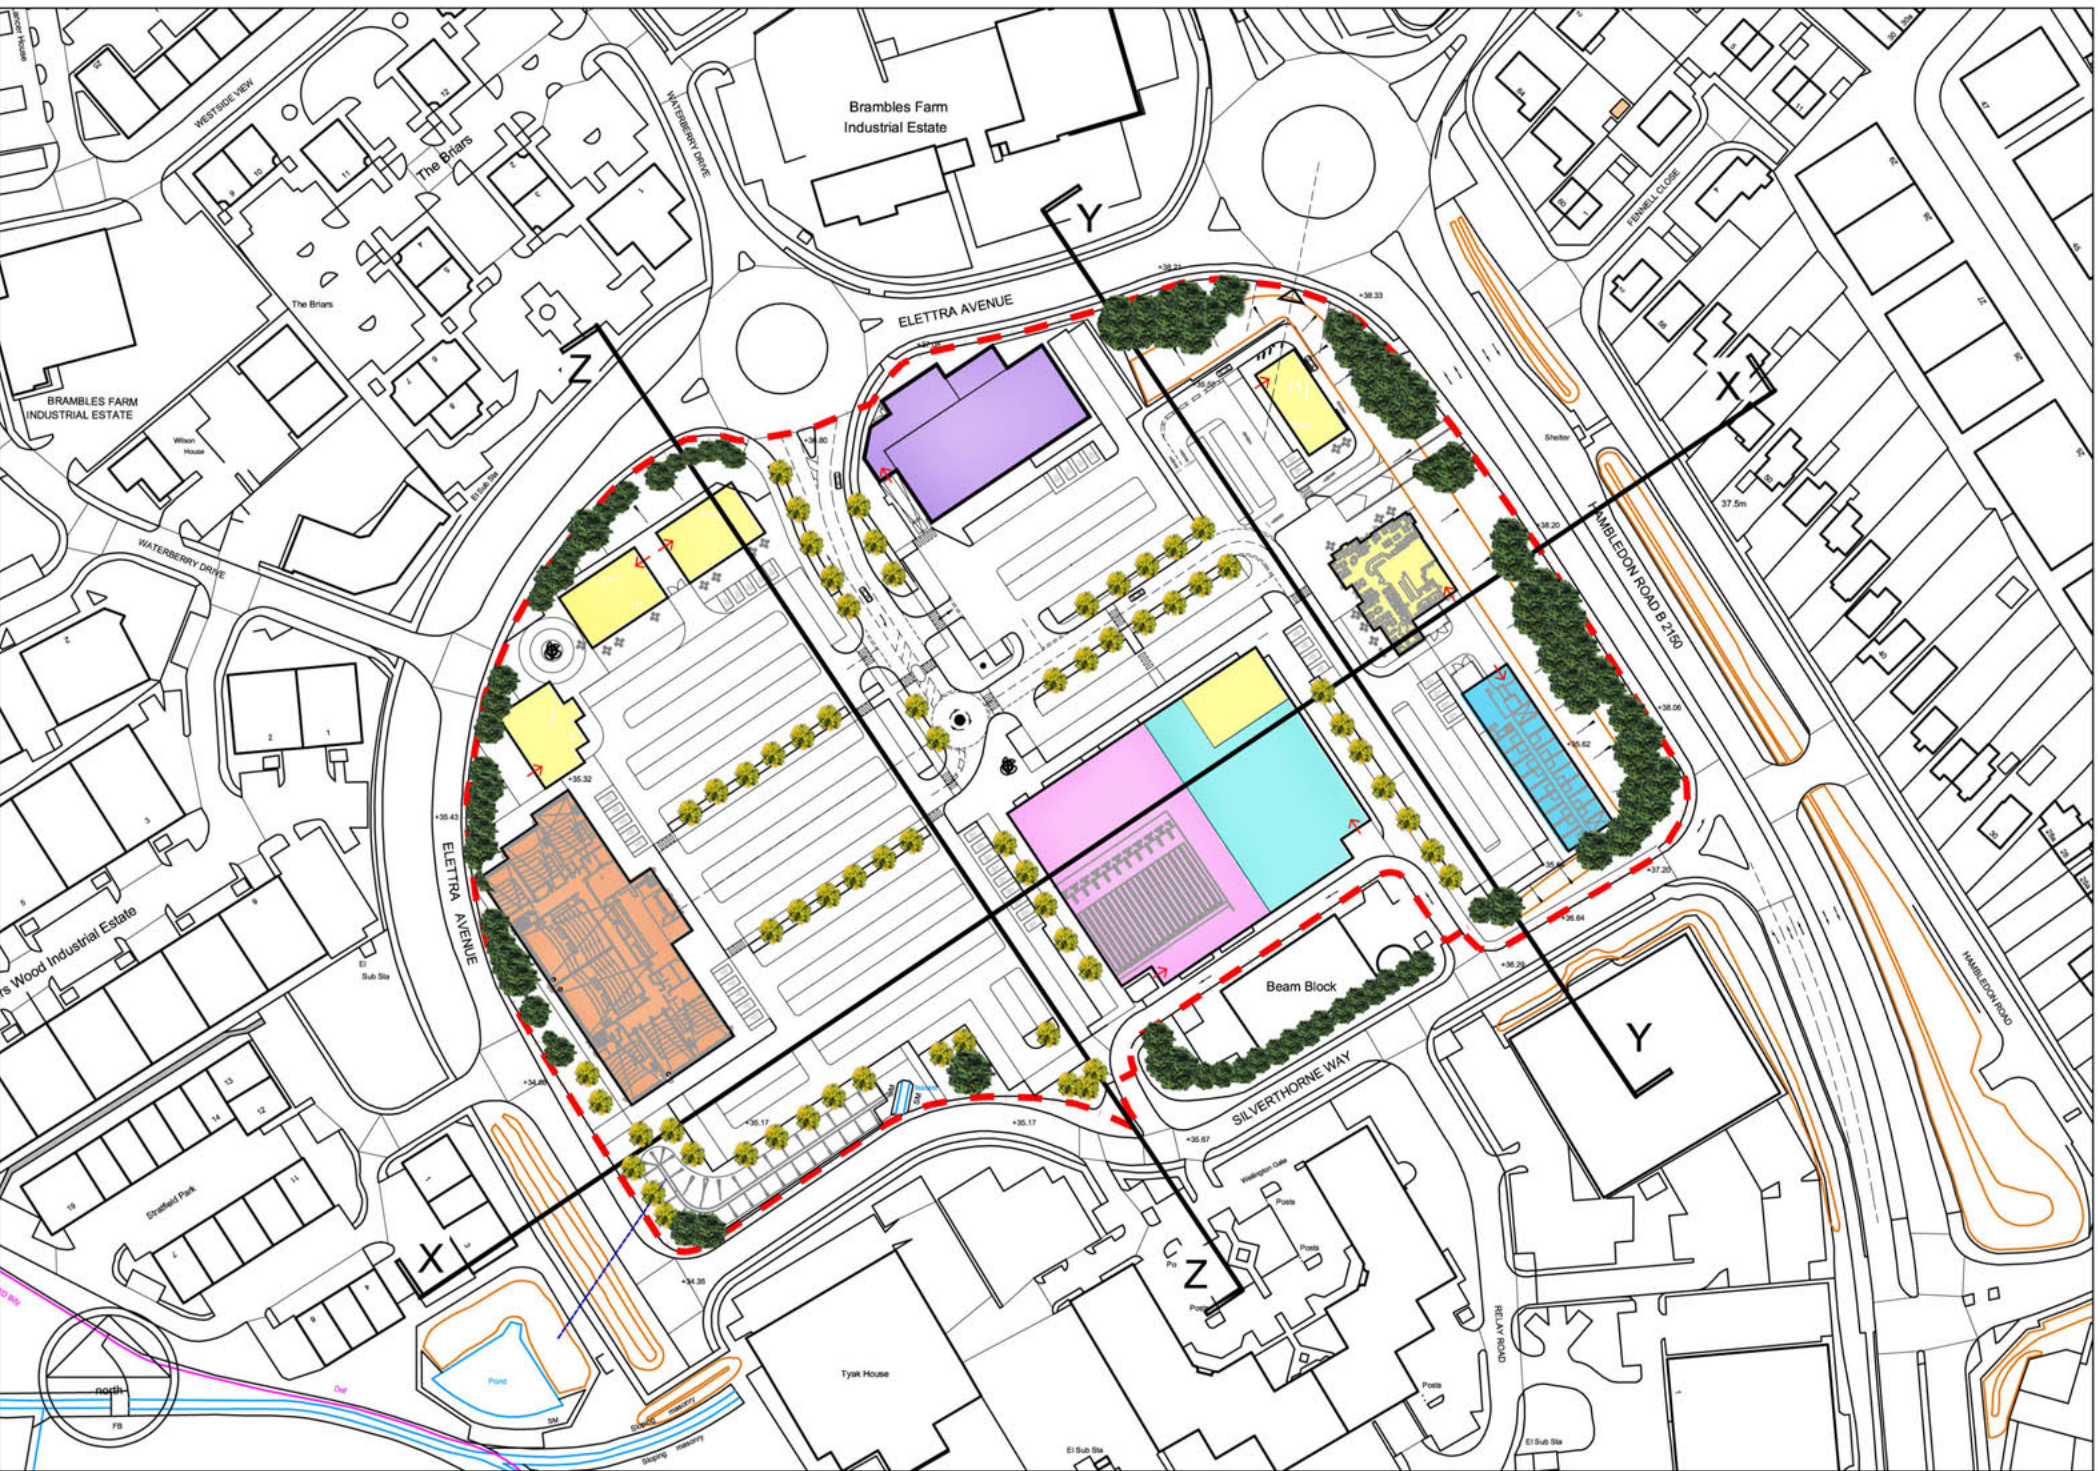

Section Location Plan
(Not to Scale)

Rev.	Date	Description	Drawn	Checked
 DAVIS WEATHERILL PARTNERSHIP CHARTERED ARCHITECTS			Client: Bridgehouse (Bradford IoM) Limited	
Harborne Court 67-69 Harborne Rd Edgbaston Birmingham B15 3BU T: 0121 455 9234 F: 0121 456 2232 E: reception@ davisweatherill.co.uk The Arch Barn Unit 7B, Estate Yard Harwood Leeds LS17 9LF T: 0113 288 6106 F: 0113 288 6787 E: info@ davisweatherill.co.uk Contact Birmingham Office ☒ Contact Leeds Office ☐ www.davisweatherill.co.uk			Project Proposed new Development Elettra Avenue WATERLOOVILLE	
Contact Birmingham Office ☒			Title Indicative Site Sections	
Drawn JB	Checked SRD	Drp. No.	Rev.	
Date 08.2013	Scale 1:500@A1	13484 / PA04	-	
Status PLANNING				