


This drawing is copyright & the property of EC Harris & must not be copied in whole or in part without their written permission. Copyright is reserved. © This drawing must not be scaled.
The Contractor is to report all dimensional discrepancies & errors to the Contract Administrator prior to construction commencing.
It is essential that this drawing is read in conjunction with all specifications/ schedule of works & that all works are included for.

SAFETY HEALTH AND ENVIRONMENTAL (SHE) INFORMATION	
	Based upon the assumption that all works will be undertaken by competent contractors working, where appropriate, to approved method statements, the designer would draw the reader's attention to the significant residual SHE risks that have not been eliminated from the designs shown on this drawing by the design process.
CONSTRUCTION, OCCUPANCY AND DEMOLITION (List below the significant residual risks for EACH of these three phases of operation). Where the designer determines that, so far as it is reasonably practicable, there are no foreseeable significant residual design risks associated with the phases of operation the statement "NO FORESEEABLE SIGNIFICANT RESIDUAL DESIGN RISKS IDENTIFIED" shall be displayed/no section shall be left blank).	

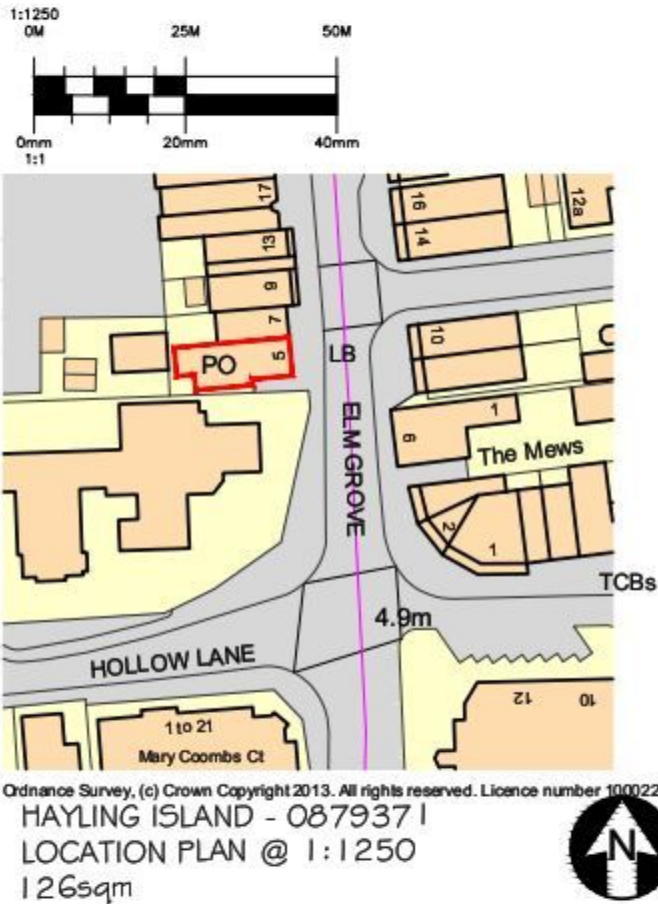

Rev No.	Comments	Date
Client BANK OF IRELAND		
Project title OFFSITE ATM INSTALLATIONS ADDRESS: 5 ELM GROVE, HAYLING ISLAND, HAMPSHIRE, PO119EB		
Drawing title 0879371 - HAYLING ISLAND POST OFFICE LOCATION PLAN		
Drawing status DRAFT		
Job No. 15961101	Project co-ordinator	
Scale 1:1250@A3	Date 22.07.2013	
Drawn by RA	Checked by	
Dwg. No. HAY/04	Rev. No.	

EC HARRIS
BUILT ASSET
CONSULTANCY
AN ARCADIS COMPANY

EC HARRIS LLP
Midsummer Court,
314 Midsummer Boulevard,
Milton Keynes. MK9 2UB
t +44 (0)1908 423395
f +44 (0)1908 440011
www.echarris.com