




ex front-ne




ex side-se

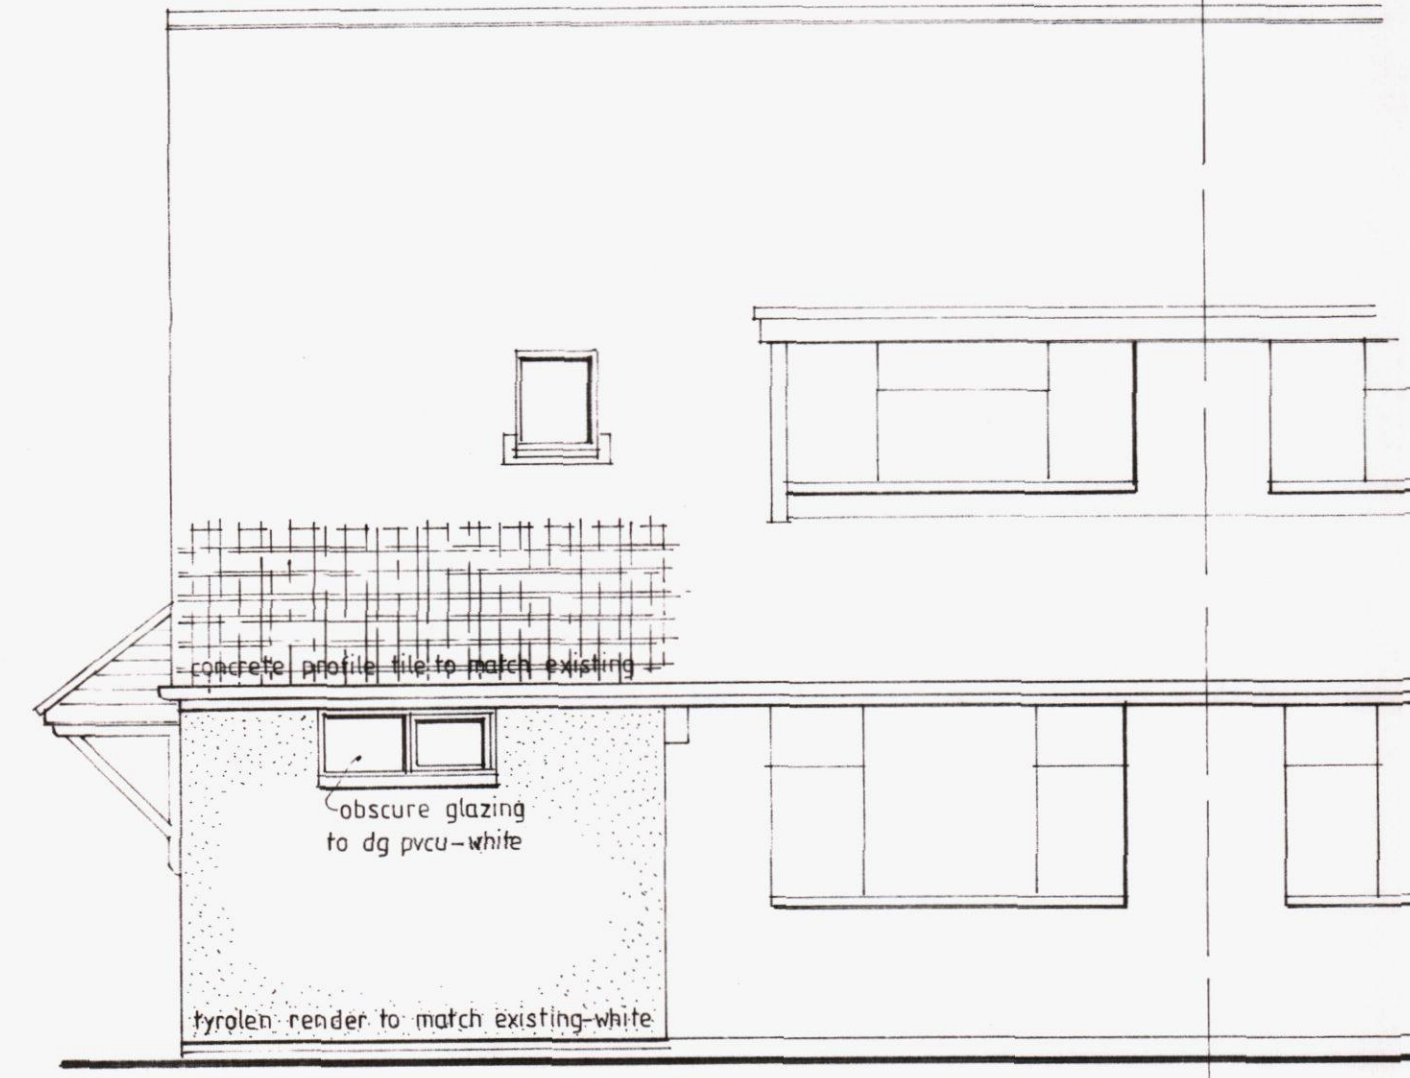


proposed front-ne



proposed side-se

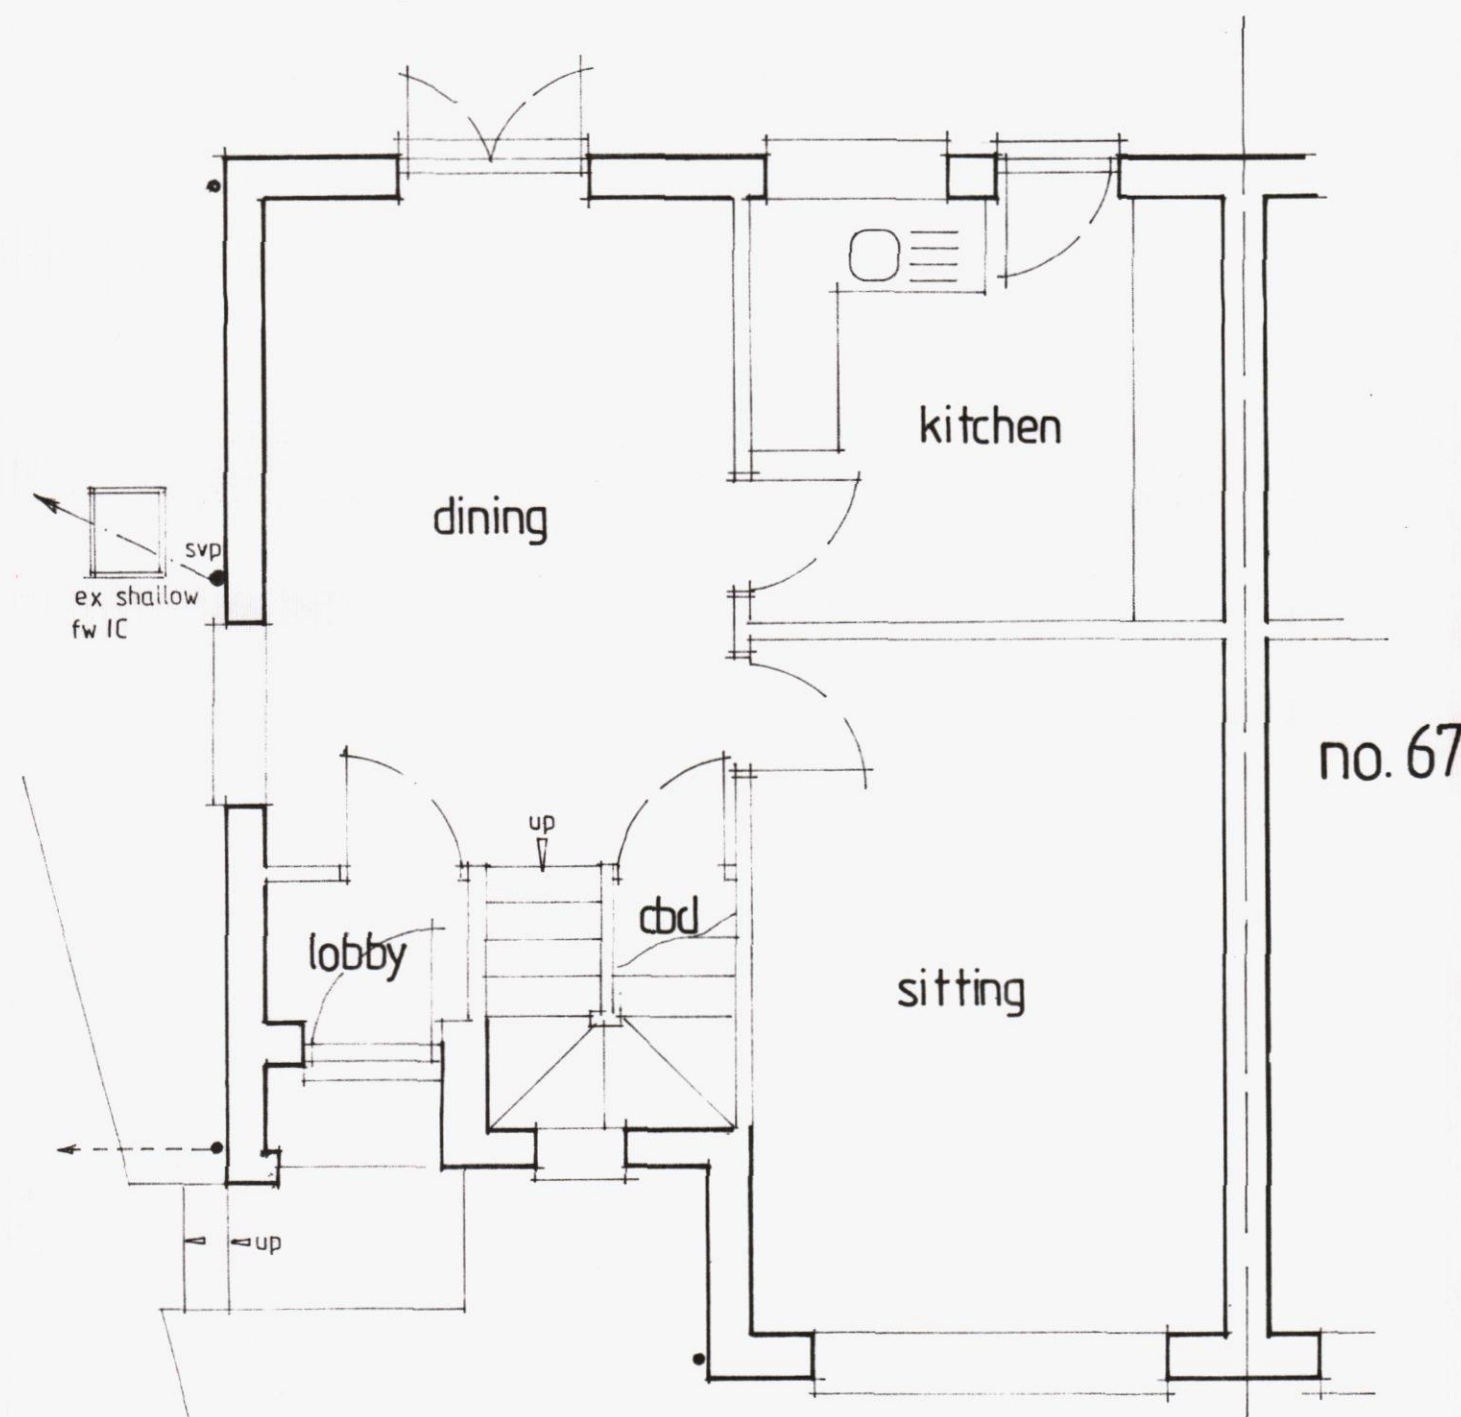

ex. ground floor plan

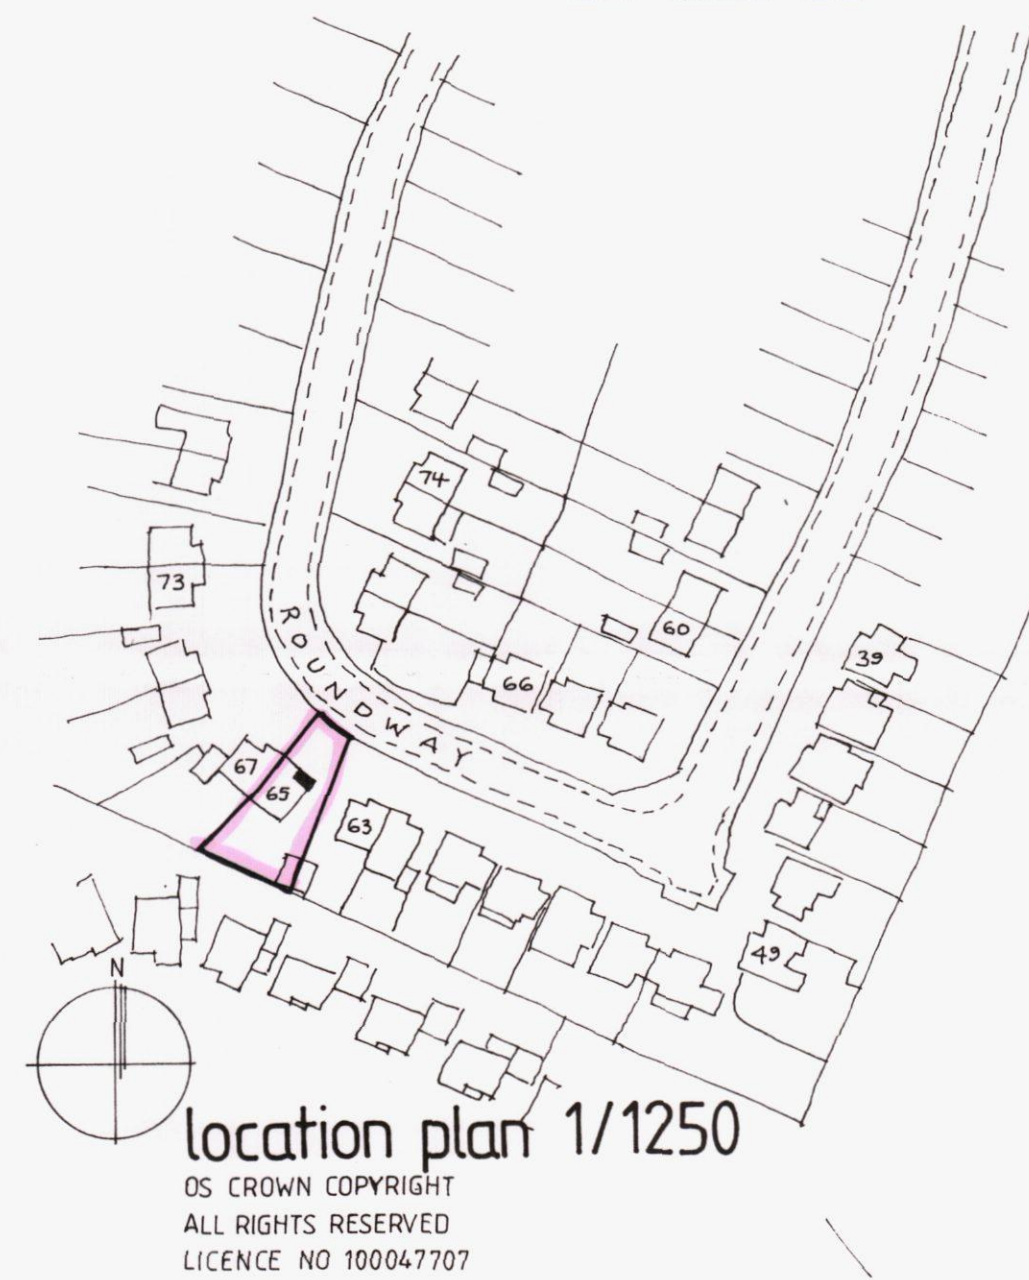


location plan 1/1250


OS CROWN COPYRIGHT
ALL RIGHTS RESERVED
LICENCE NO 100047707



site plan 1/200

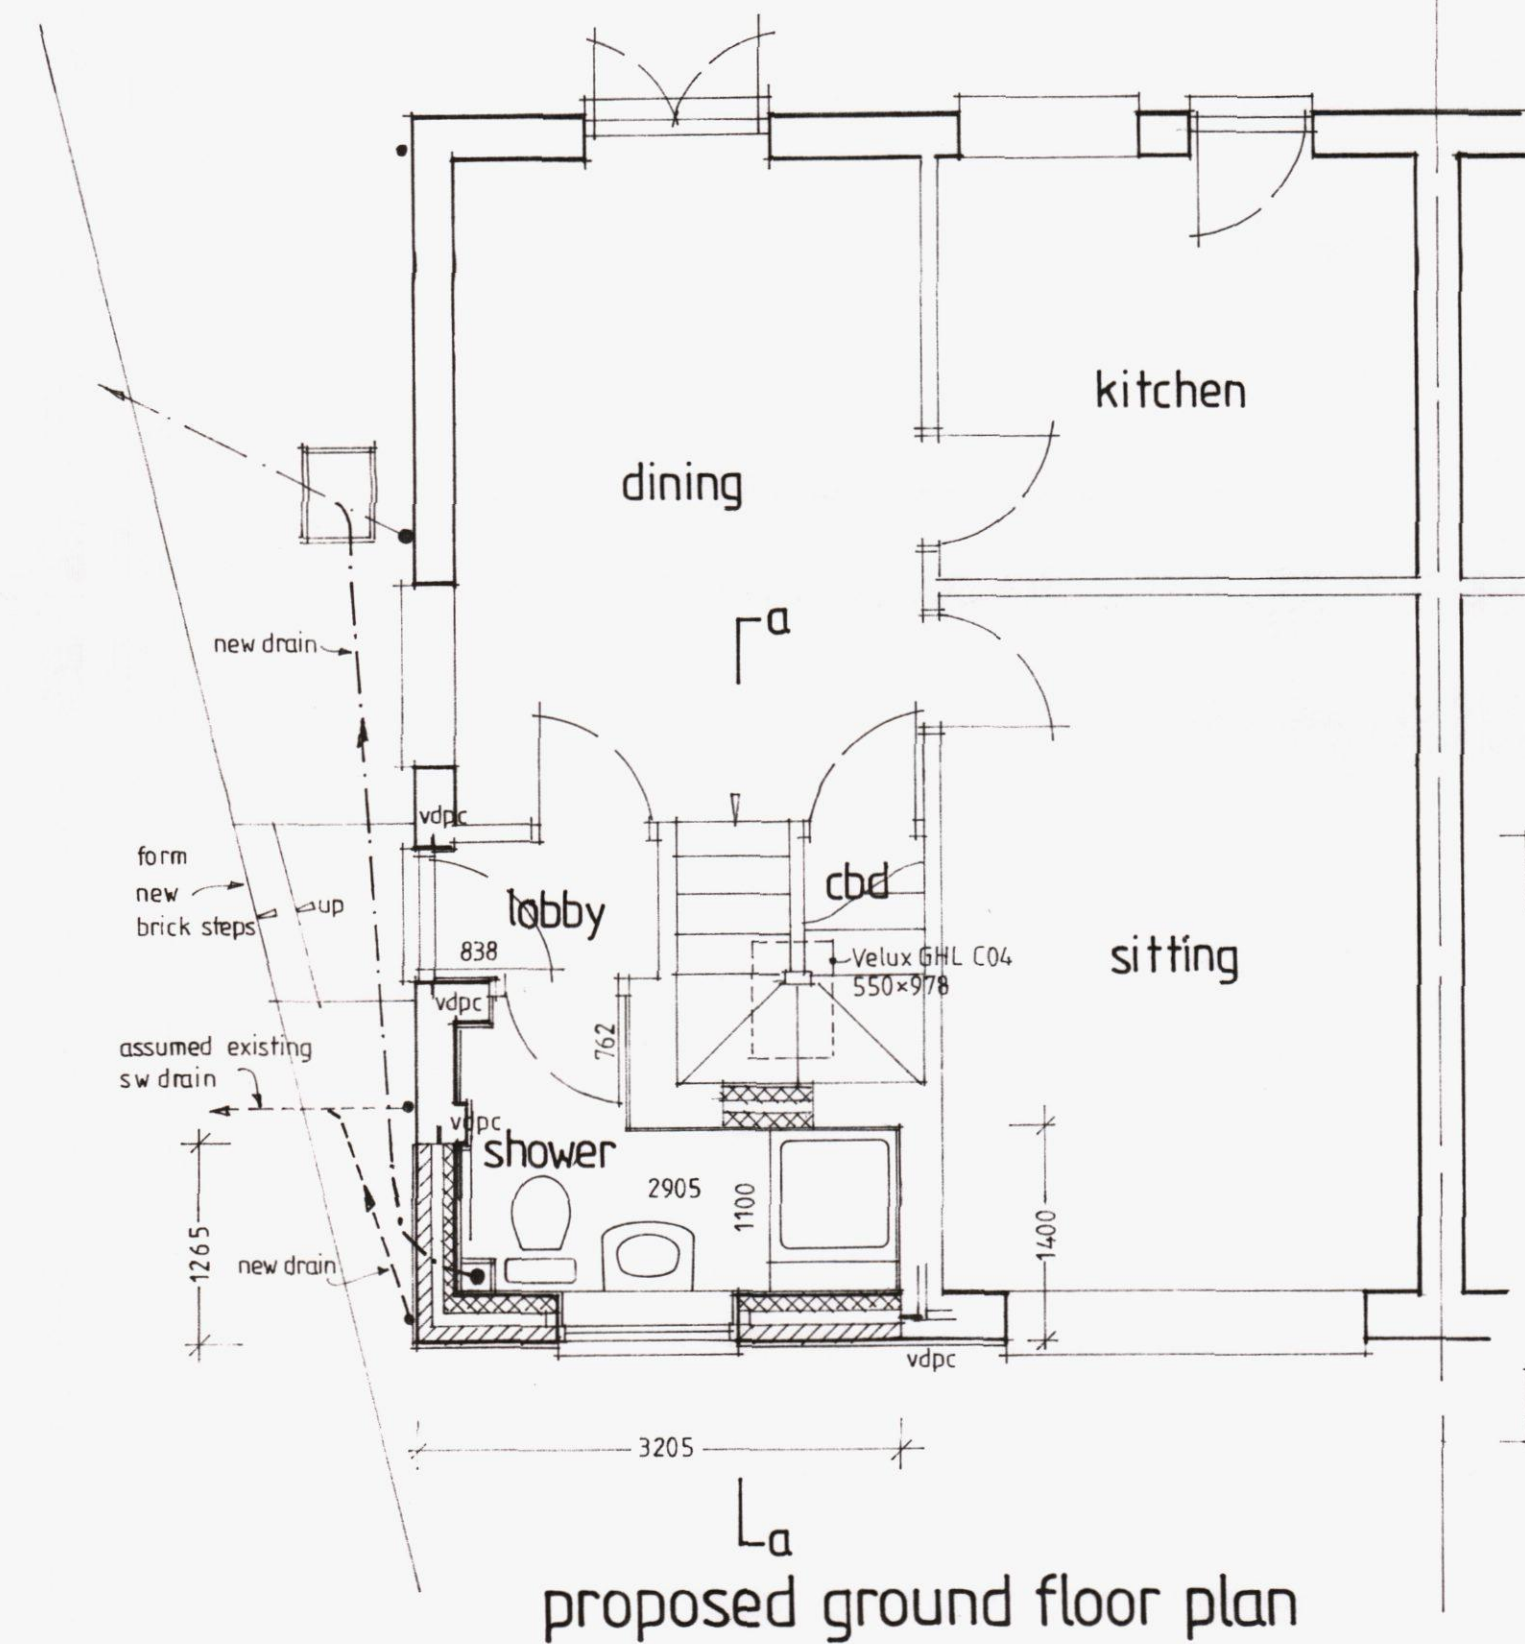

proposed ground floor plan

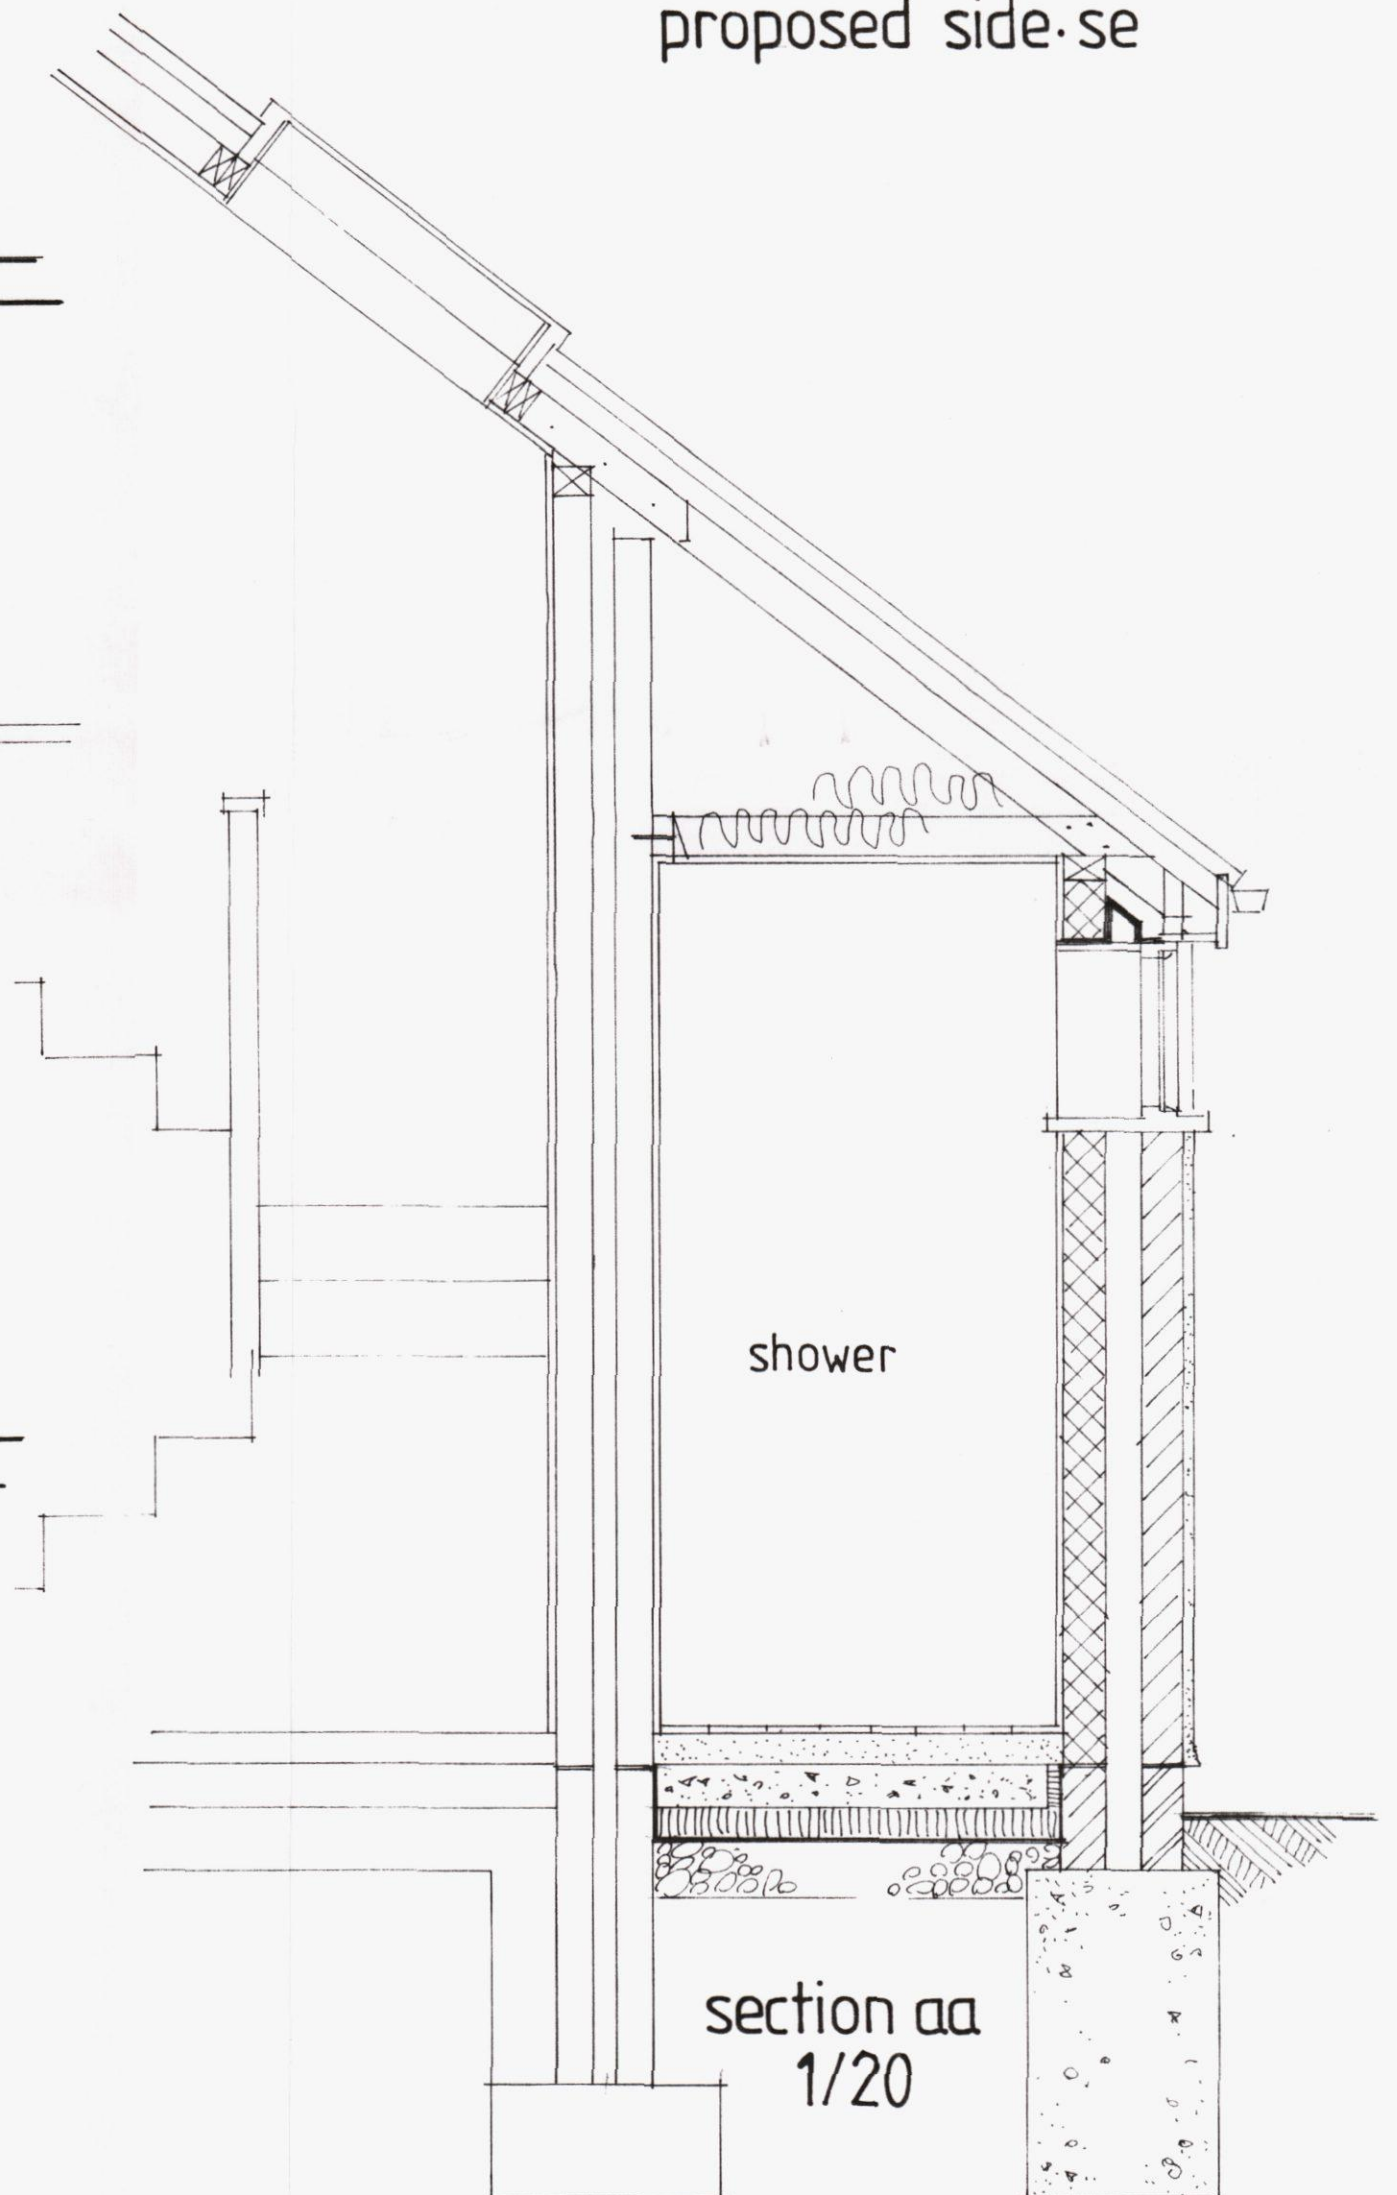

section aa
1/20