


NOTES

1. This drawing is to be read in conjunction with all relevant drawings documents & specifications.

Approximate co-ordinates to
centre of site:-
470586 / 105740

Reproduced from Ordnance Survey Data ©
Crown Copyright 2013 All rights reserved.

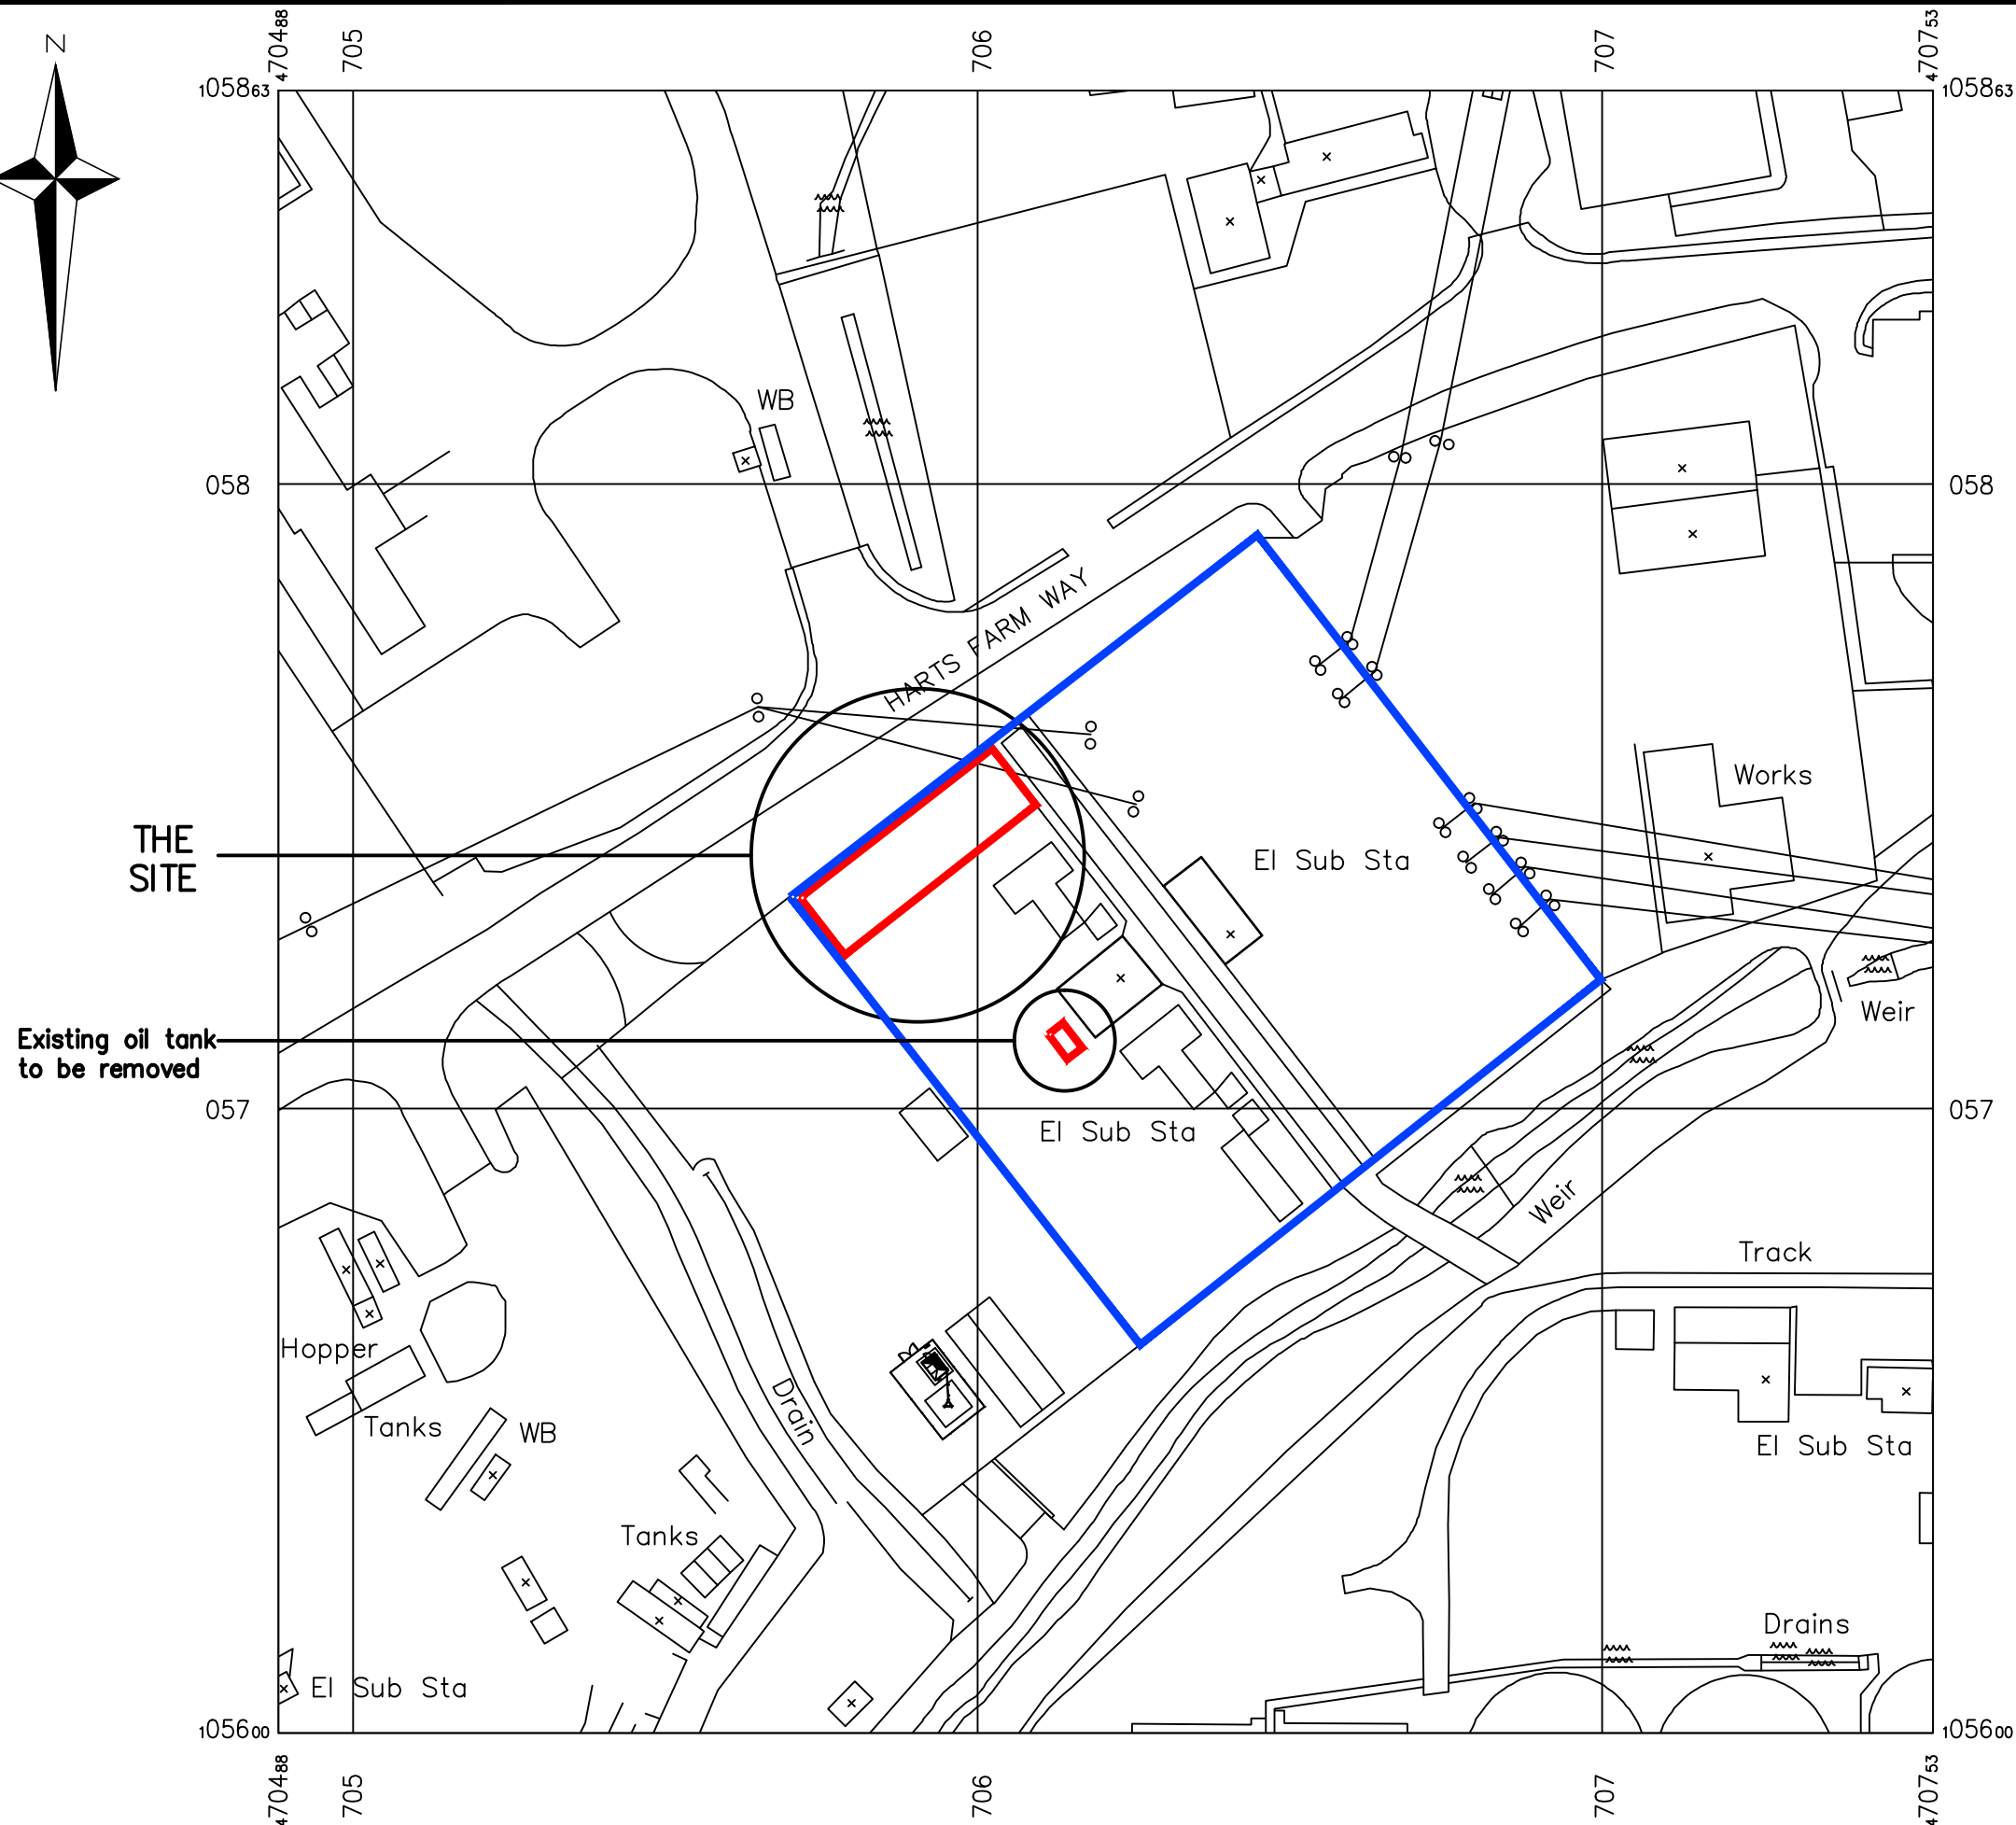

SITE LOCATION PLAN
Scale 1:1250 @ A3

T2	Blue line added, oil tank note added	09.10.13	kim
T1	Tender Issue	13.09.13	kim
Rev.	Description	Date	Drn.By

 Glanville Cornerstone House 62 Foxhall Road, Didcot Oxon, OX11 7AD Tel: (01235) 515550 Fax: (01235) 817799 postbox@glanvillegroup.com www.glanvillegroup.com			
Client :			
Project :	Havant Sub-Station Harts Farm Way Havant, Hampshire, PO9 1JN		
Title :	Site Location Plan		
Project Engineer :	S.Berger	Scale :	1:1250 @ A3
Project Director :	S.Berger	Date :	July 2013
Status :	TENDER		
Drawing No.	BS8130694_101		Rev T2