



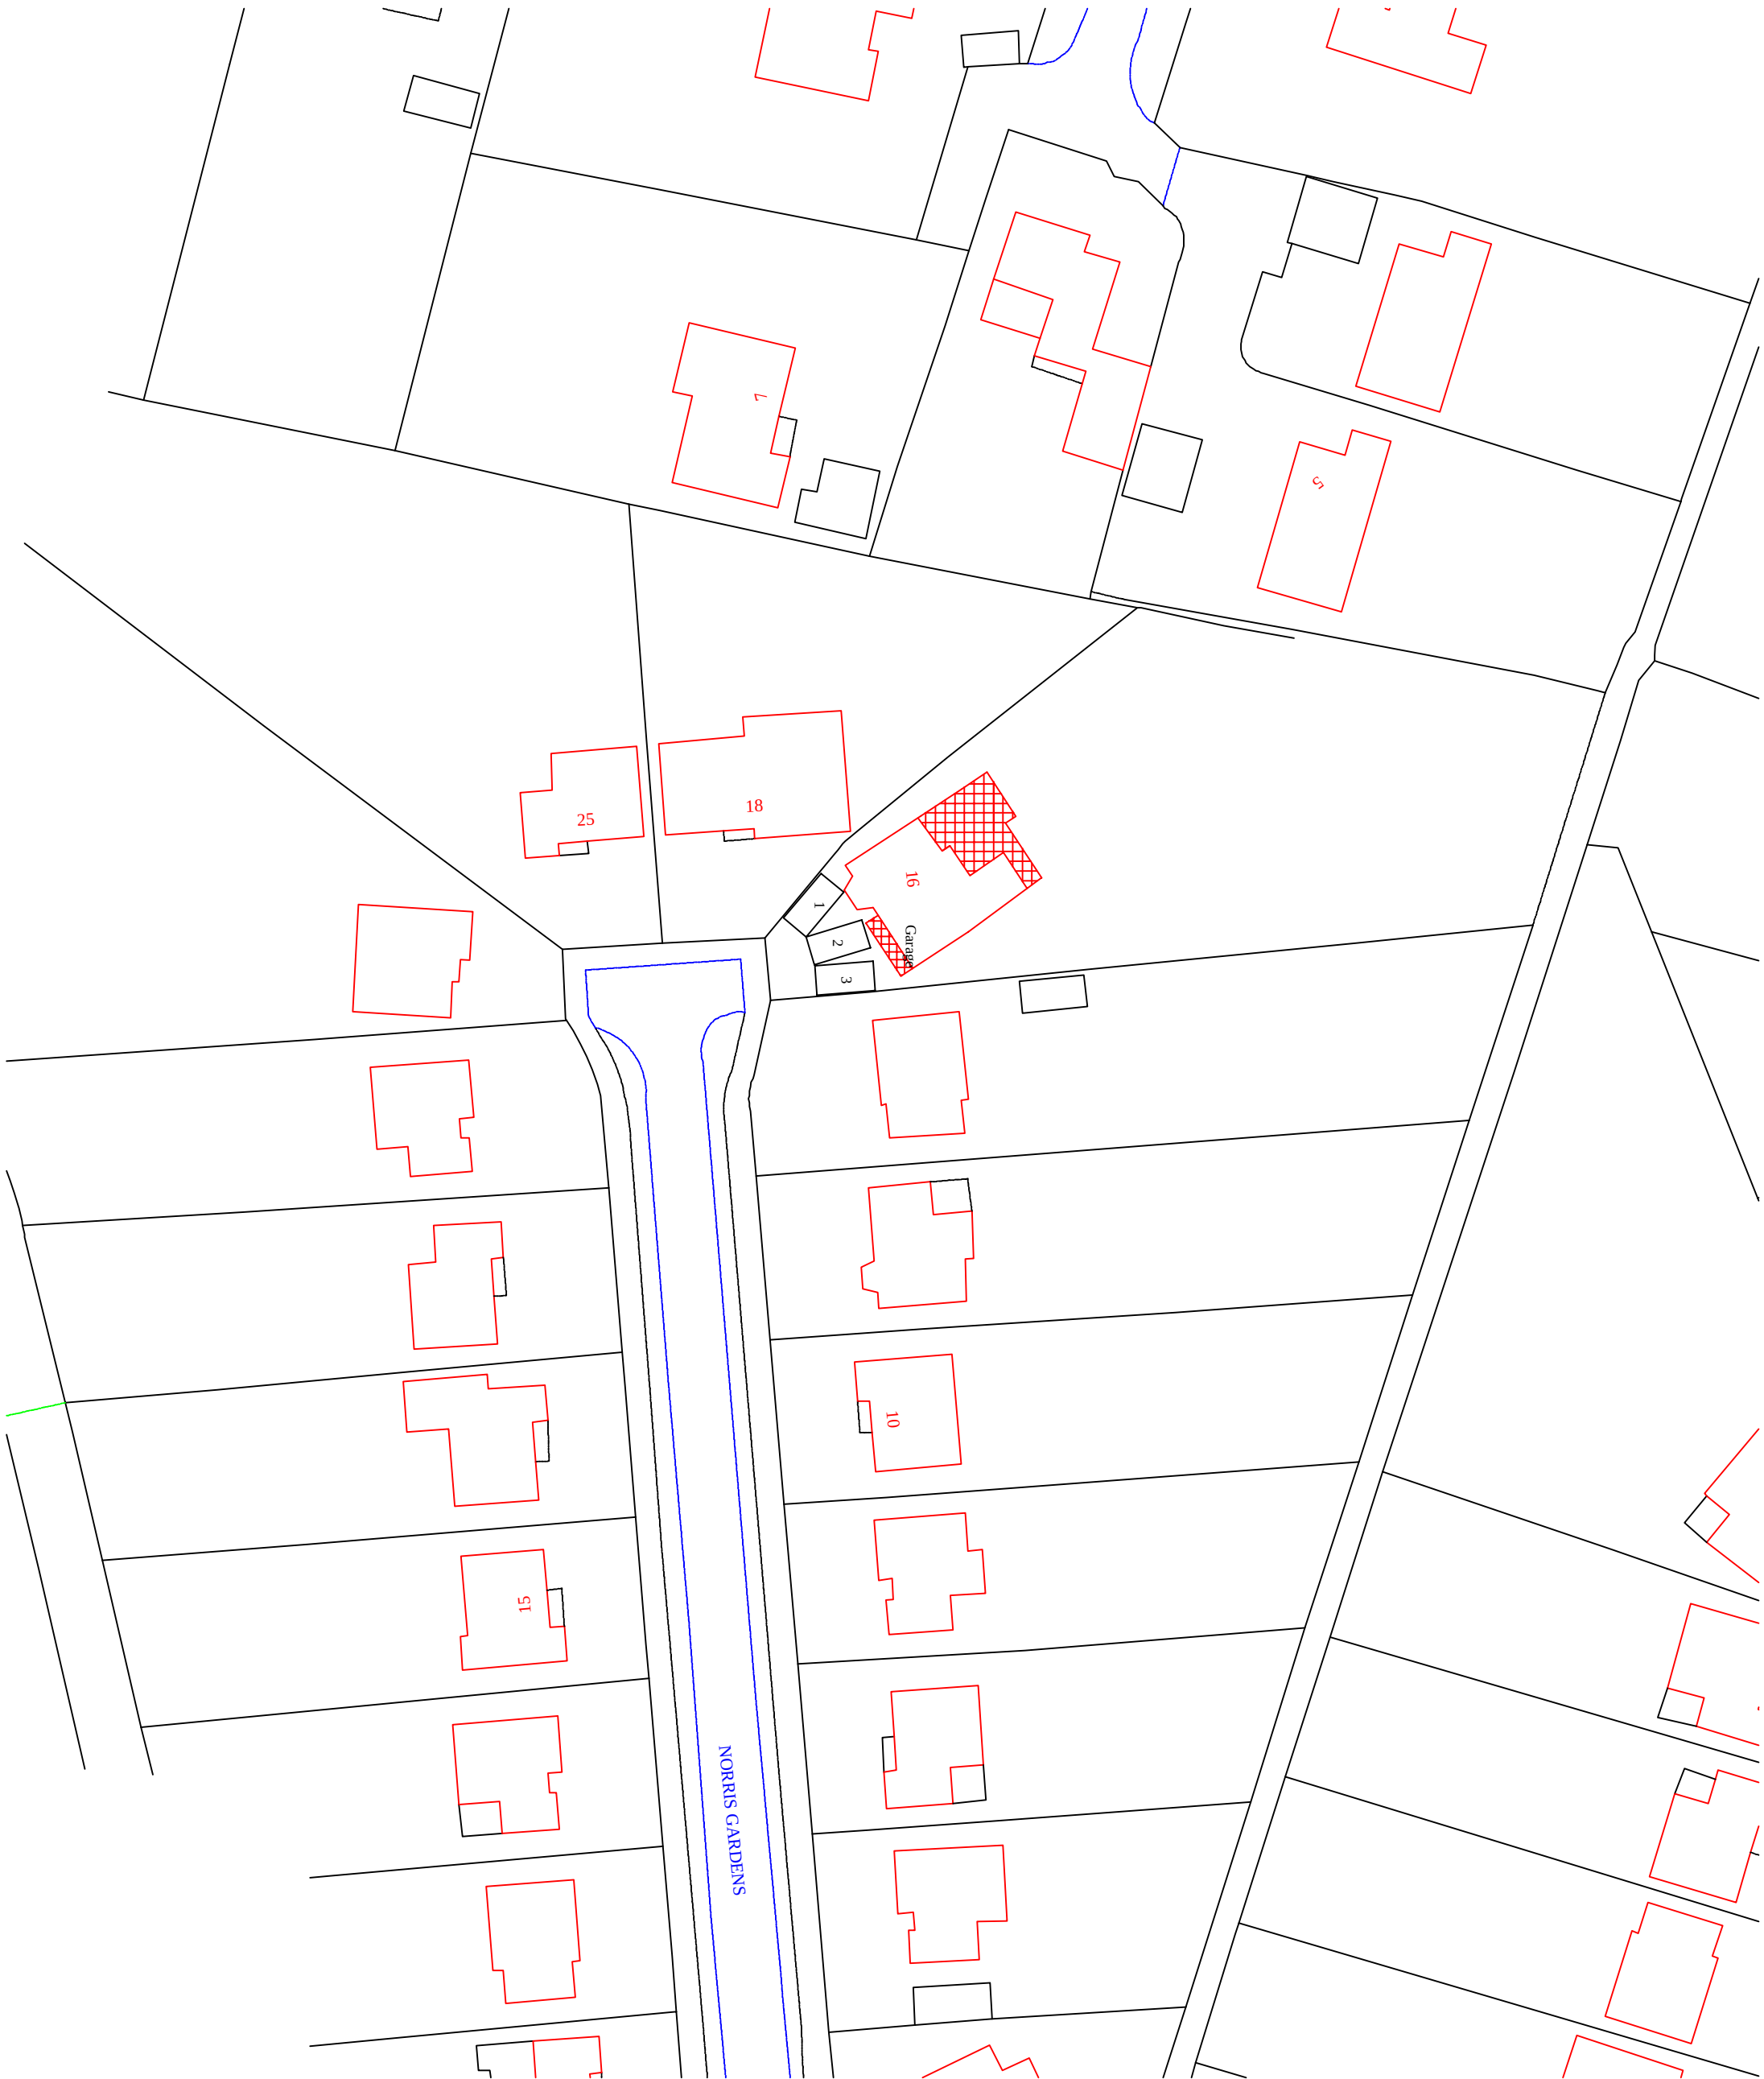

Ordnance Survey (c) Crown Copyright 2013. All rights reserved. Licence number 100020449

Block plan

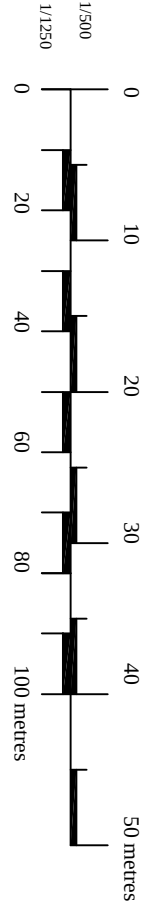

Ordnance Survey (c) Crown Copyright 2013. All rights reserved. Licence number 100020449

Location plan

Plan no. 08/13/12
Sheet no. 1 of 6
Scale 1/500 1/1250
Revision 01 25/09/13
Original paper size A2



The Project Support Practice
Chartered Building Surveyors



Proposed alterations & extensions
at
16 Norris Gardens Havant
Hampshire PO9 2TT
for
Mr A Brown