





WEST

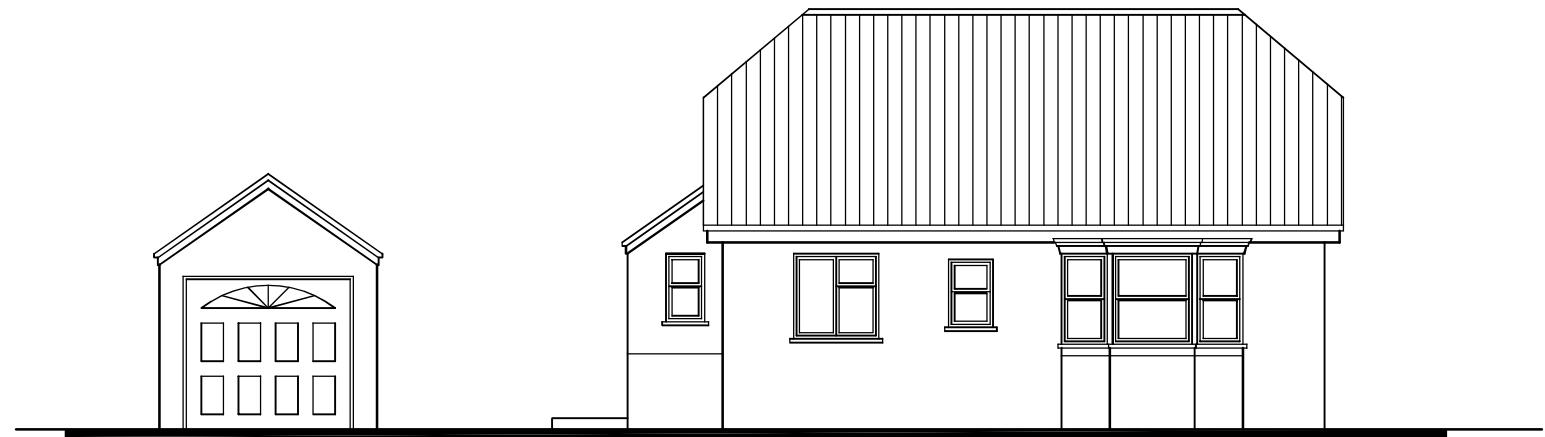

SOUTH

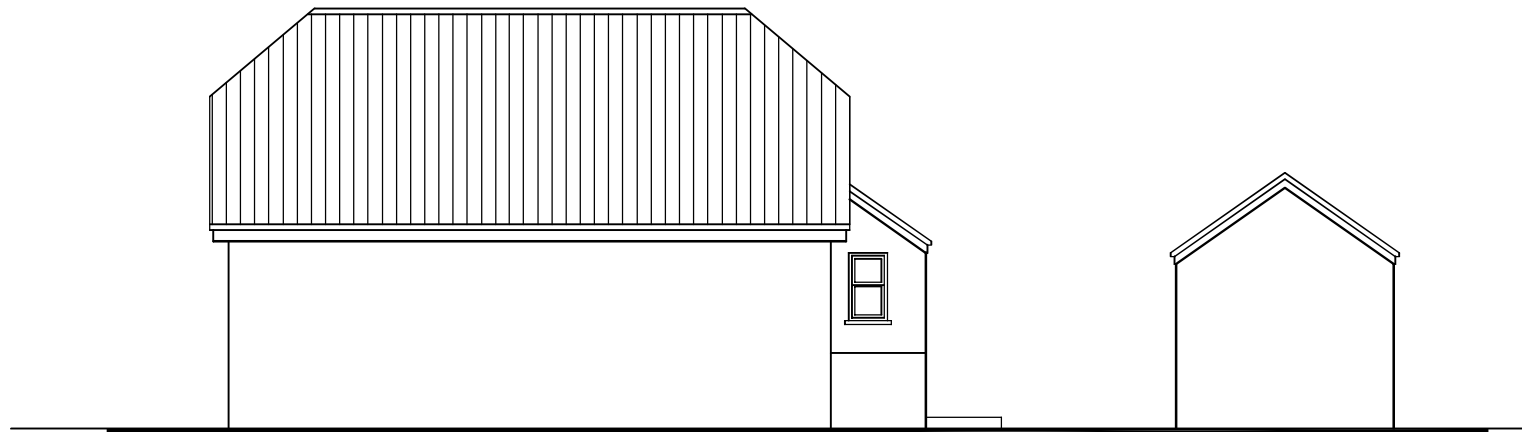

NORTH



EAST

85 Elm Close
Hayling Island
PO11 9AU

EXISTING ELEVATIONS

Revisions

- A. JHL amendments. 25/07/13
- B.
- C.
- D.

Martin Critchley
Chartered Architect
7 North Street
Havant, Hampshire, PO9 1PW
023 92 474 919
critchleyarchitect@hotmail.com

Scale A1 = 1:50, A3 = 1:100
Date 08/07/13
Drawn JHL

1333-401^A

metres

10

20

30