

KEY:

NOTES:

1. Levels shown indicative - ground levels preliminarily surveyed

-  Indicative Planting
-  Concrete Tiles
-  White render
-  Brickwork
-  Lead sheet

Level 3 (Ridge Line)
7570

Existing Level 2 (First Floor)
3600


Existing Level 1 (Ground Floor)
1000

Level 0 (Ground Level)
0

No. 47 Hollybank Lane

No. 43 Hollybank Lane

3. REAR (WEST) ELEVATION 1:100

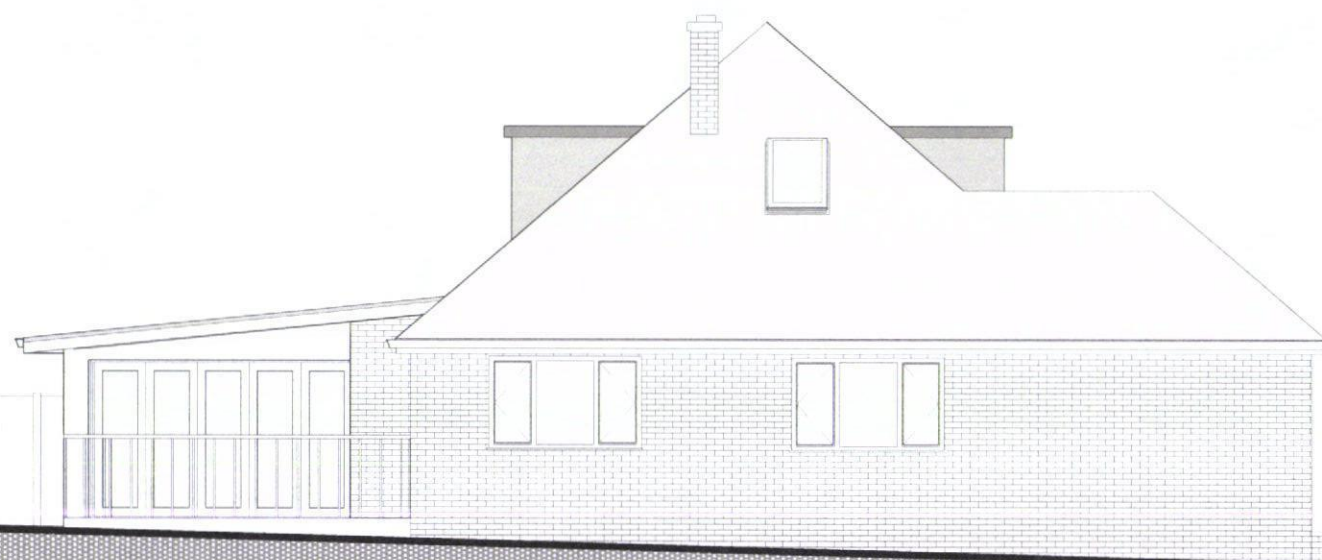

4. SIDE (SOUTH) ELEVATION 1:100

ELEVATIONS AS PROPOSED 2 of 2
ALTERATIONS AND EXTENSION TO 45 HOLLYBANK LANE, EMSWORTH

Drawing No:211

June 2013

Scale 1:100

Rev	Description	Date
A	Preliminary	17/06/13

