


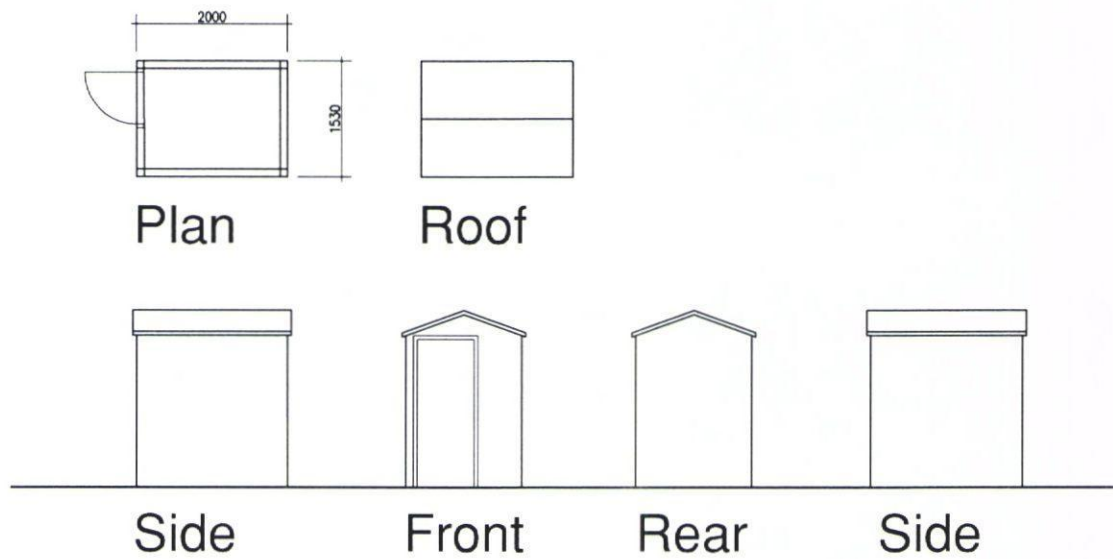

PROJECT
Proposed New Dwelling on Land Adjacent
18 Glebe Close, Hayling Island

CLIENT
East Pallant Developments

DWG TITLE
Timber Shed

PROJECT NO 13022 DRAWING NO 1001 SCALE 1:100 REV

A	Doors revised	ms 19.12.07	
	ORIGINAL ISSUE		
Rev	DESCRIPTION	Draw Date	Chk Date
This drawing is copyright and must not be disclosed to third parties without permission. Scaled dimensions are not to be used for construction.			

4 Queensgate
Queens Road
Fareham
Hampshire
PO16 0NW

Tel: 01329 288911
Fax: 01329 221913
E-mail: admin@m2architecture.com

m2
architecture
architectural technology