




planning



HCC Property Services,
Three Minsters House,
76 High Street, Winchester SO23 8UL.
tel: (01962) 847801

Resin bound gravel or similar
-buff with timber edges

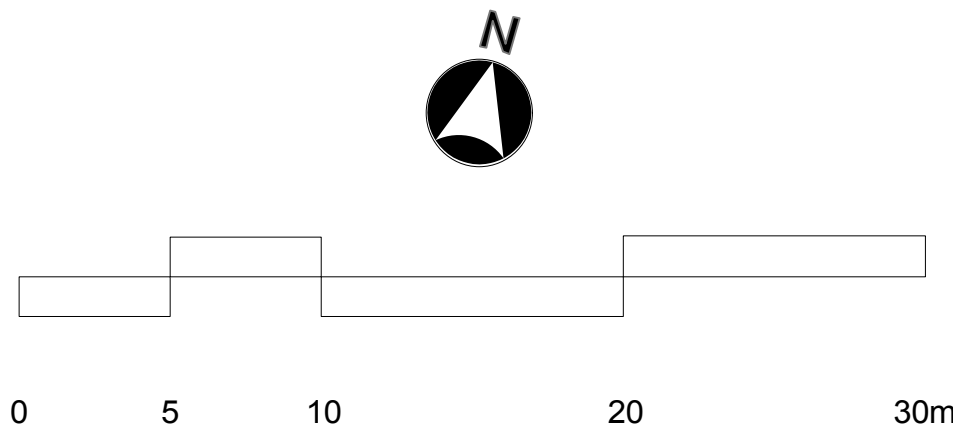

PROJECT Park Community School, Middle Park Way Havant				SHEET CONTENTS Proposed Footpath link from Park House Farm Way to Middle Park Way (East)	
SCALE 1:250@ A1 1:500@ A3	DATE 17/04/13	DRAWN. ARCTMR	CHKD.	DRAWING No. Y01330-L-202	REVISION
FILE REF. CAD2/P10178 ParkSTP				Property Services	