


NOTES:

Dimensions to be checked on site before commencing work. Any discrepancies shall be reported to the architect immediately.


Do not scale from these drawings except for planning purposes.

Where applicable this drawing is to be read in conjunction with other consultants' drawings.


All drawings to be read in conjunction with specification and all other drawings including structural engineer and mechanical and electrical drawings / specification

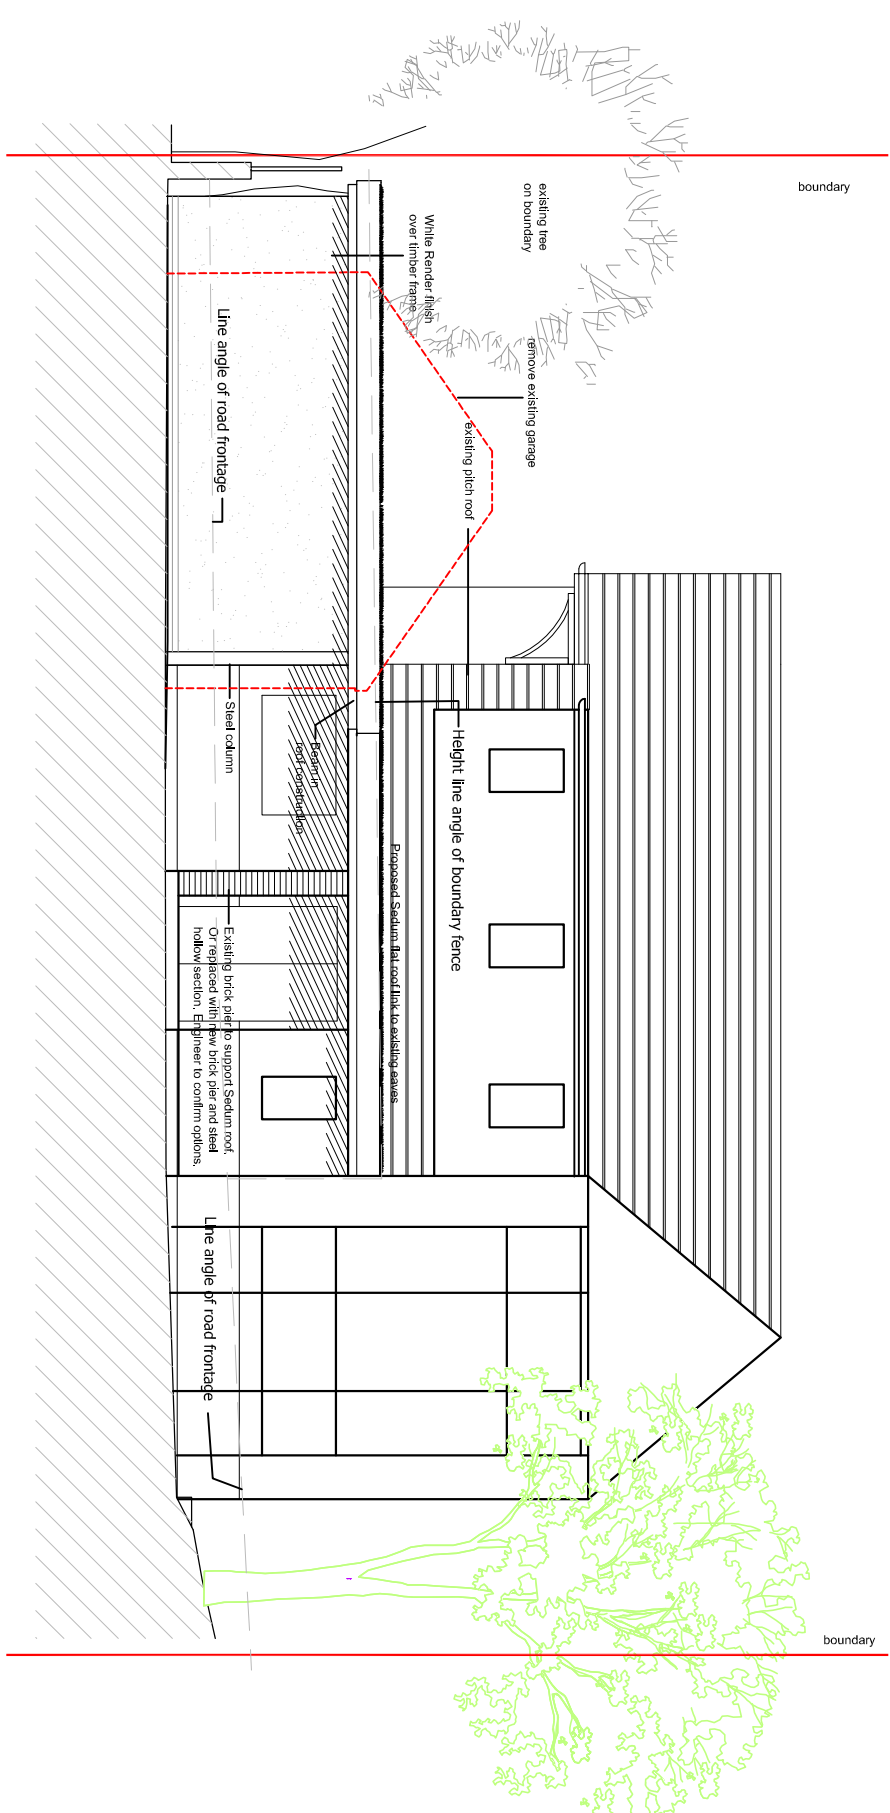


North, Elevation at 1:100

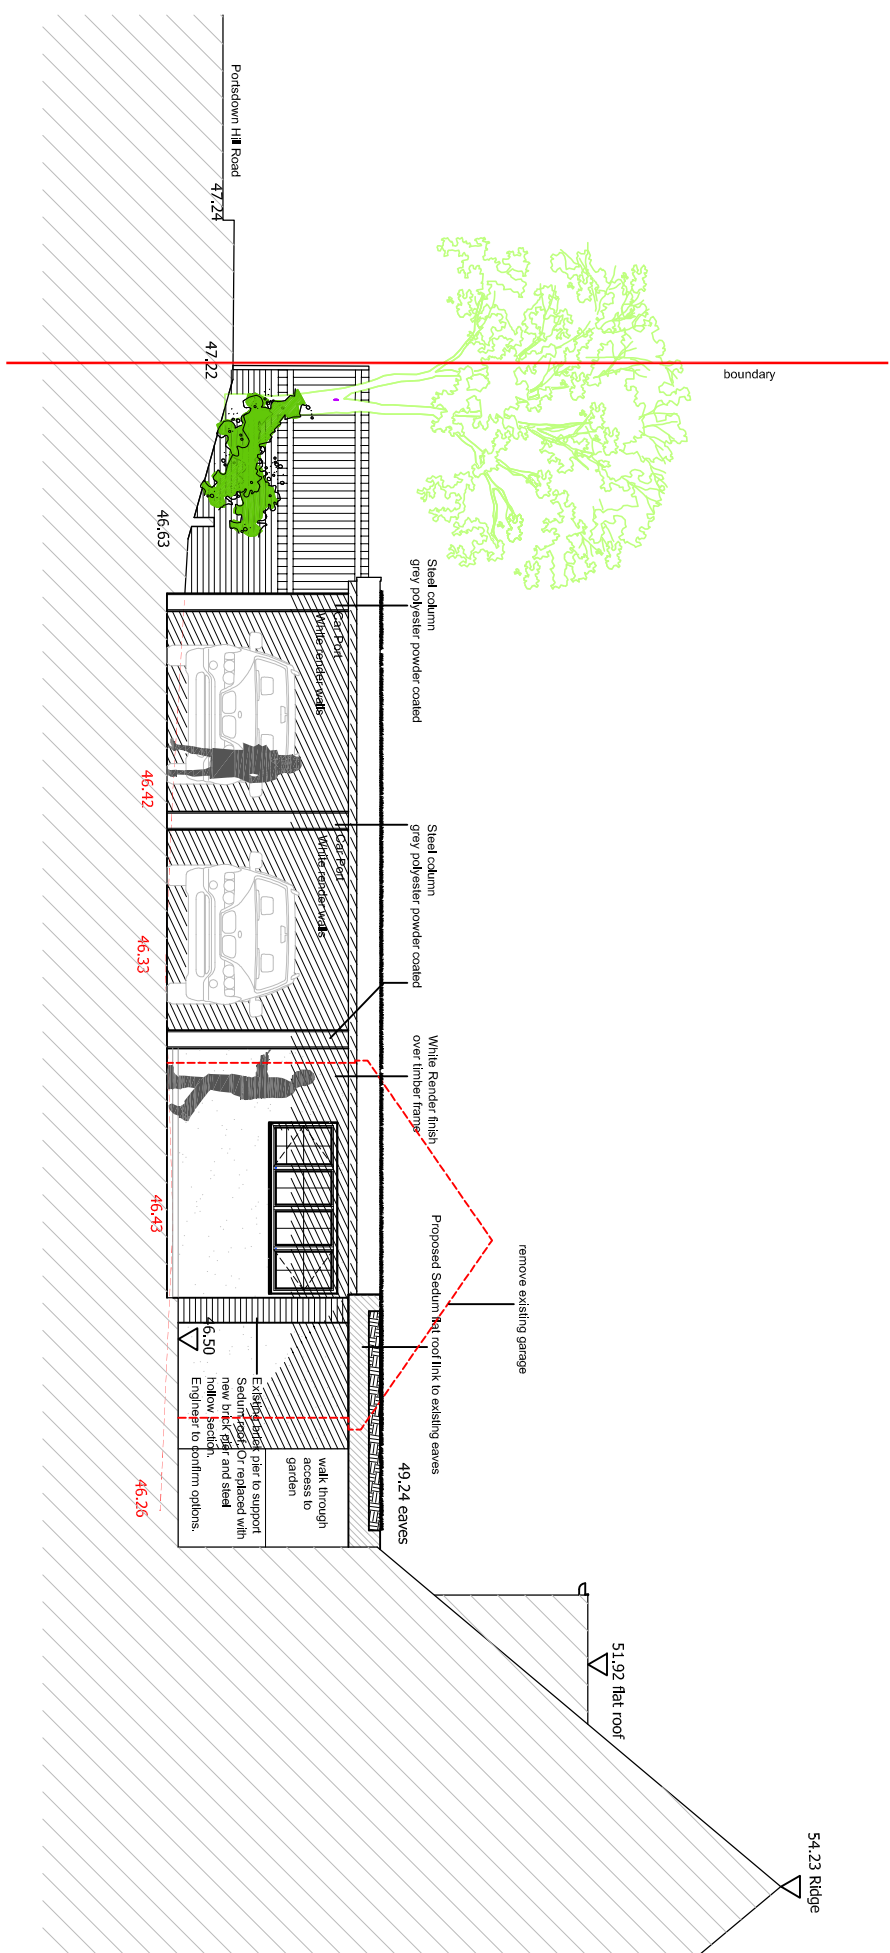




West, (car entrance) Elevation at 1:100

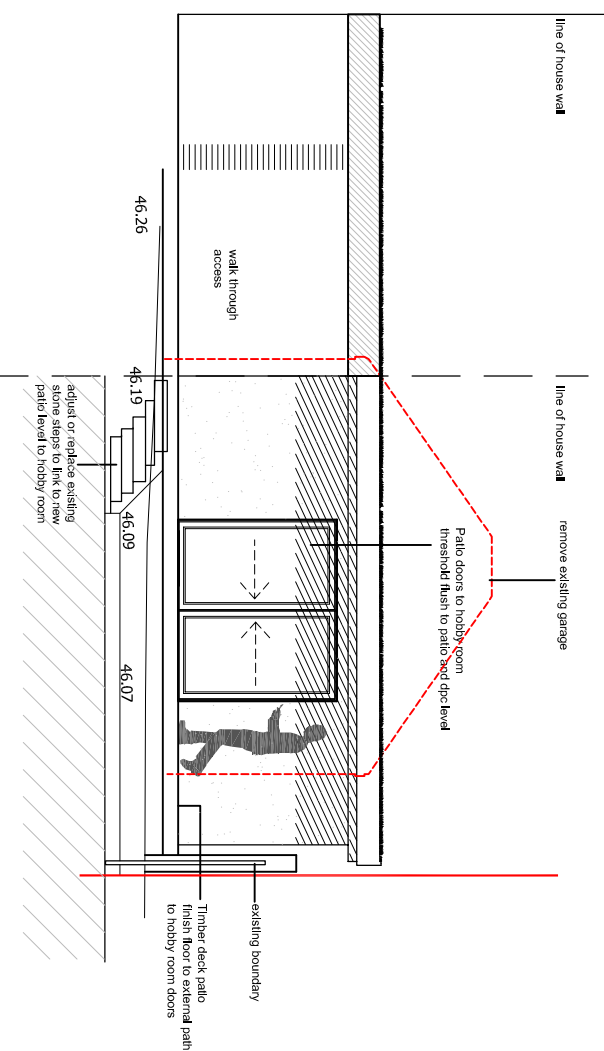

South, (entrance) Elevation at 1:100

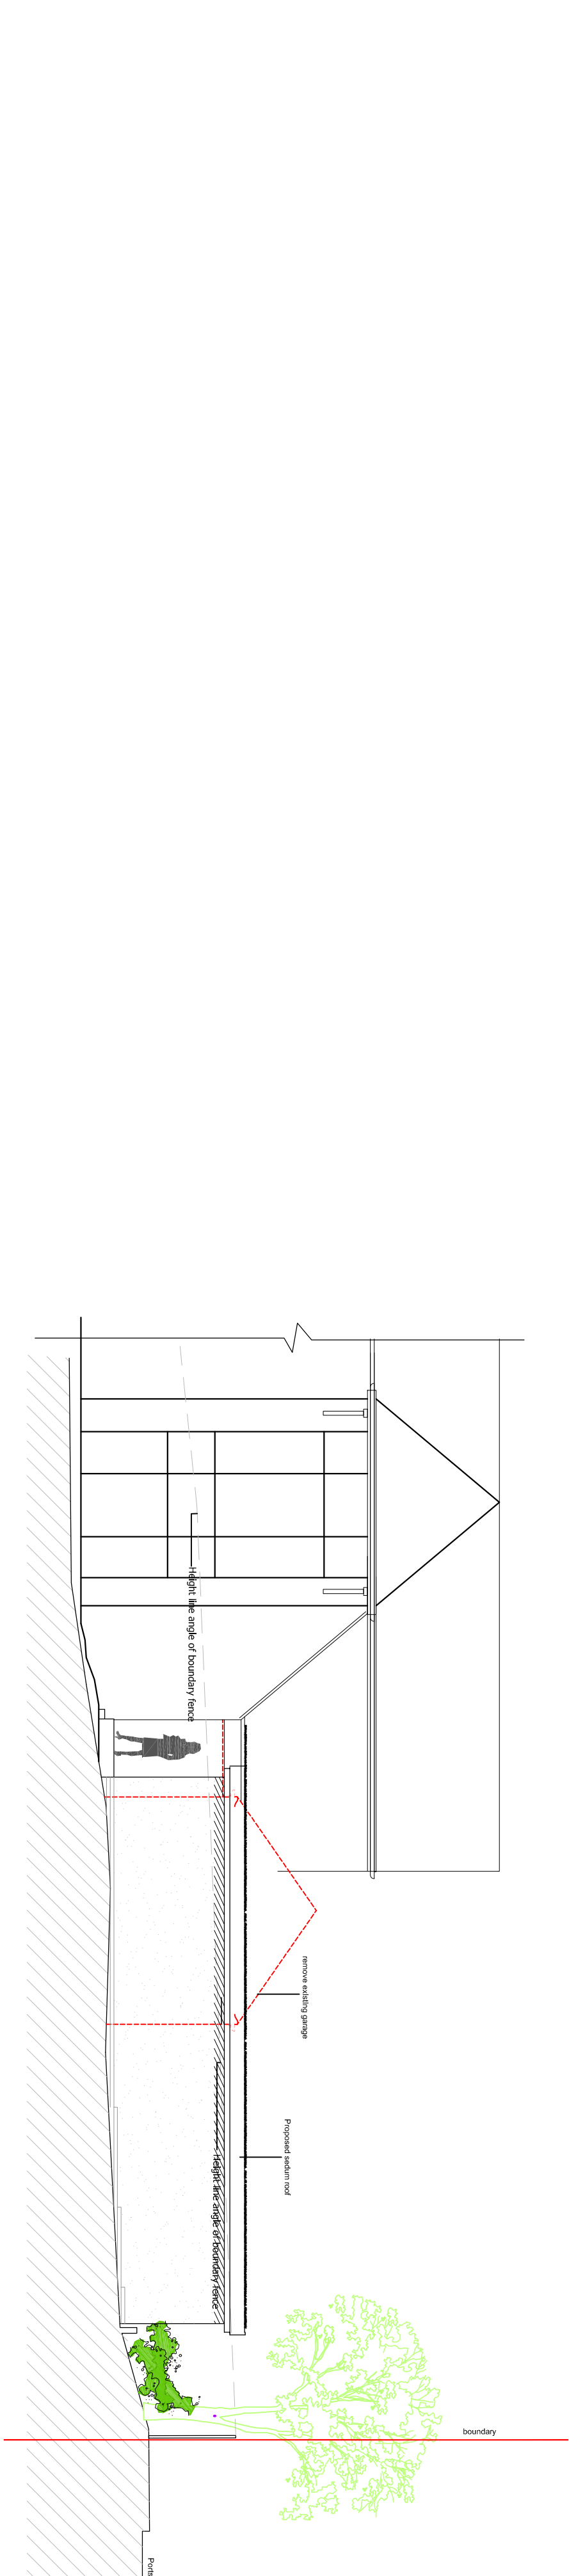

West, (car entrance) Elevation at 1:100

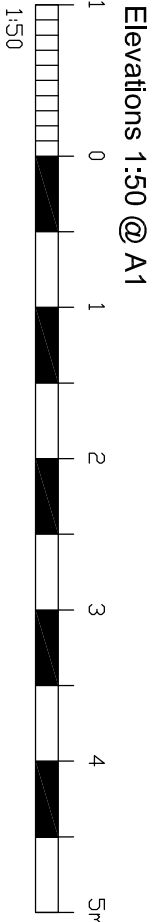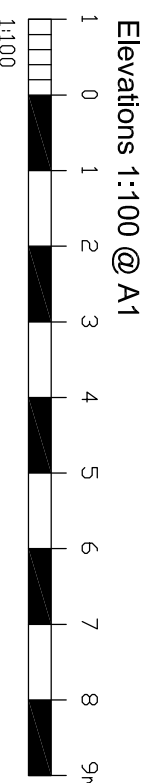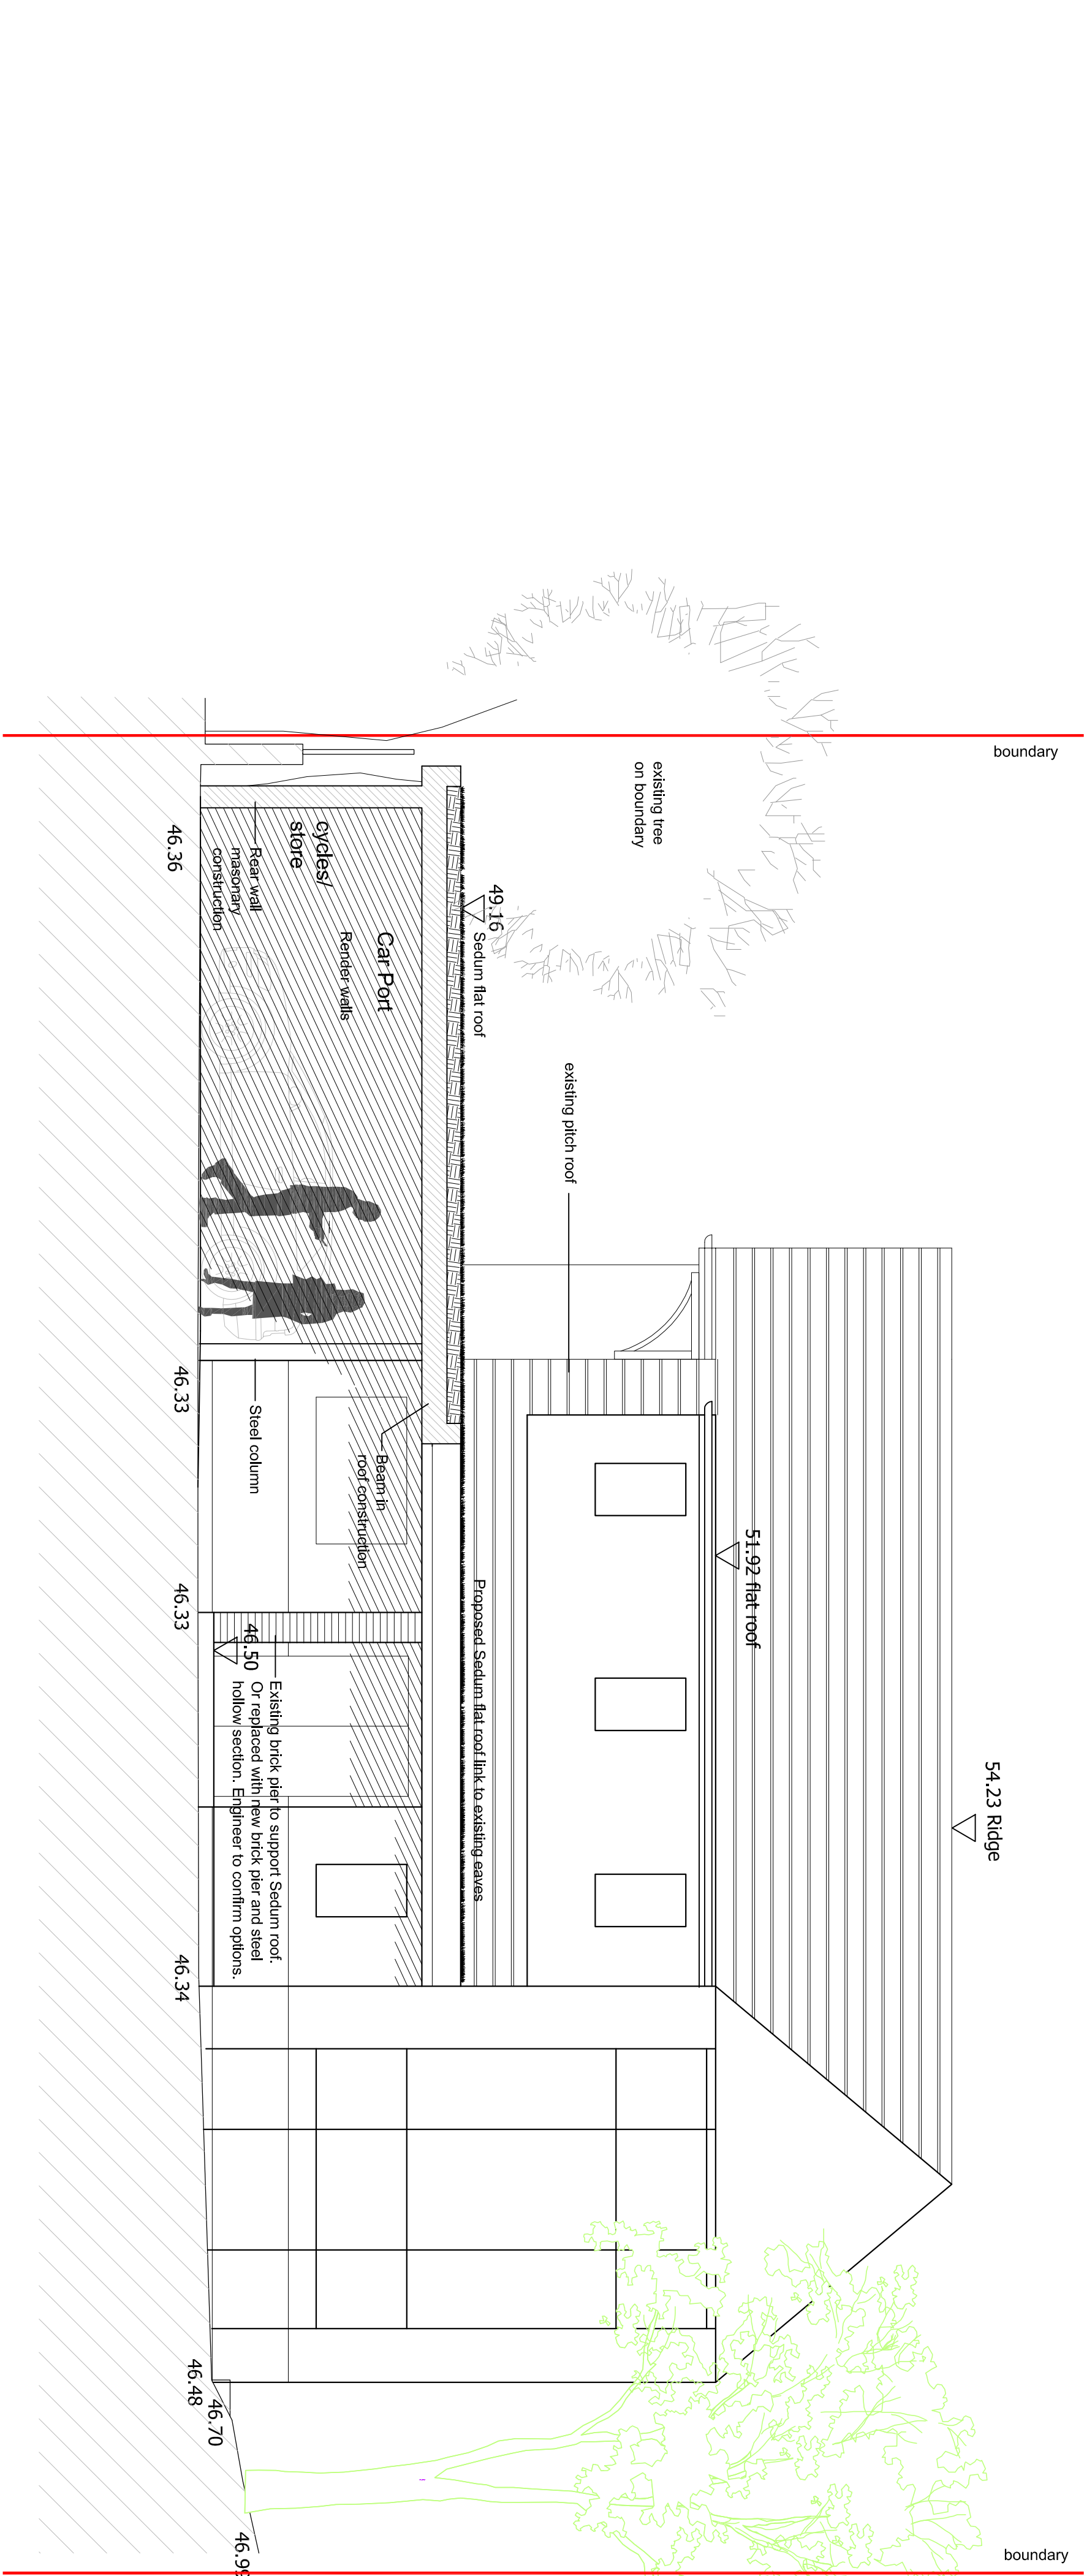

REV	DATE	AMENDMENT	DRAWN
A	17.02.04	Client Revisions	K.L.

hd
architects

Helver Architects Ltd
1 The Old Flour Mill,
Emsworth, PO10 7BT
01243 370 715

www.hdarchitects.co.uk
mail@hdarchitects.co.uk

CLIENT
Mr & Mrs Lamonbys

PROJECT
House number 27 at Portdown Hill Road
Havant
PO9 3JU

DRAWING	SCALE
Planning Drawings	1:100
Proposed Elevations	1:50
Proposed Section	

DATE	February 2014	DRAWN	K.J.L
DRAWING NUMBER	13-188_04	REVISION	A

Proposed Section A_A at 1:50