




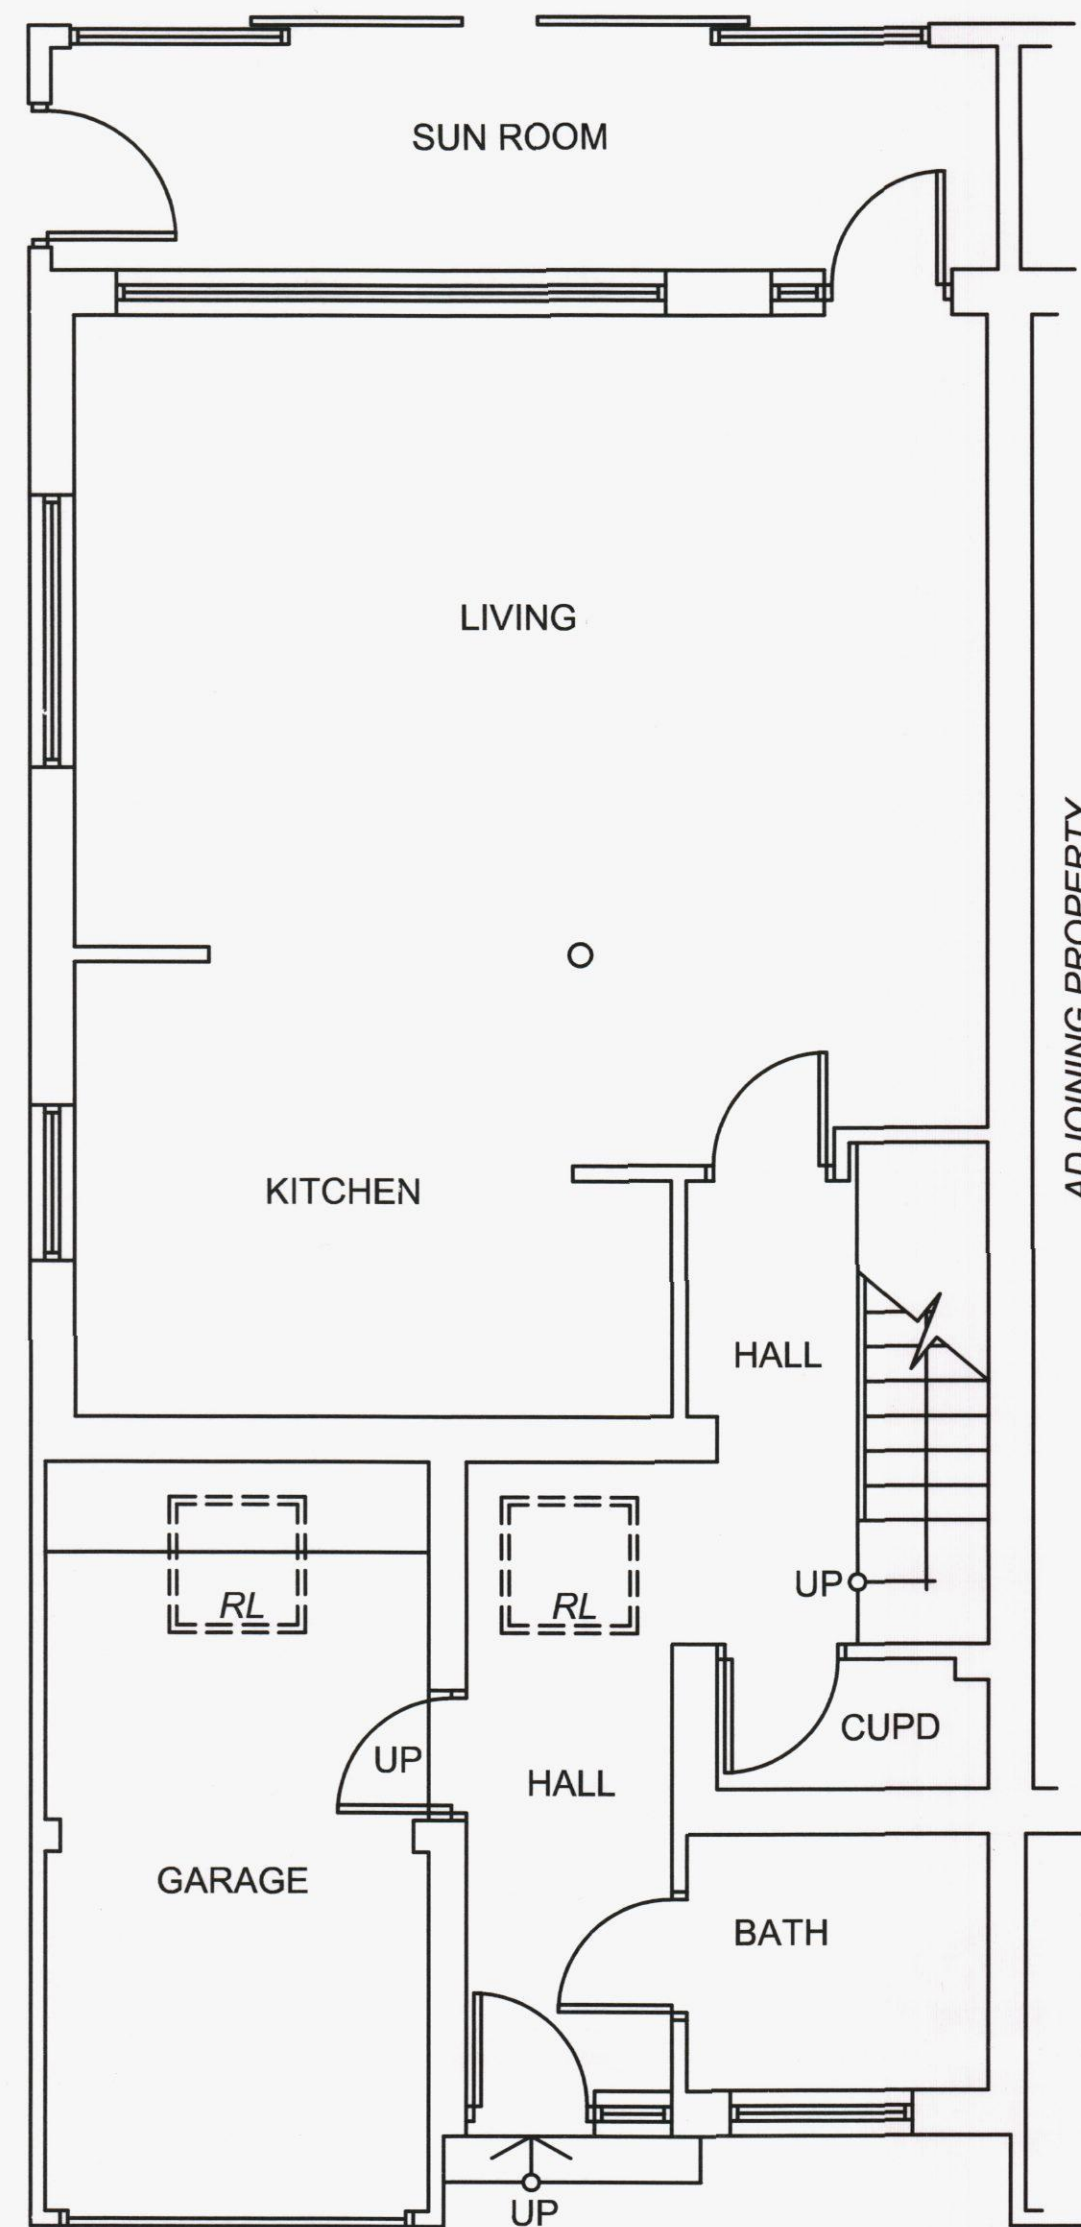


EXISTING GROUND FLOOR 1-50

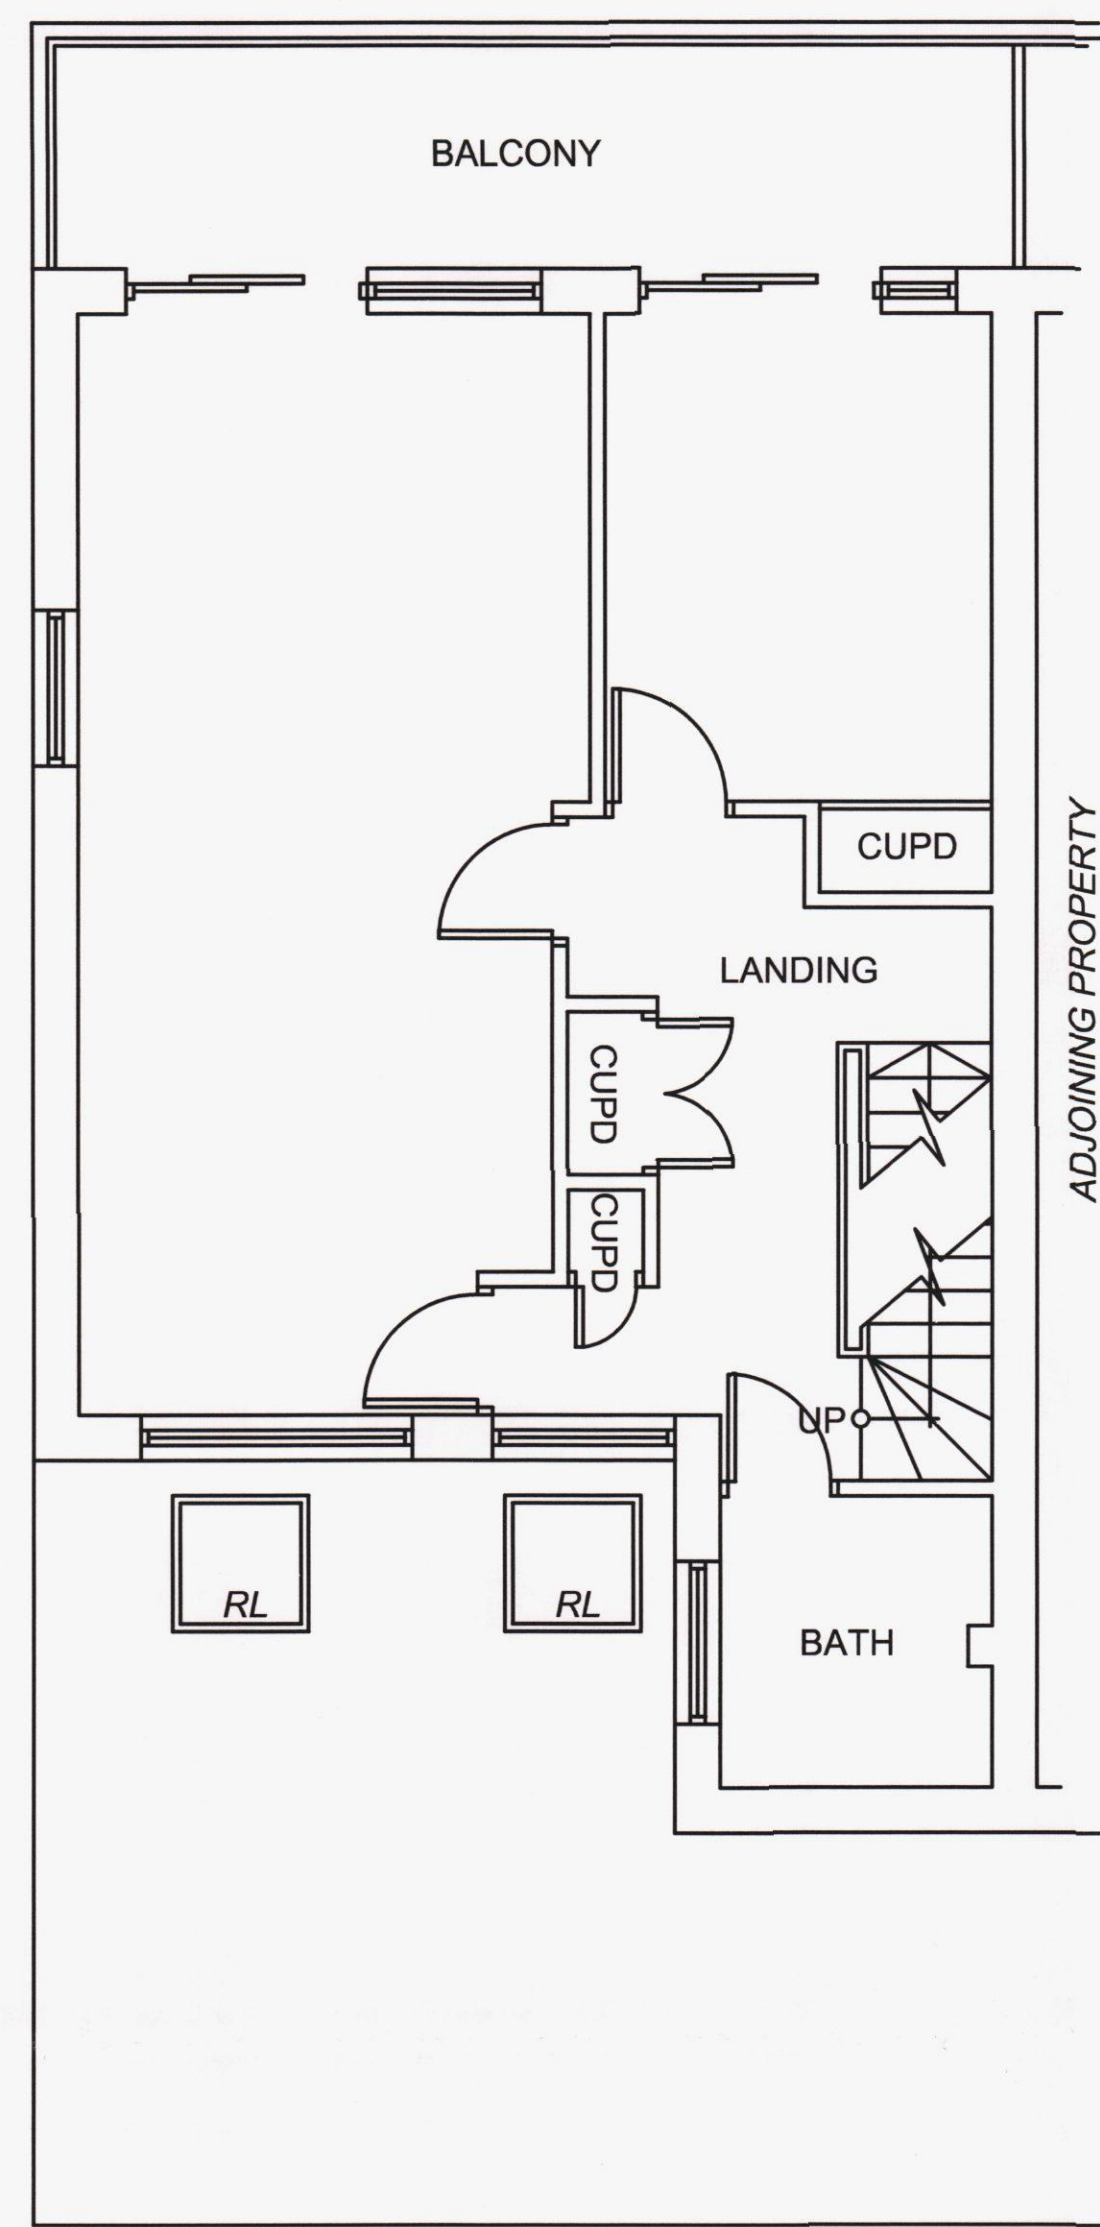


EXISTING FIRST FLOOR 1-50

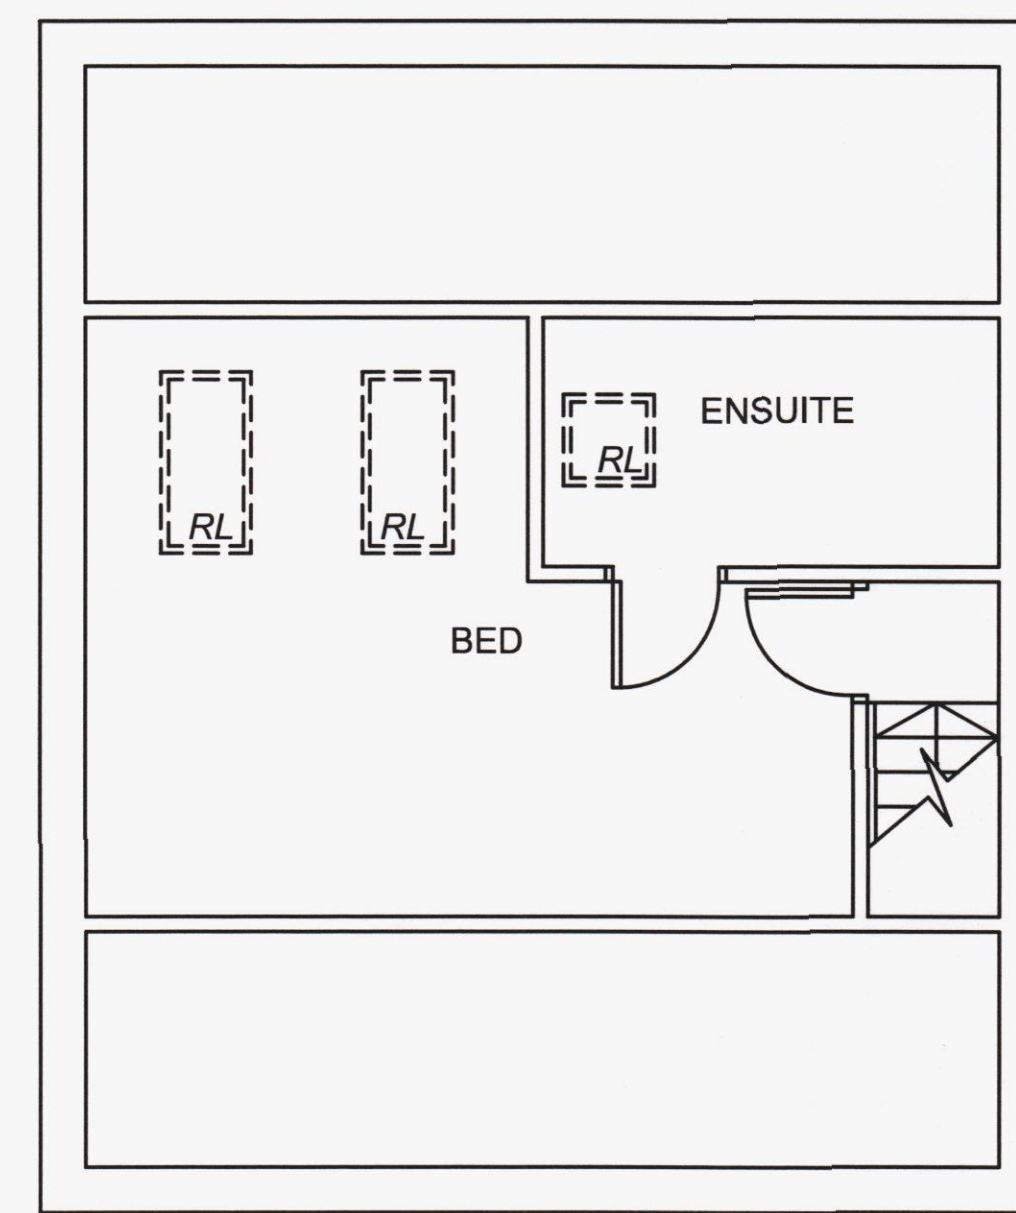

EXISTING SECOND FLOOR 1-50

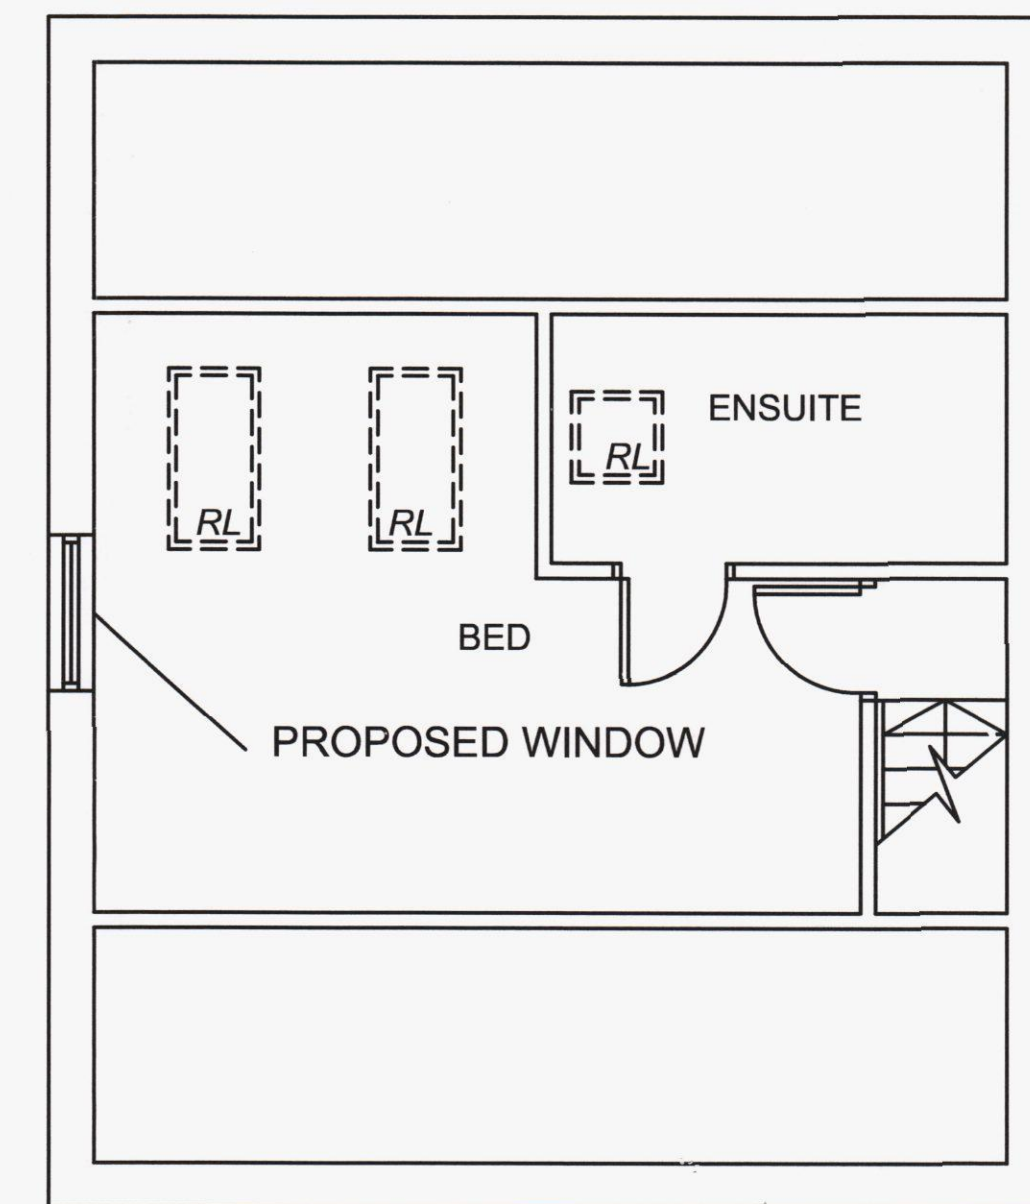


PROPOSED SECOND FLOOR 1-50

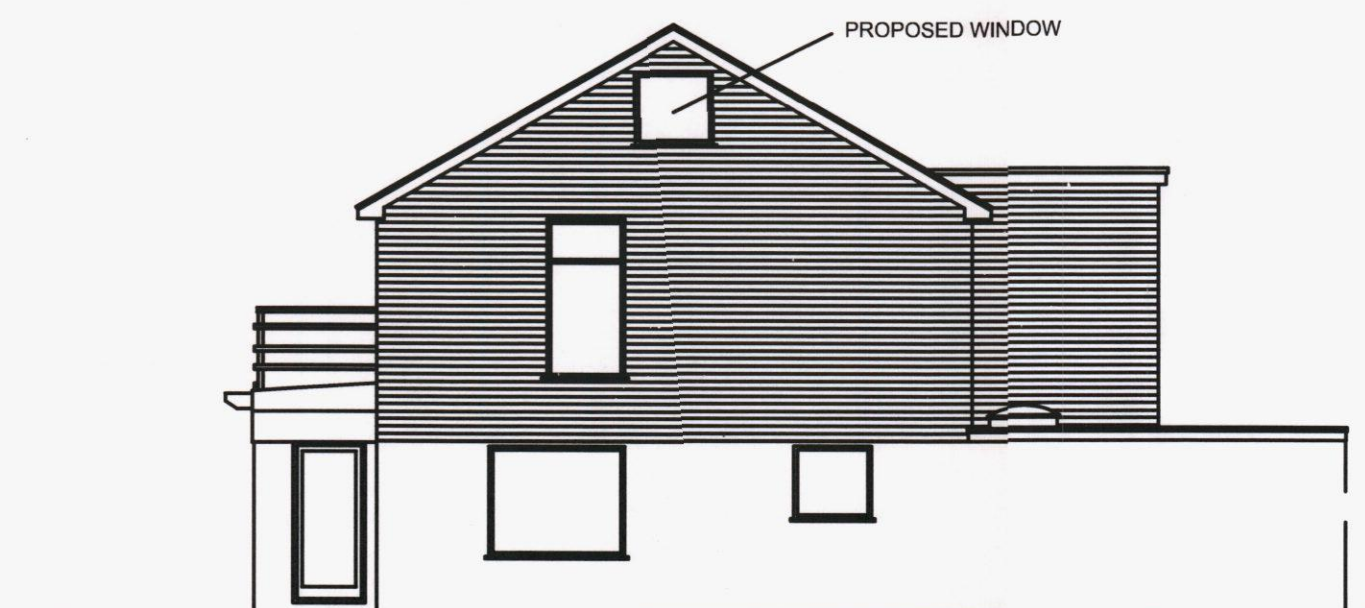


PROPOSED SIDE ELEVATION 1-100



EXISTING FRONT ELEVATION 1-100

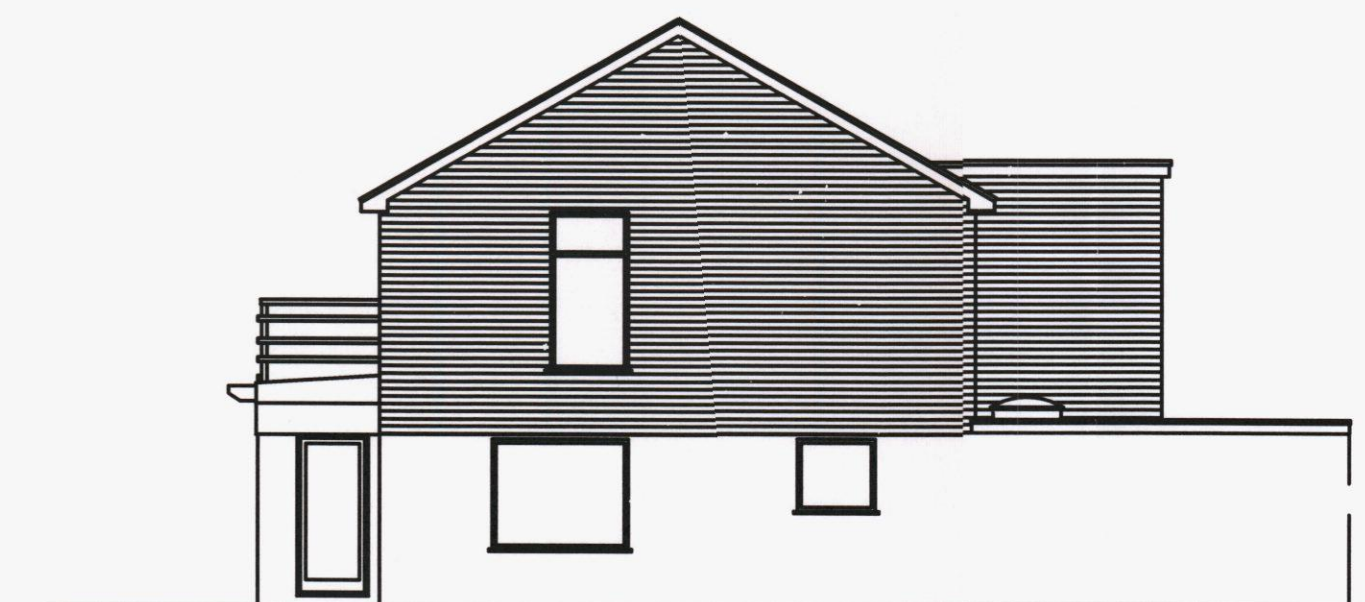

EXISTING SIDE ELEVATION 1-100

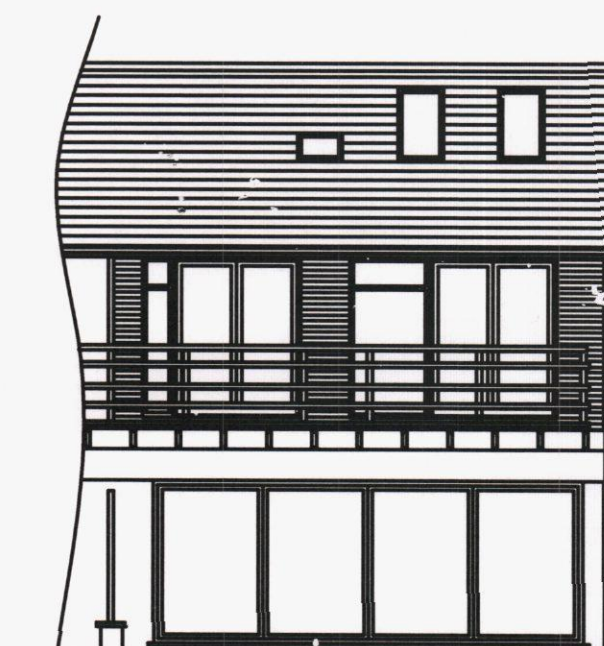

EXISTING REAR ELEVATION 1-100

HAVANT BOROUGH COUNCIL
17 FEB 2014
RECEIVED