




PLOTS 83-84

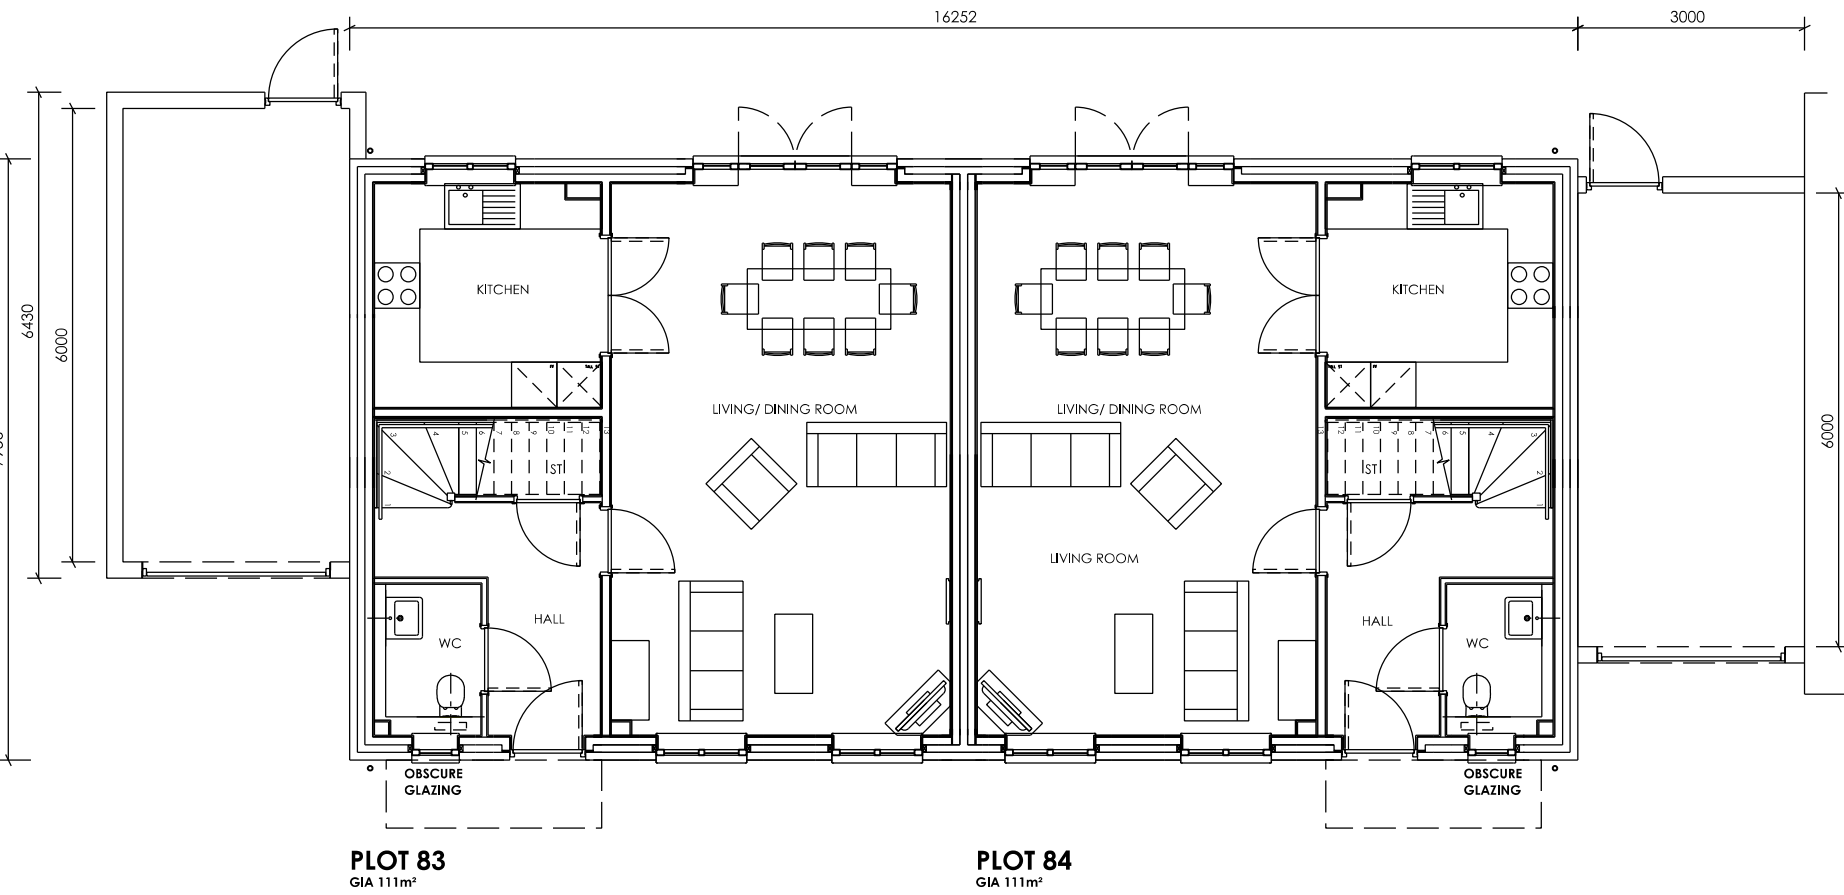


GROUND FLOOR PLANS

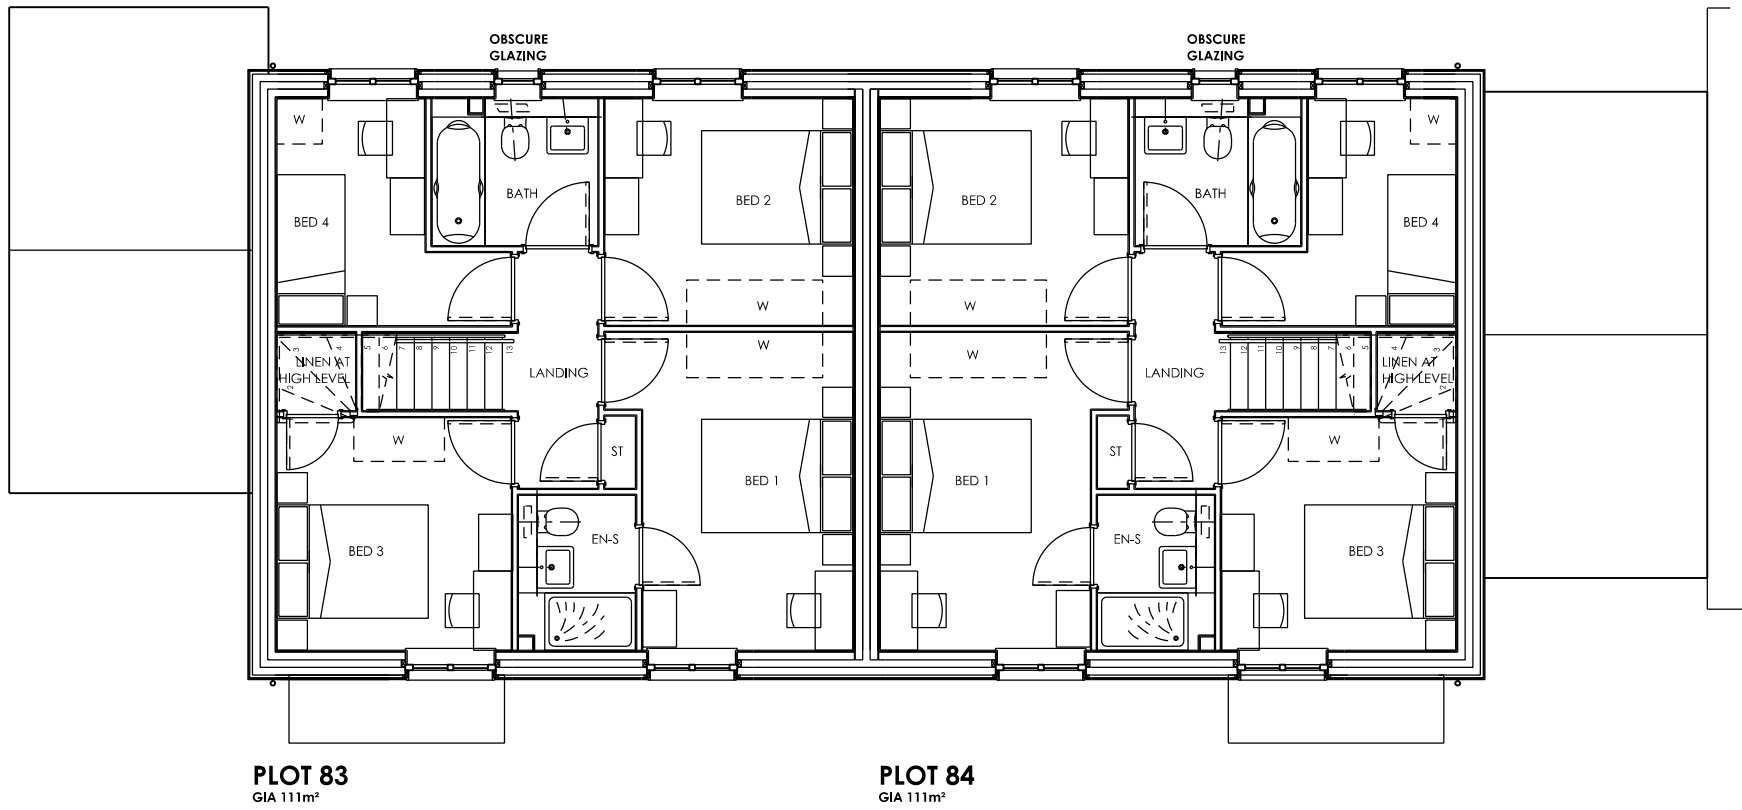


FIRST FLOOR PLANS

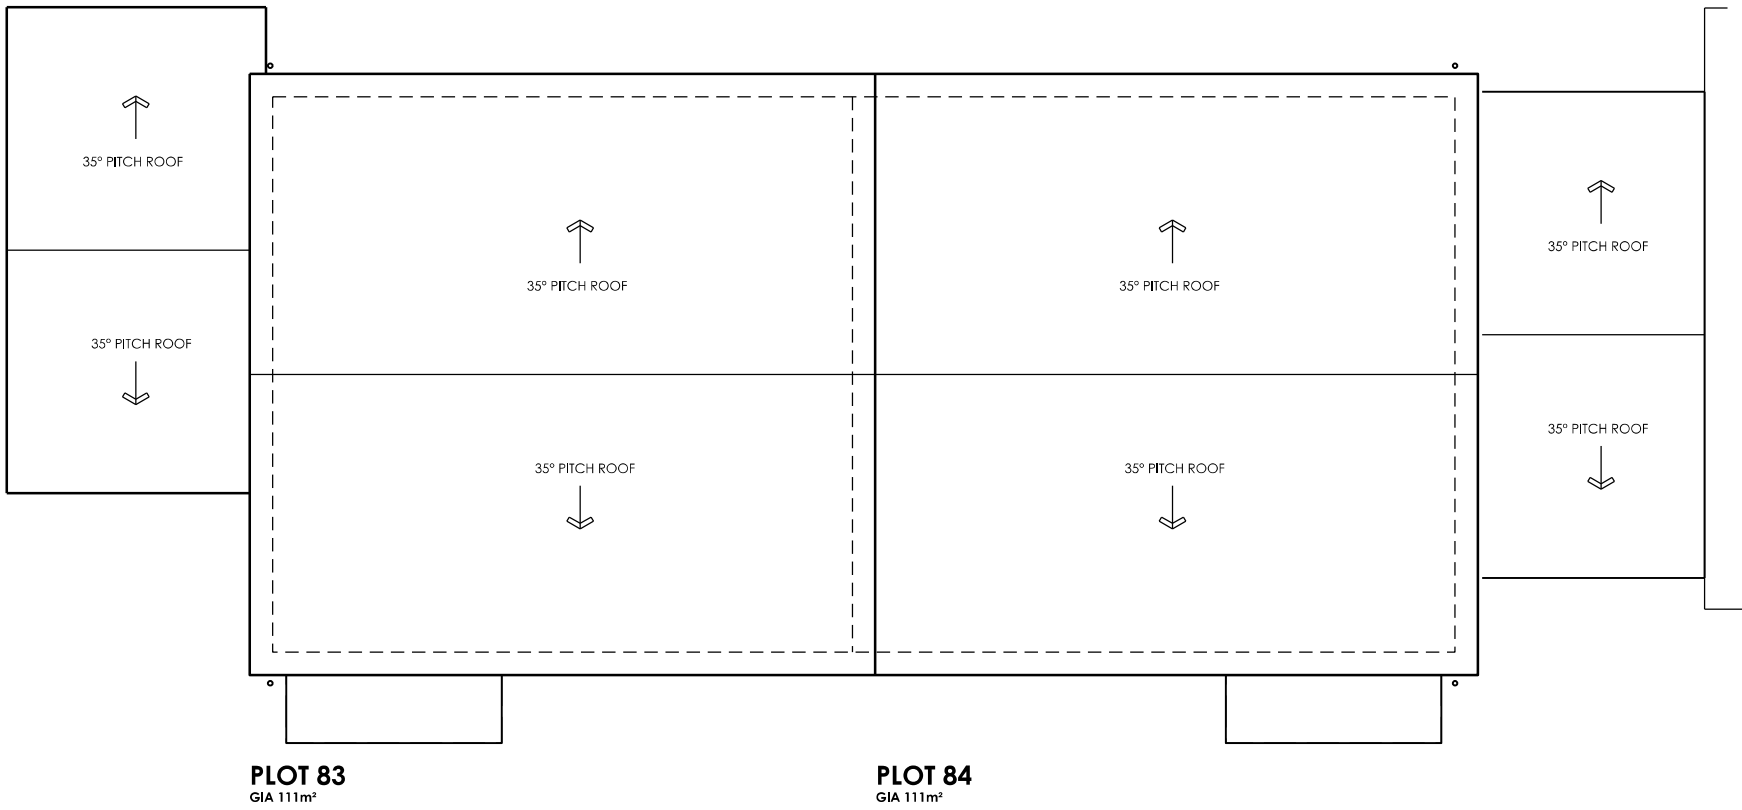

ROOF PLANS

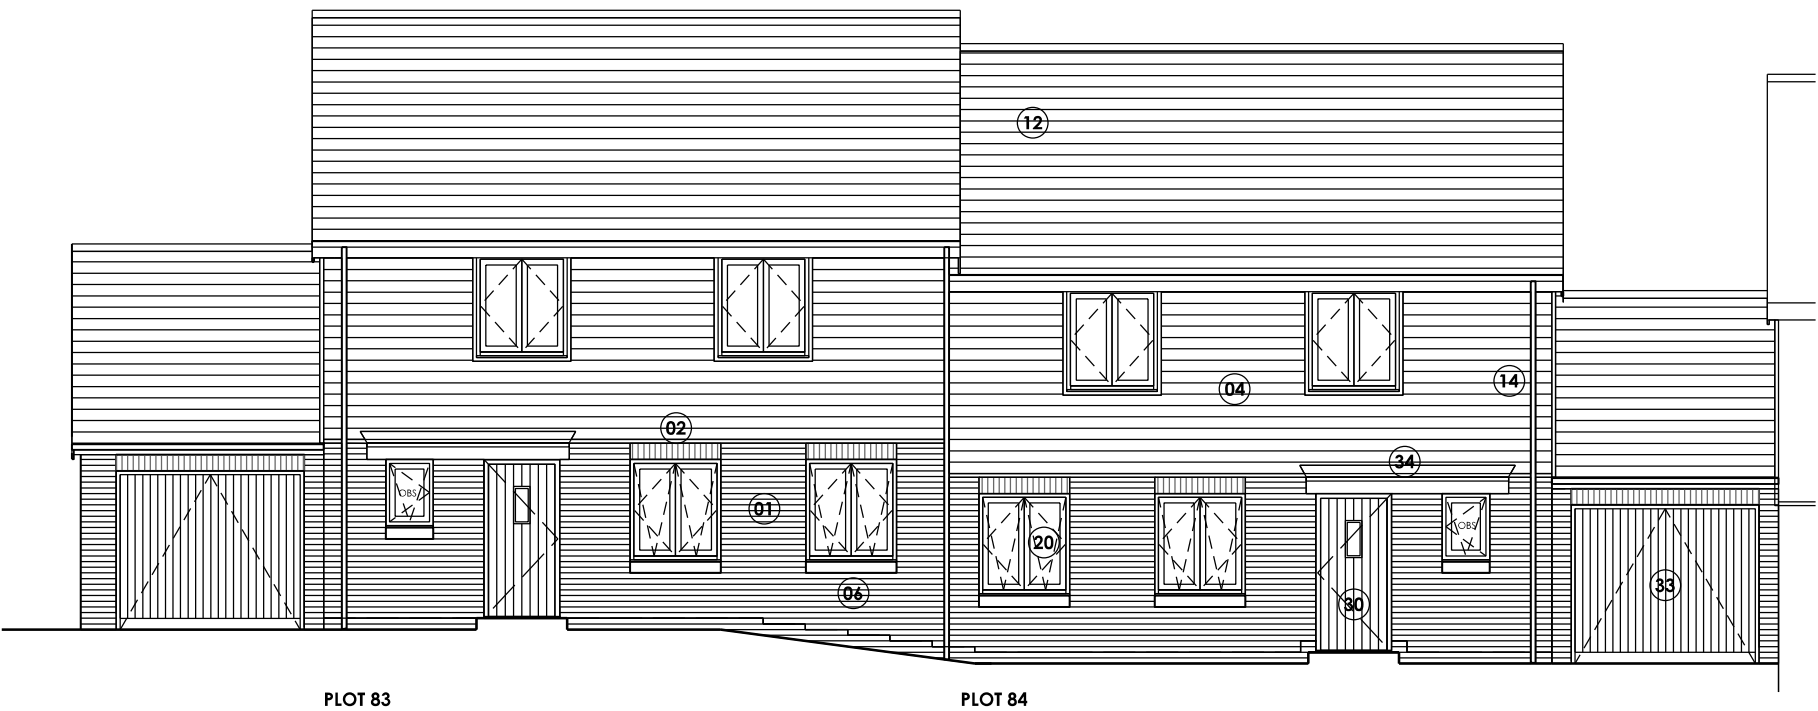


FRONT (SOUTH) ELEVATION

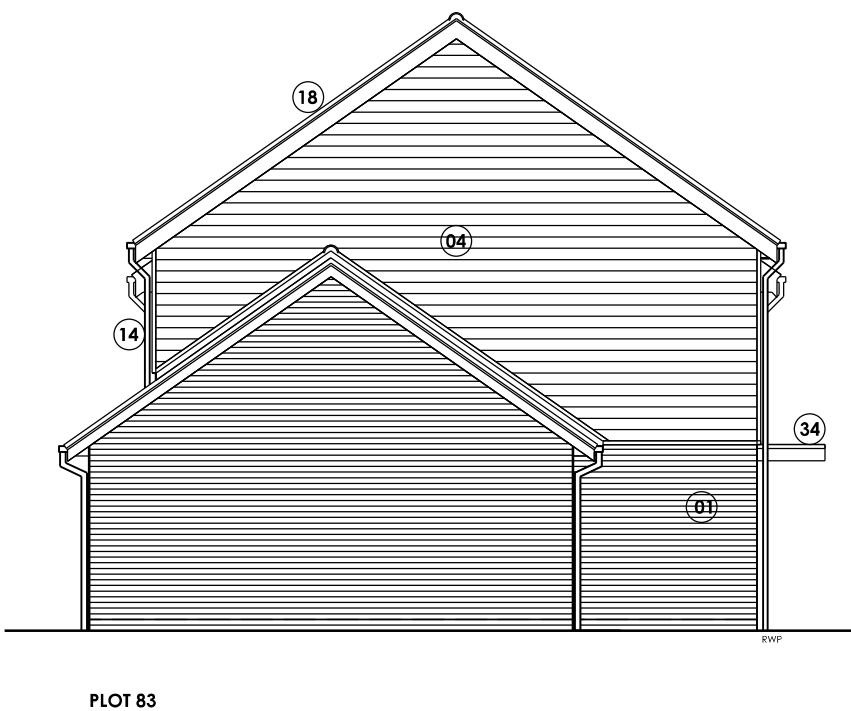


SIDE (WEST) ELEVATION




REAR (NORTH) ELEVATION

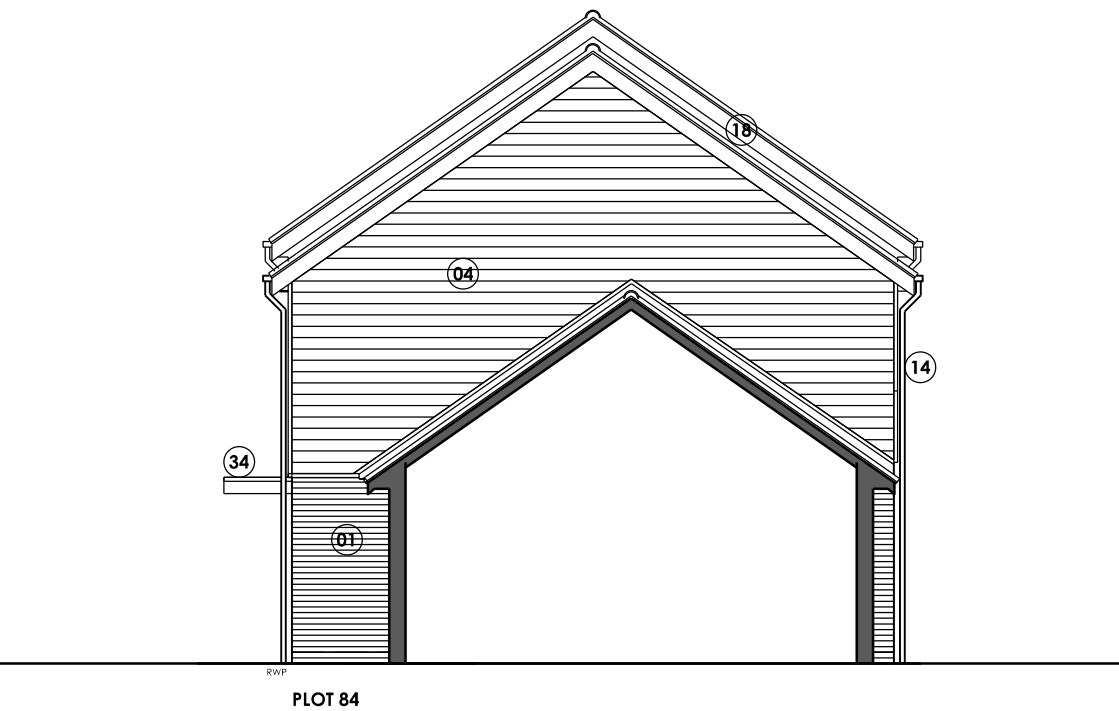

SIDE (EAST) ELEVATION

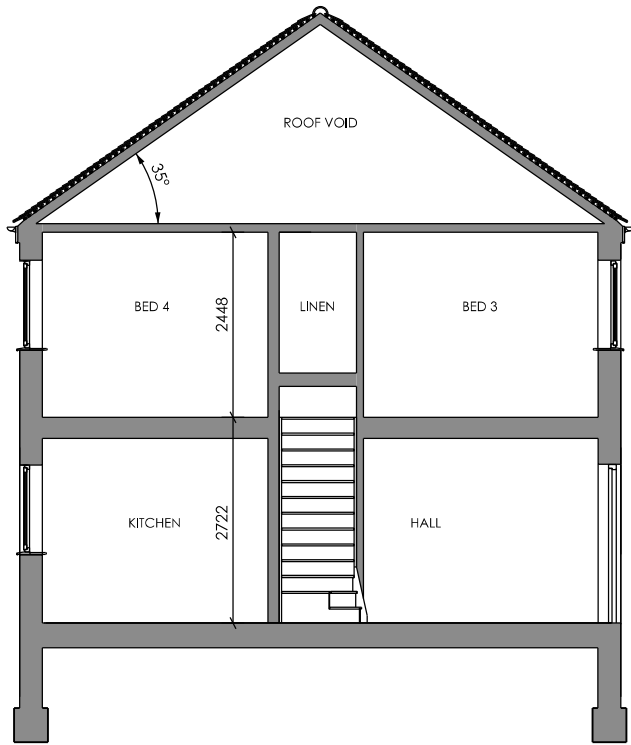

TYPICAL SECTION

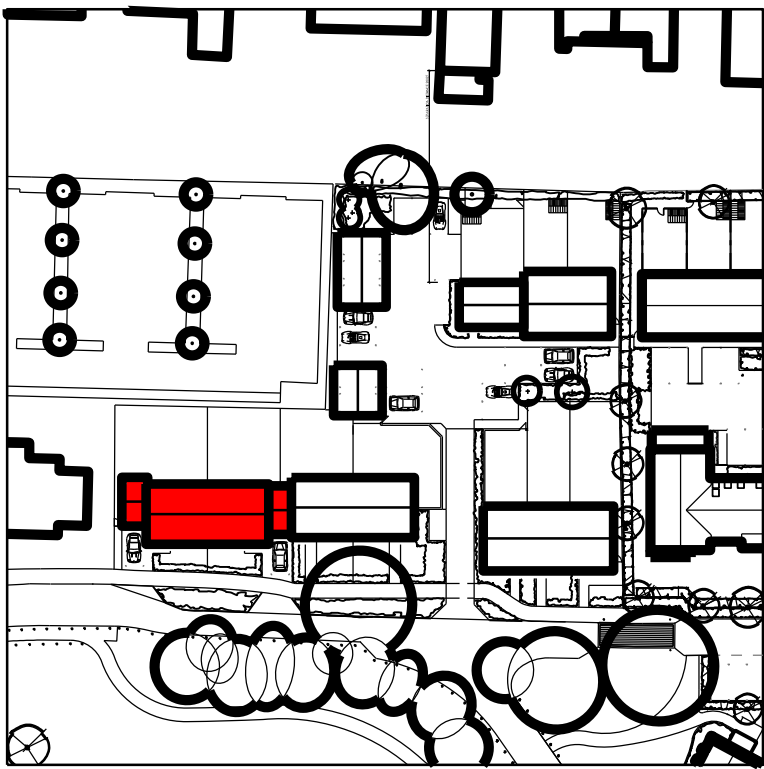

LOCATION PLAN


MATERIALS KEY

- WALLS**
- 01 Multi stock brickwork
 - 02 Red face brickwork, brick detail, brick header detail
 - 04 Horizontal weatherboard cladding - dark grey
 - 05 White Smooth faced render to key gable features
 - 06 Pre-cast stone cill, header and stone gable detail
 - 07 Red brick cill detail
- ROOF/EAVES/VERGES/SOFFITS/RAINWATER GOODS**
- 10 Blue/black slate with matching ridge + hip slates
 - 11 Red/brown plain clay tiles
 - 12 Orange plain clay tiles
 - 14 Black UPVC rainwater goods
 - 15 Grey leadwork
 - 17 GRP gable top features
 - 18 White UPVC eaves, verge, soffit and bargeboards

- WINDOWS/DOOR AND GLAZING SYSTEMS**
- 20 White UPVC framed window, doors & glazing systems
- DOORS/PORCHES/GUARDINGS**
- 30 Profiled front doors, to style shown
 - 33 Profiled steel garage doors to style shown
 - 34 GRP canopies/ porches
 - 37 timber feature privacy fence

IMPORTANT NOTE FOR USE OF THIS DRAWING: THIS DRAWING HAS BEEN PRODUCED SPECIFICALLY FOR USE ON THIS PROJECT. POPE PRIESTLEY ARCHITECTS CANNOT BE HELD RESPONSIBLE FOR RE-USE OF THIS INFORMATION BY OTHERS FOR ANY PURPOSE OTHER THAN FOR WHICH IT IS SPECIFICALLY INTENDED. THIS DRAWING REFLECTS STANDARDS AGREED FOR THIS PROJECT AND CURRENT AT THE TIME OF PRODUCTION AND WILL NOT BE UPDATED IN ACCORDANCE WITH CHANGING LEGISLATION AND/ OR OTHER REQUIREMENTS.

REV: 01 24.05.13 SPW PLANNING ISSUE. THIS DRAWING IS THE PROPERTY OF POPE PRIESTLEY ARCHITECTS. IT IS TO BE USED ONLY FOR THE PROJECT AND SITE SPECIFICALLY IDENTIFIED HEREIN. IT IS NOT TO BE REPRODUCED OR TRANSMITTED IN ANY FORM OR BY ANY MEANS, WITHOUT THE WRITTEN PERMISSION OF POPE PRIESTLEY ARCHITECTS. ANY UNAUTHORIZED REUSE OR MODIFICATION OF THIS DRAWING IS STRICTLY PROHIBITED. THE DRAWING IS THE PROPERTY OF POPE PRIESTLEY ARCHITECTS.

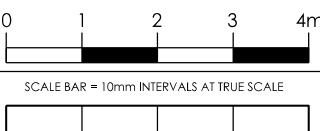

POPE PRIESTLEY ARCHITECTS
ARCHITECTURE | TOWN PLANNING | URBAN DESIGN
FERRY HOUSE, CANUTE ROAD, SOUTHAMPTON, HAMPSHIRE, SO14 3FJ. T: +44 (0)23 80335228 F: +44 (0)23 80632886 E: info@popespriestley.co.uk

ST MICHAEL'S CONVENT
LONDON ROAD
WATERLOOVILLE
HAMPSHIRE

PLOT 83-84
BLOCK PLANS & ELEVATIONS

PP1203/ 110-001

REVISION
P02