


UNIT TYPE	AREA sq.m	AREA sq.ft
HOUSE TYPE 2BH-AFF	75.02	807
HOUSE TYPE 3BH-AFF	85.01	915
MAISONETTE TYPE 2BMAIS-AFF	67.20	723
MAISONETTE TYPE 2BMAIS-AFF	67.20	723

UNIT TYPE	PLOT Nos THIS	PLOT Nos HANDED
HOUSE TYPE 2BH-AFF	64	63
HOUSE TYPE 3BH-AFF	-	65
MAISONETTE TYPE 2BMAIS-AFF	61	-
MAISONETTE TYPE 2BMAIS-AFF	62	-

REV	DATE	CHANGES	BY	CHK	ISSUE FOR
A	16.04.13	FIRST ISSUE	CO	PW	COMMENT
B	21.05.13	SOLAR THERMAL PANELS ADDED TO ROOF ELEVATIONS, L.T.H. LEFT ADDED TO 2BH AND NOTES AMENDED ETC	CO	PW	COMMENT
C	05.07.13	ISSUED FOR PLANNING	OK	PW	PLANNING

PLOT 62
2BMAIS-AFF

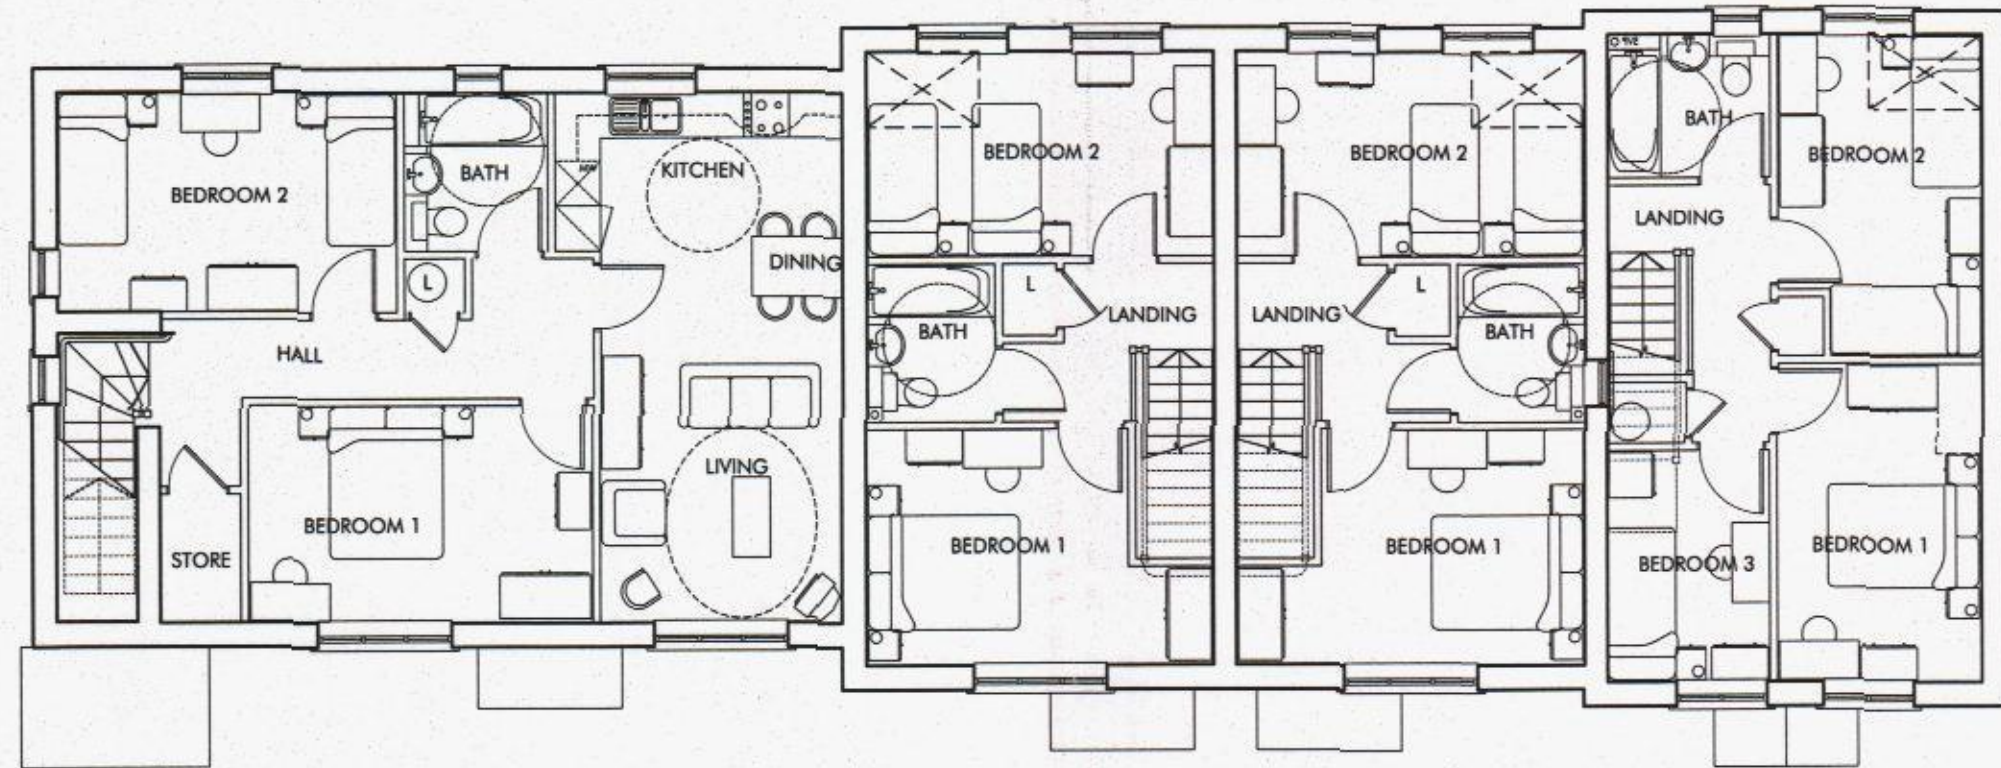


FIRST FLOOR

PLOT 61
2BMAISG-AFF


PLOT 63
2BH-AFF-h

PLOT 64
2BH-AFF

PLOT 65
3BHW-AFF-h

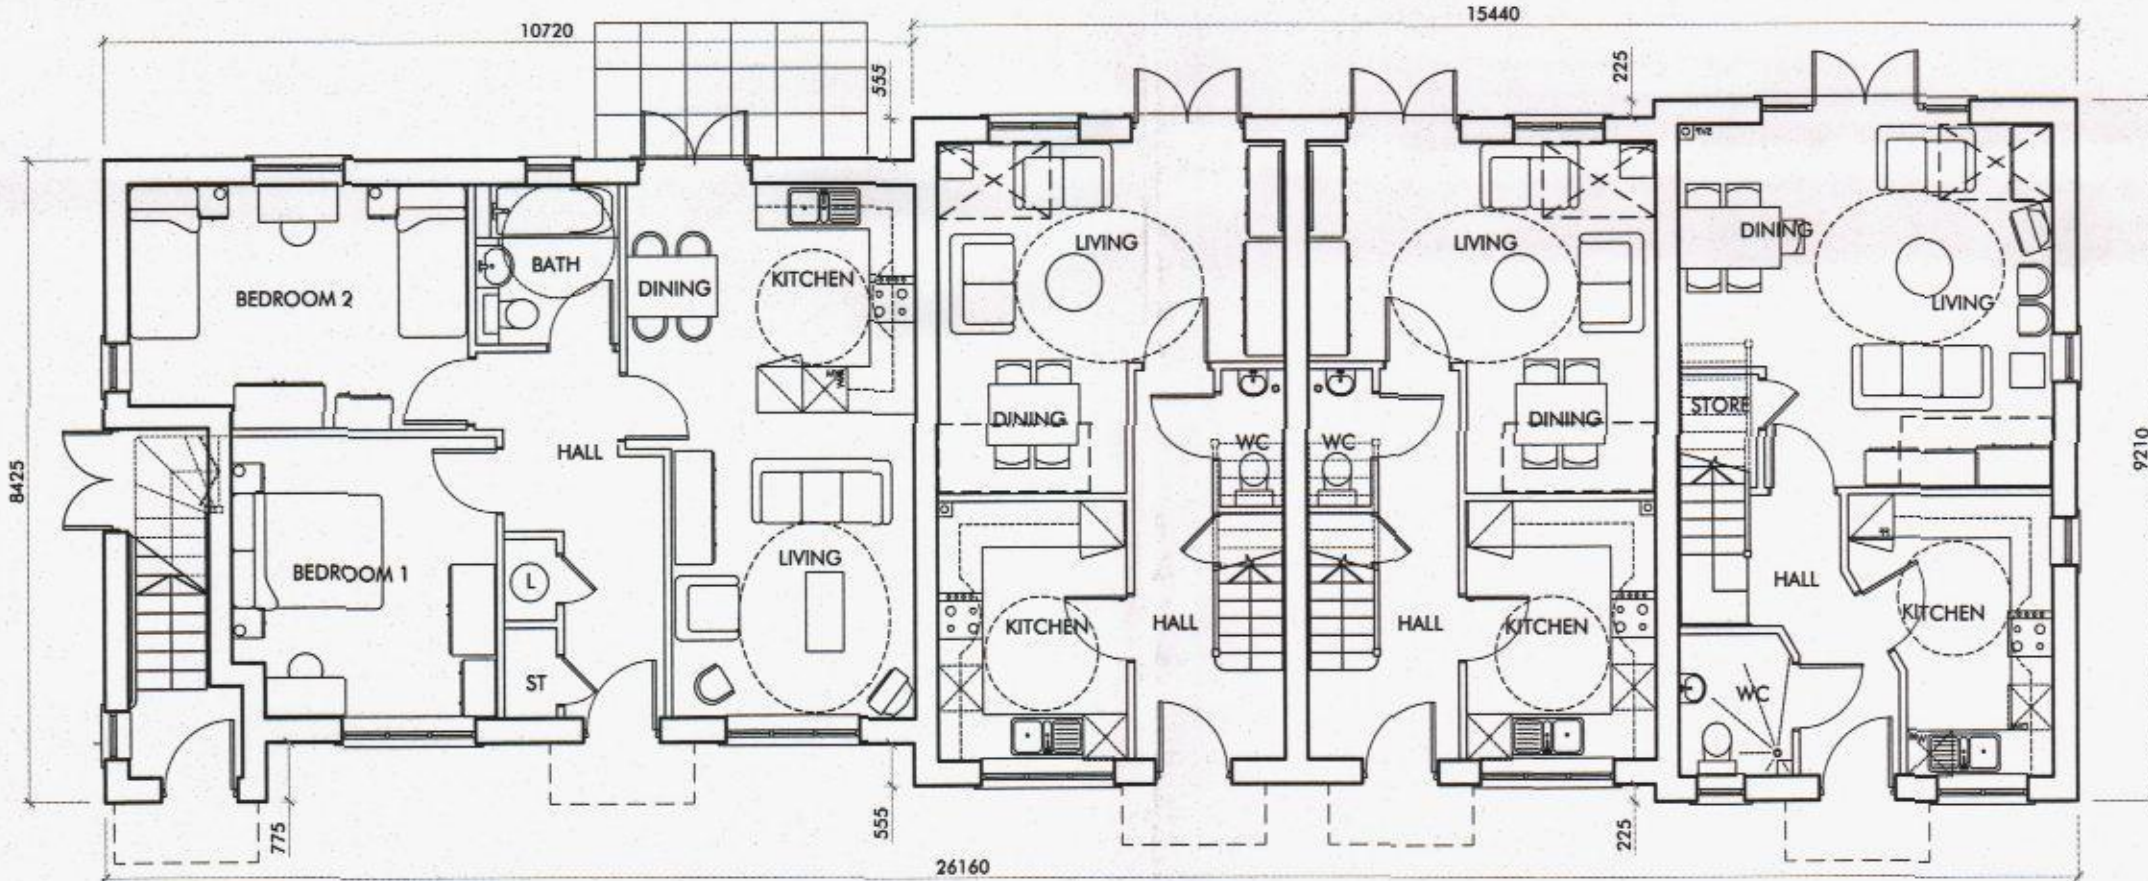

GROUND FLOOR

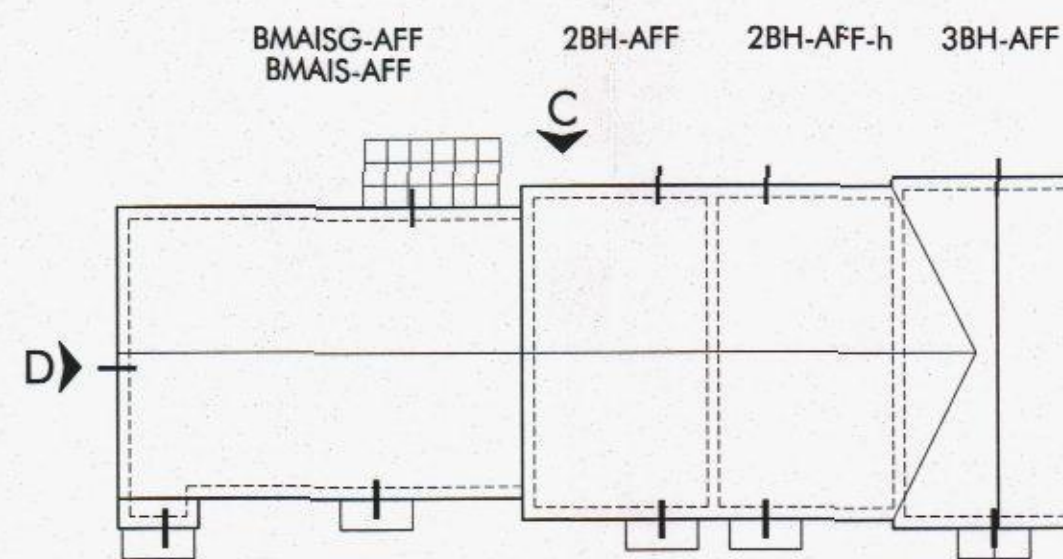

ROOF PLAN 1:200

PLOT 62
BMAIS-AFF
& PLOT 61
BMAISG-AFF

PLOT 63
2BH-AFF-h

PLOT 64
2BH-AFF

PLOT 65
3BHW-AFF-h



FRONT ELEVATION - A

PLOT 65
3BH-AFF-h

PLOT 64
2BH-AFF


PLOT 63
2BH-AFF-h

PLOT 62
BMAIS-AFF
& PLOT 61
BMAISG-AFF



REAR ELEVATION - C

PLOT 65
3BH-AFF-h

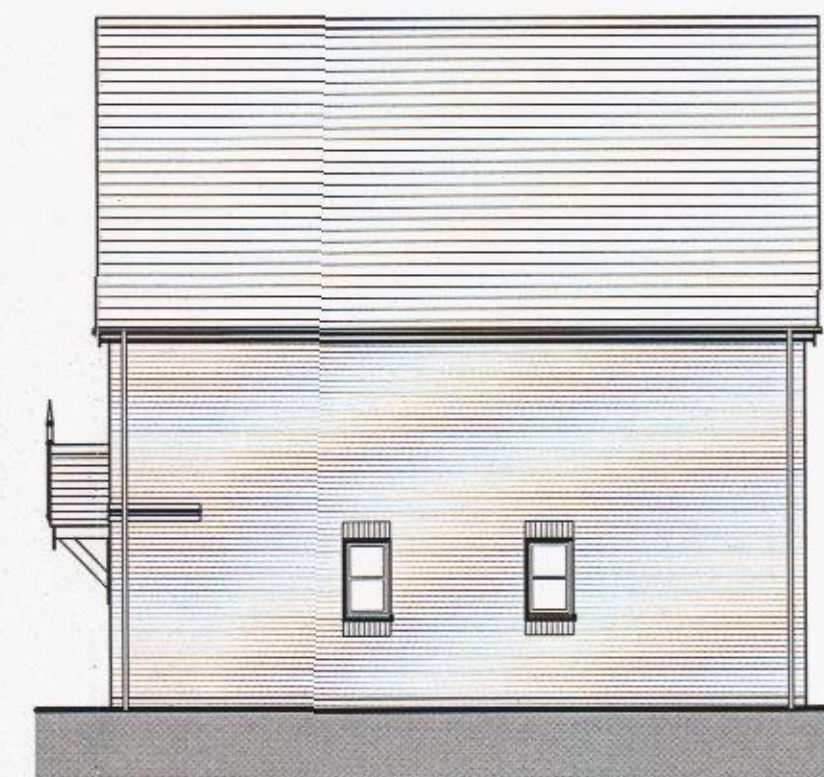

SIDE ELEVATION - B

PLOT 62
BMAIS-AFF
& PLOT 61
BMAISG-AFF



SIDE ELEVATION - D

- NOTES
- DO NOT SCALE THIS DRAWING - USE STATED DIMENSIONS.
 - AREAS GIVEN ARE GROSS INTERNAL AND ASSUME PARTY WALL THICKNESS OF 300mm AND EXTERNAL WALL THICKNESS OF 300mm TO PLASTER FINISHES. AREAS WILL BE LESS IF THESE ARE INCREASED.
 - PLANS, ELEVATIONS AND PLOT NUMBERS INDICATED AS HANDED (H) ARE AS SHOWN ON THE SITE LAYOUT. PLOT Nos THIS IN THE TABLE INDICATES UNHANDED PLOTS (THE AS DRAWN BLOCK TYPE MAY CONTAIN HANDED AND UNHANDED HOUSE TYPES).
 - ELEVATIONS SHOWING GARAGE POSITIONS ETC ARE INDICATIVE AND MAY VARY DEPENDING ON FINAL SITE LEVELS.
 - SIDE WINDOWS SHALL BE OMITTED WHERE THEY WOULD OTHERWISE CLASH WITH GARAGES ETC.
 - ALL BATHROOM AND EN-SUITE SHOWER ROOM WINDOWS SHALL HAVE OBSCURED GLAZING.
 - FOR GARAGE AND PEDESTRIAN DOOR LOCATIONS REFER TO SITE LAYOUT DRAWING 1924-A-1010.
 - SOLAR THERMAL PANELS WHERE SHOWN ON ELEVATIONS ARE INDICATIVE OF HEIGHT AND SIZE - FOR PRECISE LOCATIONS TO SUIT PLOT SPECIFIC ROOF ASPECT SEE SITE LAYOUT DRAWING 1924-A-1011.