
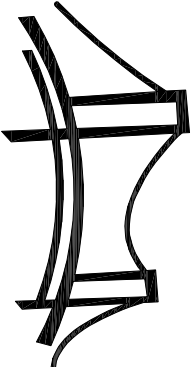


Notes:

The trees shown on the drawings are oak trees and are at a distance which will not effect the building or be effected by the building.

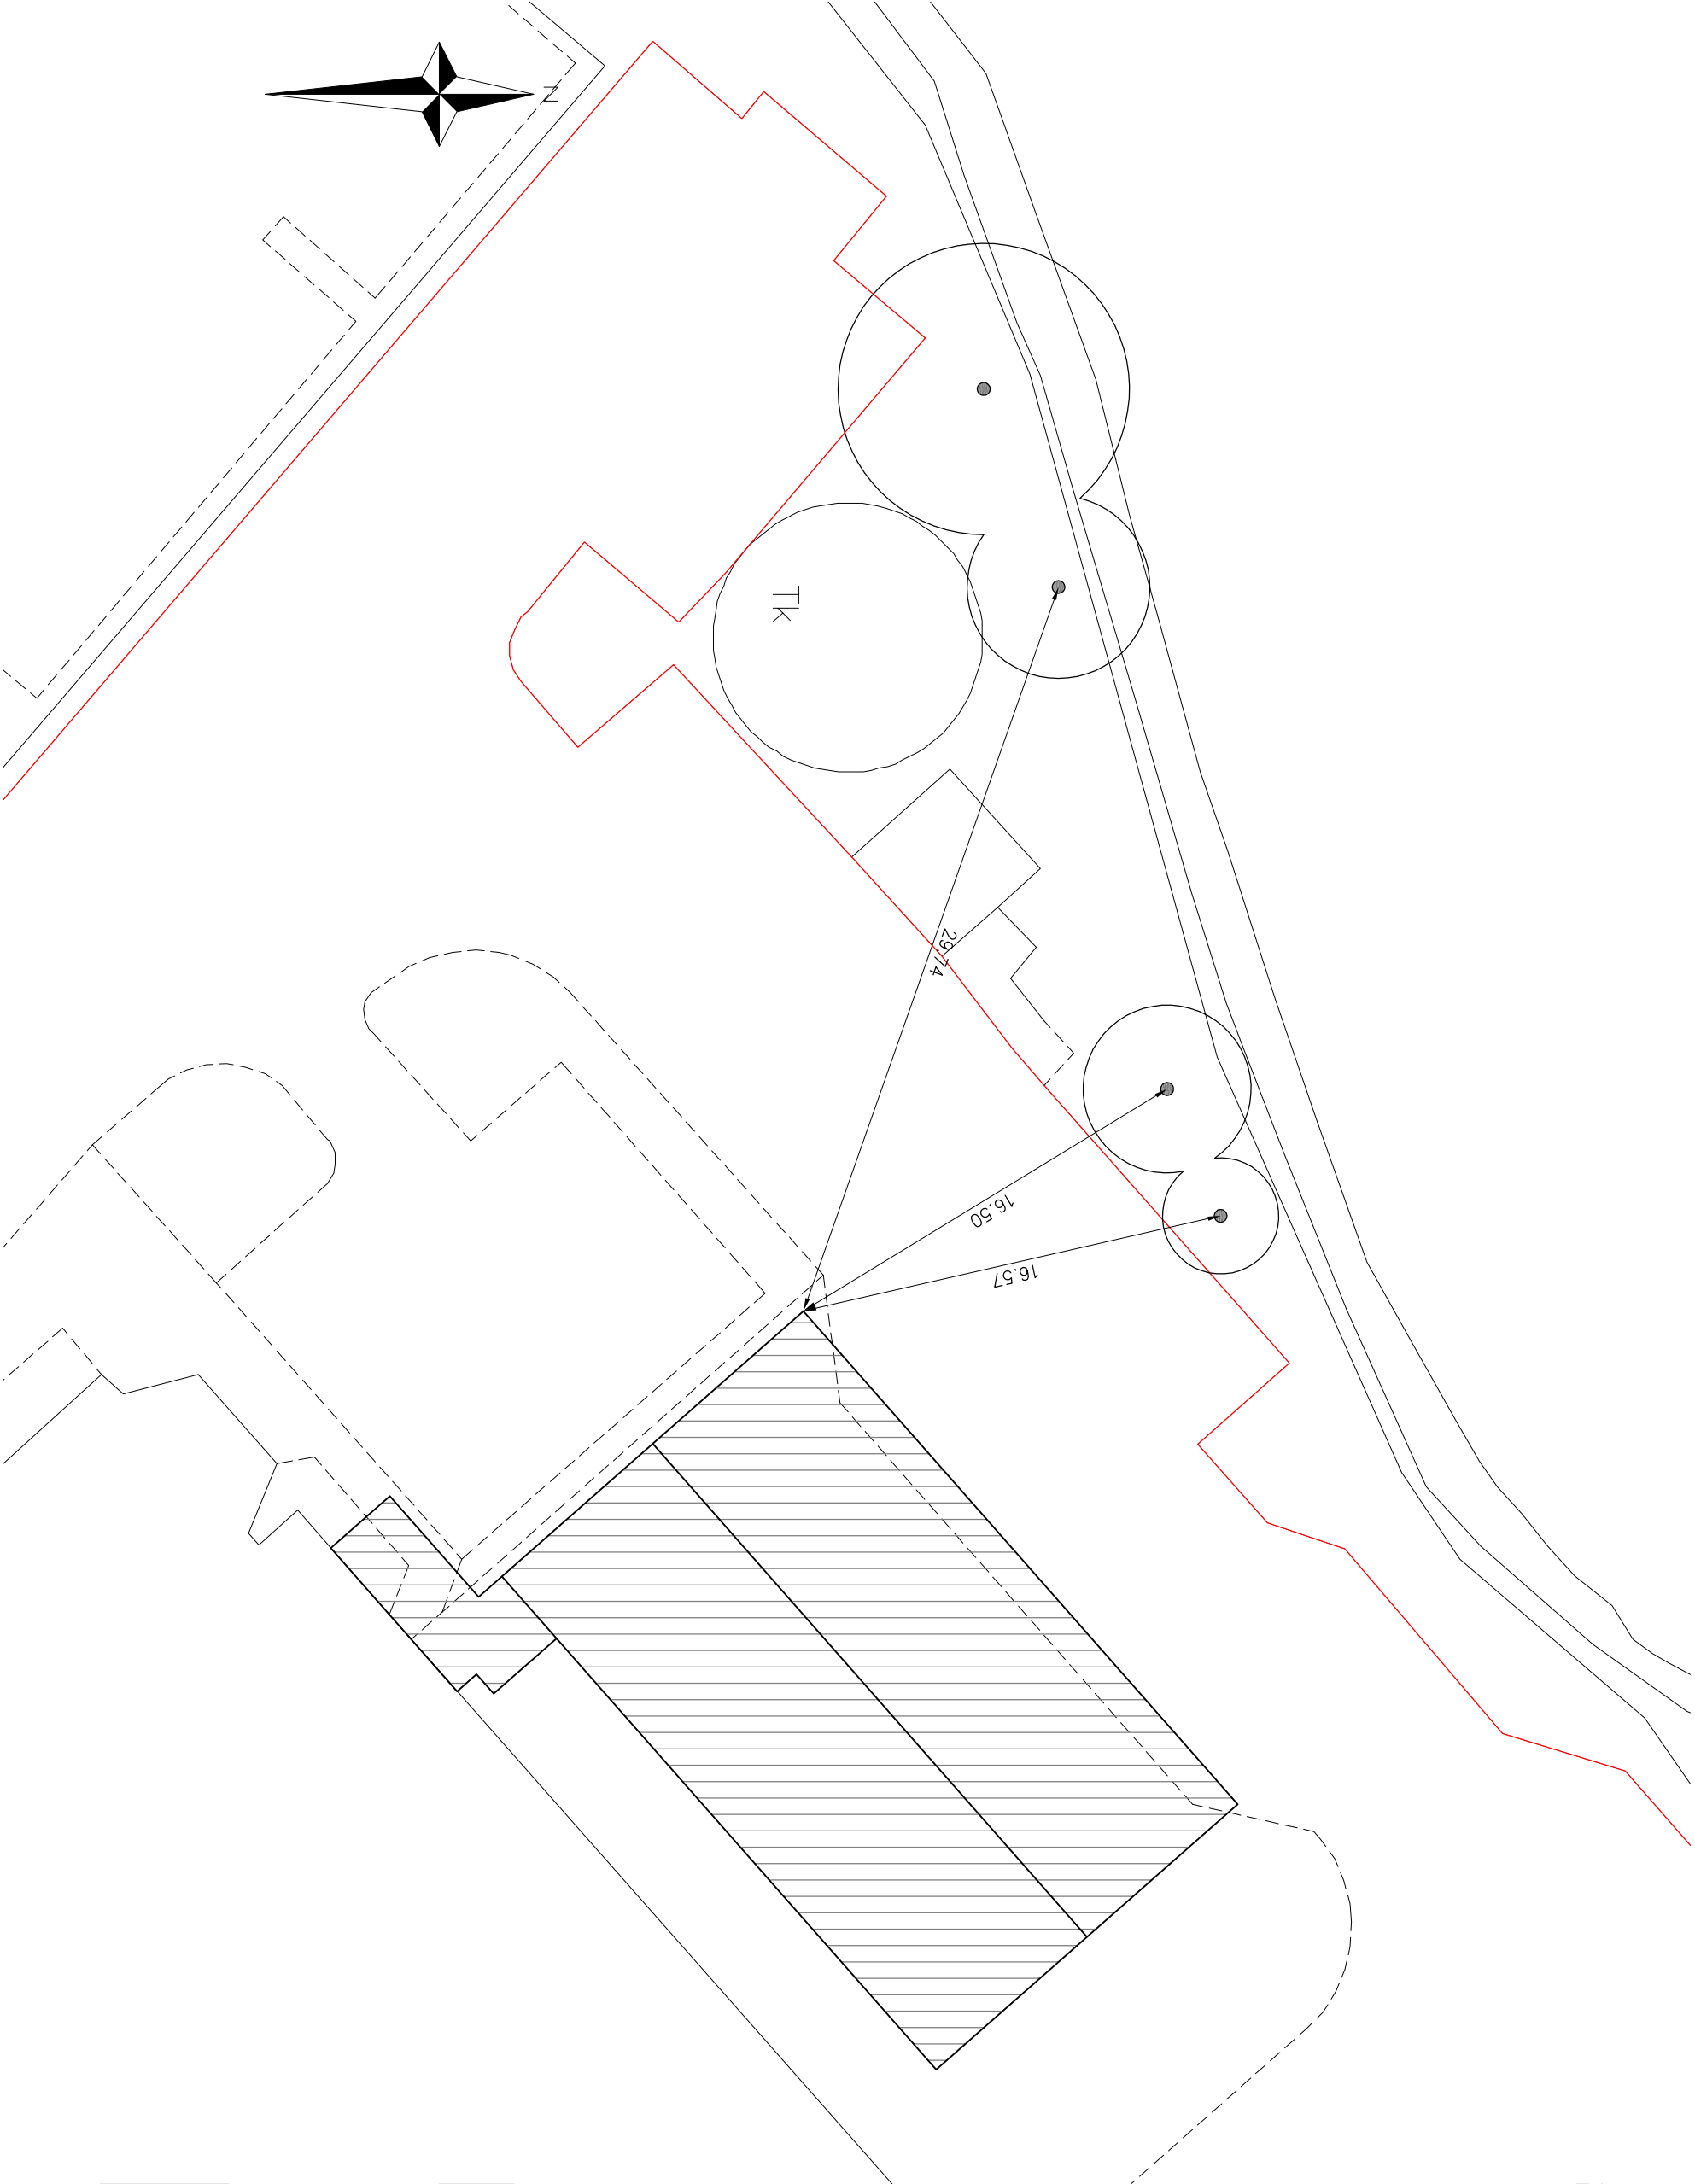

ARVdesign

Rev	Comment	Date
Designer:	Ross Winter	

Client: Smart-Space Buildings Ltd

Project: New Warehouse & Link Building
for Hampshire Cosmetics, Waterlooville

Title: Tree Locations

Job No.	20199
Drawing No.	DRG10
Revision No.	00
Scale:	1:250 @ A3