


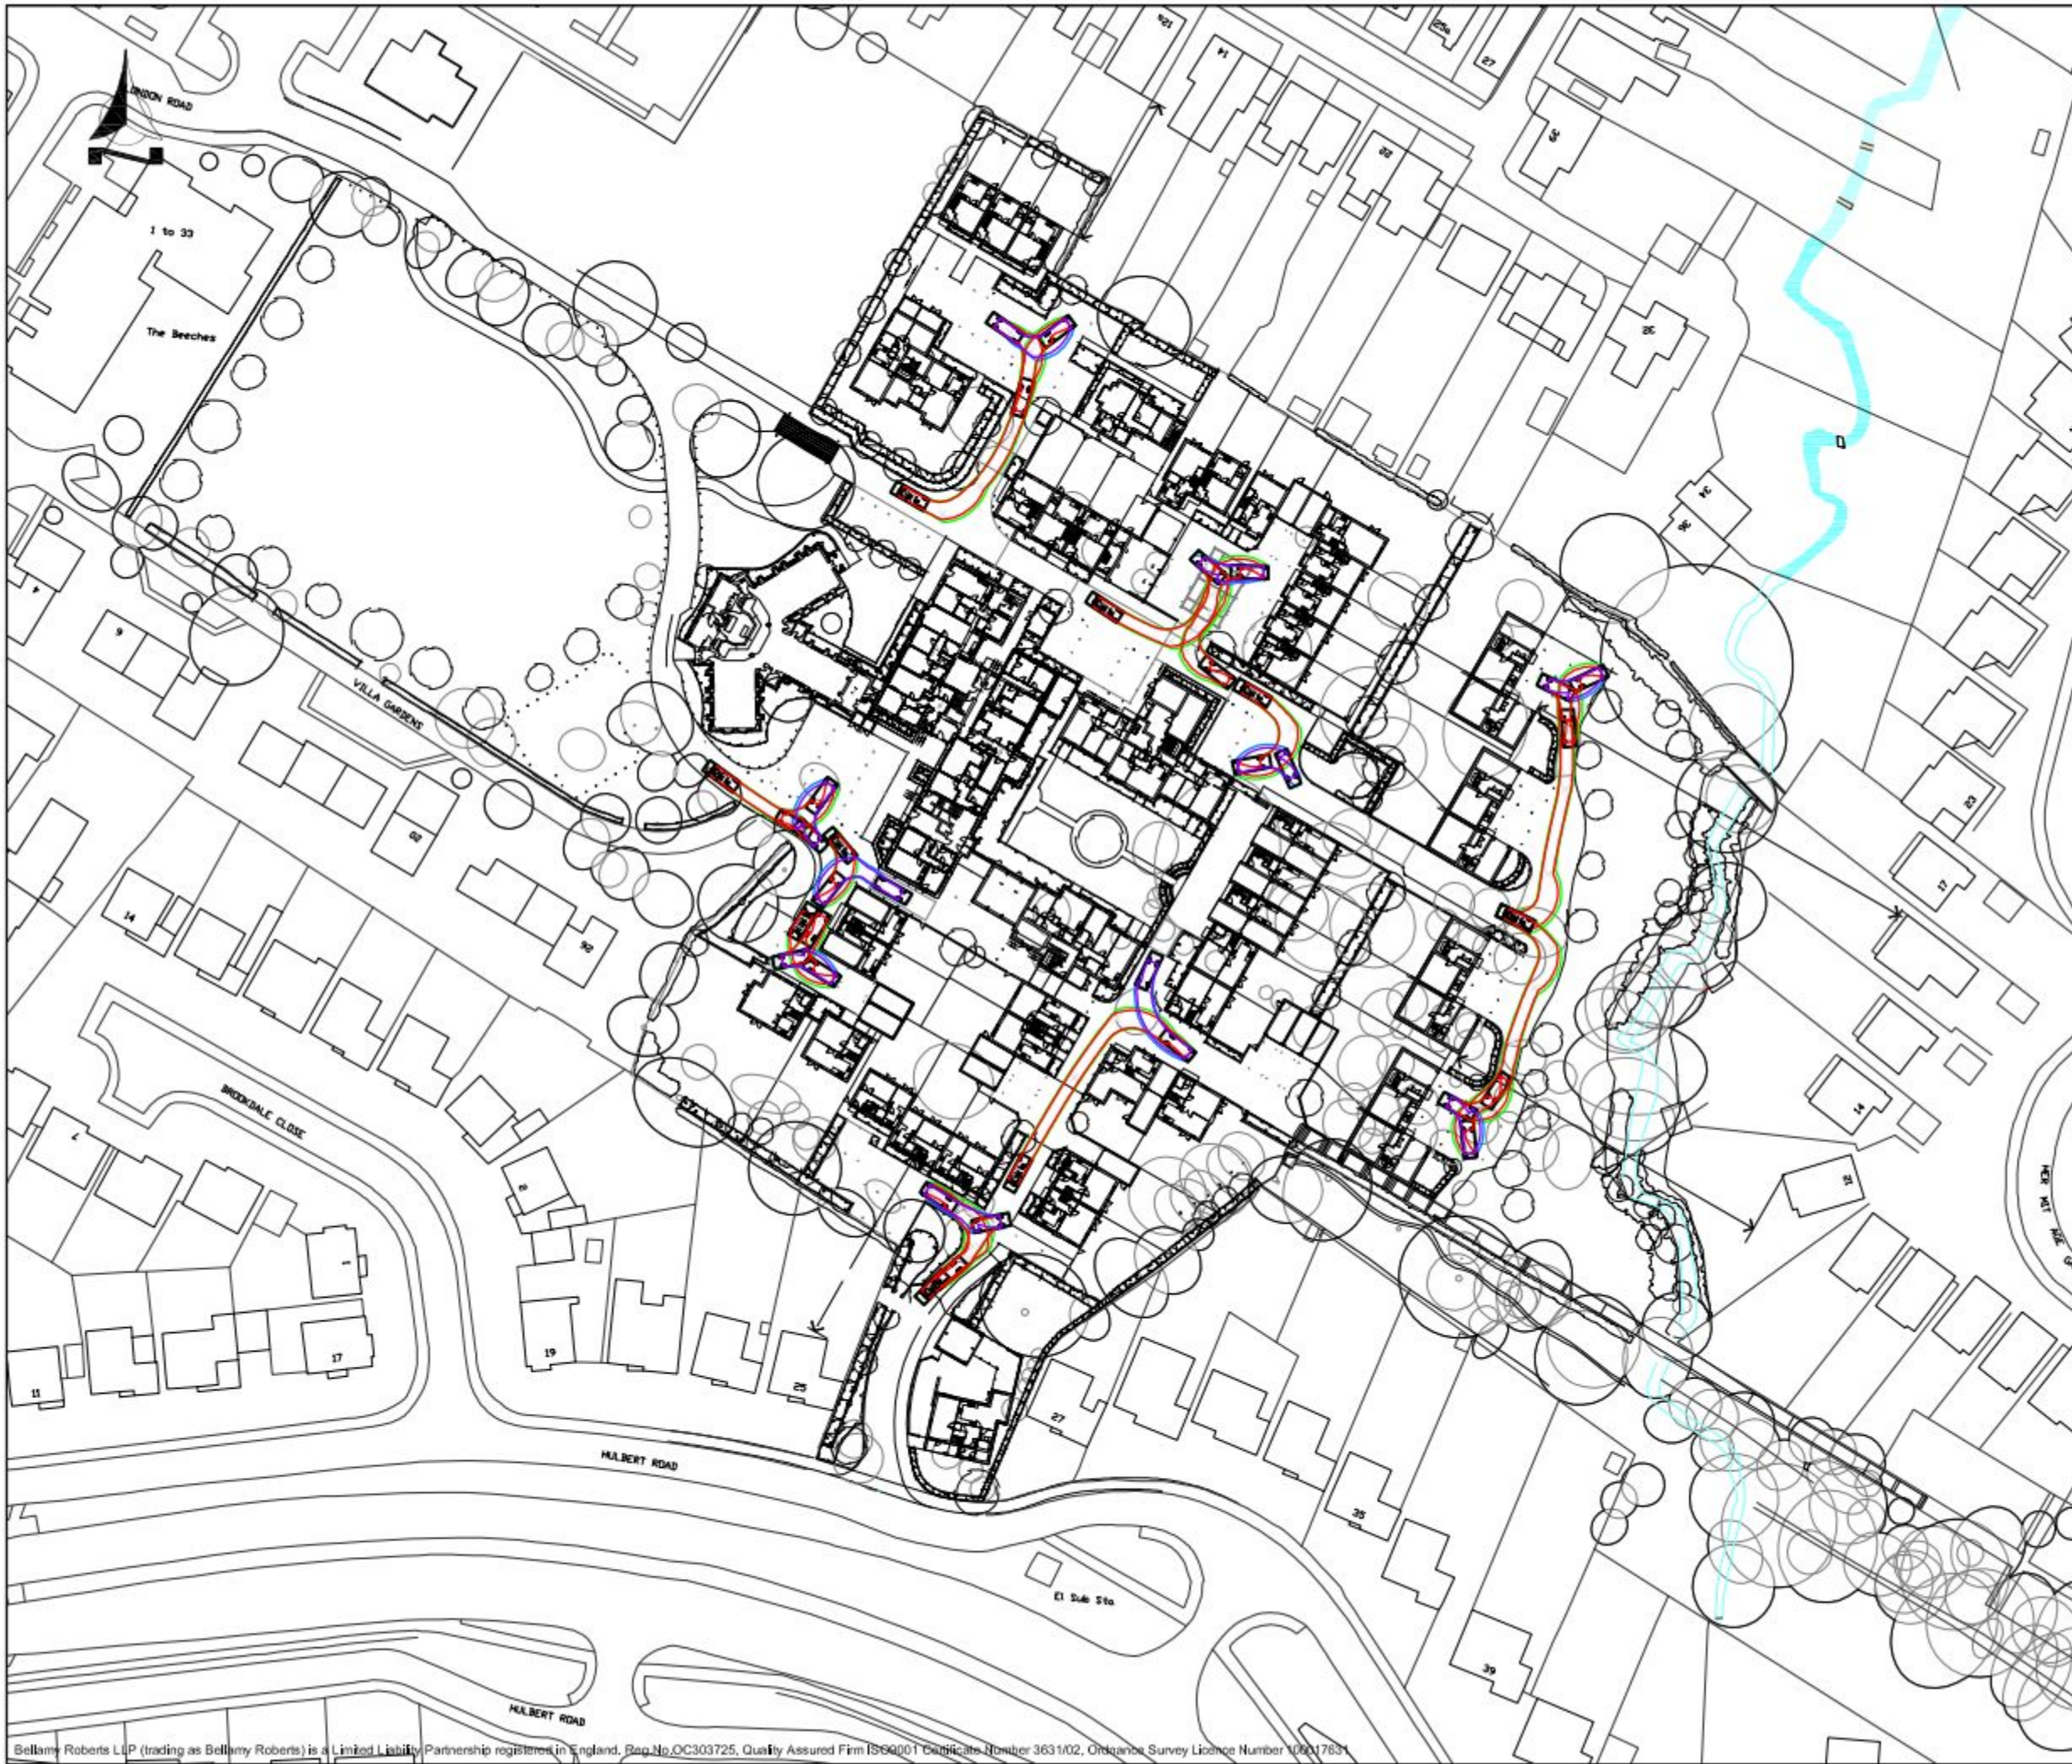

Notes

Client
Linden Homes

Project
St. Michaels Convent, Waterlooville

Title
Swept path profile - delivery vehicle

Drawn by GPW	Designed by -	Checked by JCB
Date 04/10/12	Drawing No. 4140 / 216	
Scale 1:1,000 @ A3		

Clover House
Western Lane
Odiham
Hampshire, RG29 1TU

Tel: 01256 703355
Fax: 01256 704934
Email: info@bellamyroberts.co.uk