


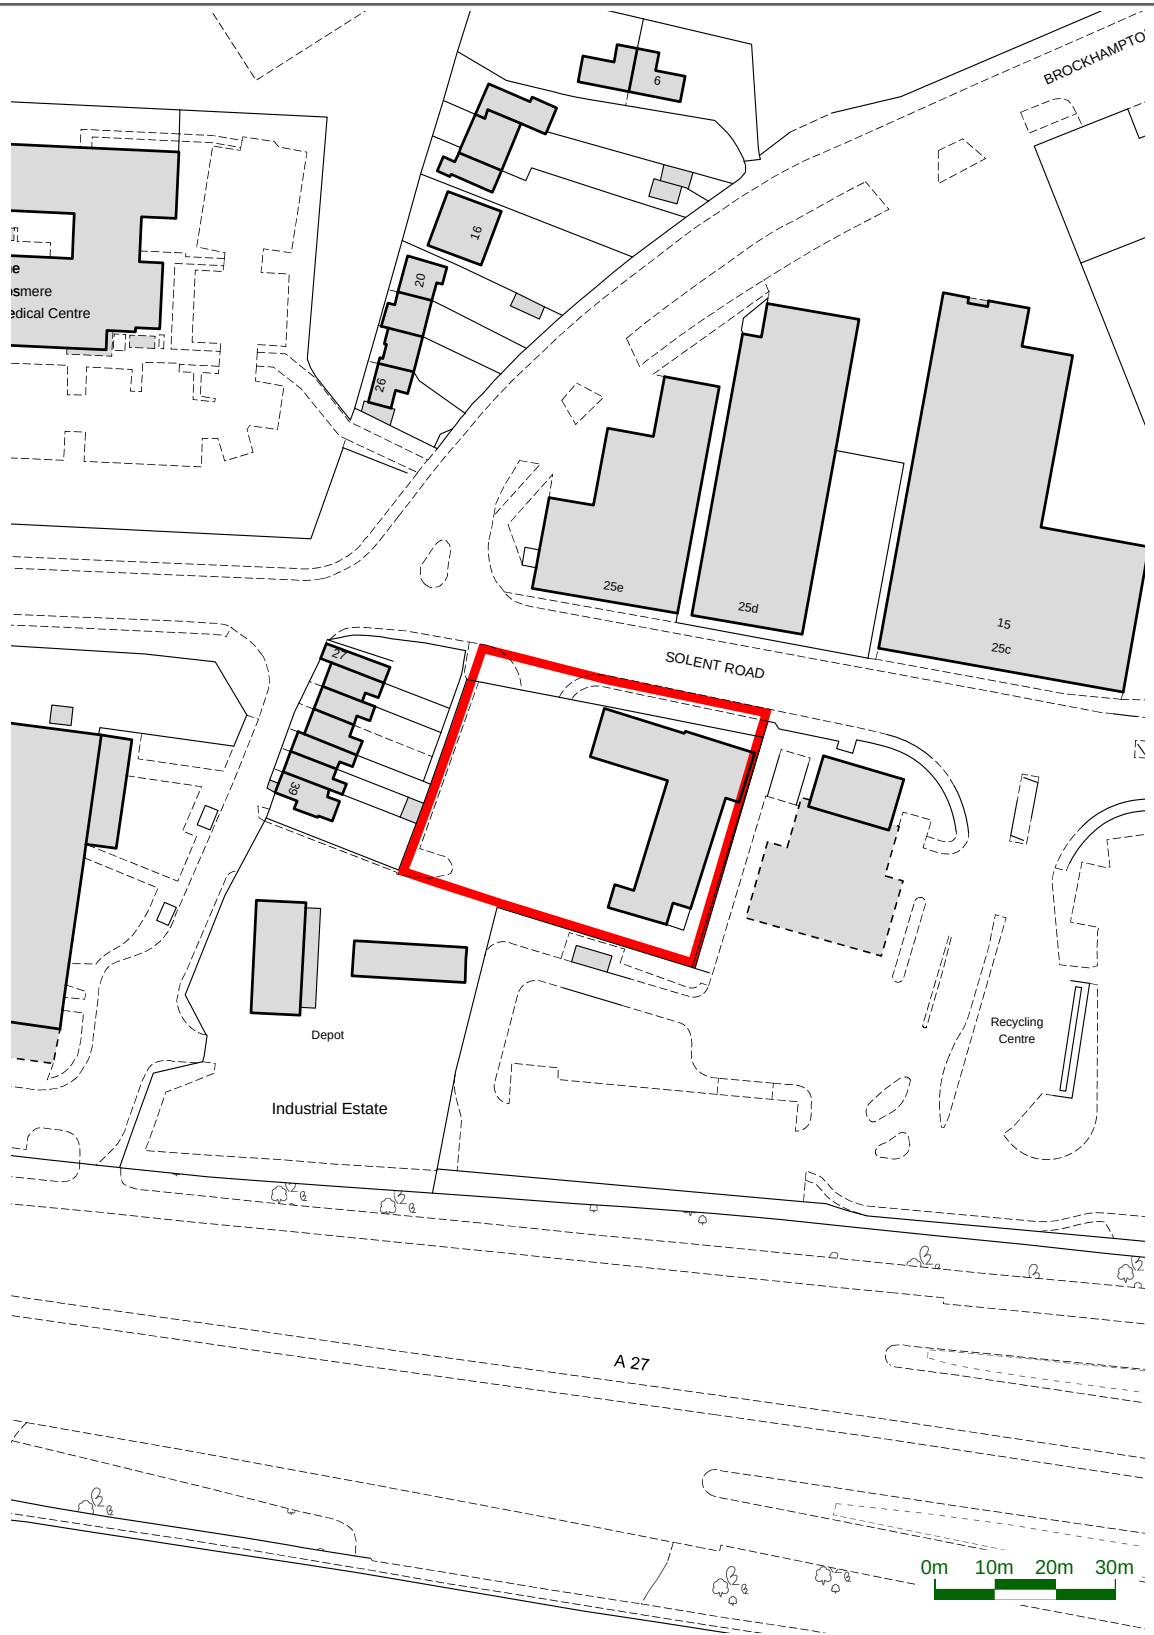

SITE LOCATION PLAN
Solent Road,
HAVANT. PO9 1JH.



Scale @ A4 : 1:1250
Plan No. : 480/33/1_1

This map is for identification purposes only and should not be relied upon for accuracy.
Reproduced by permission of Geographers' A-Z Map Co. Ltd. Licence No. A0203.
This product includes mapping data licensed from Ordnance Survey®
- © Crown Copyright 2001. Licence No. 100017302
and © Crown Copyright, All rights reserved. Licence No. ES 100004619



0870 777 6292
www.rapleys.co.uk