




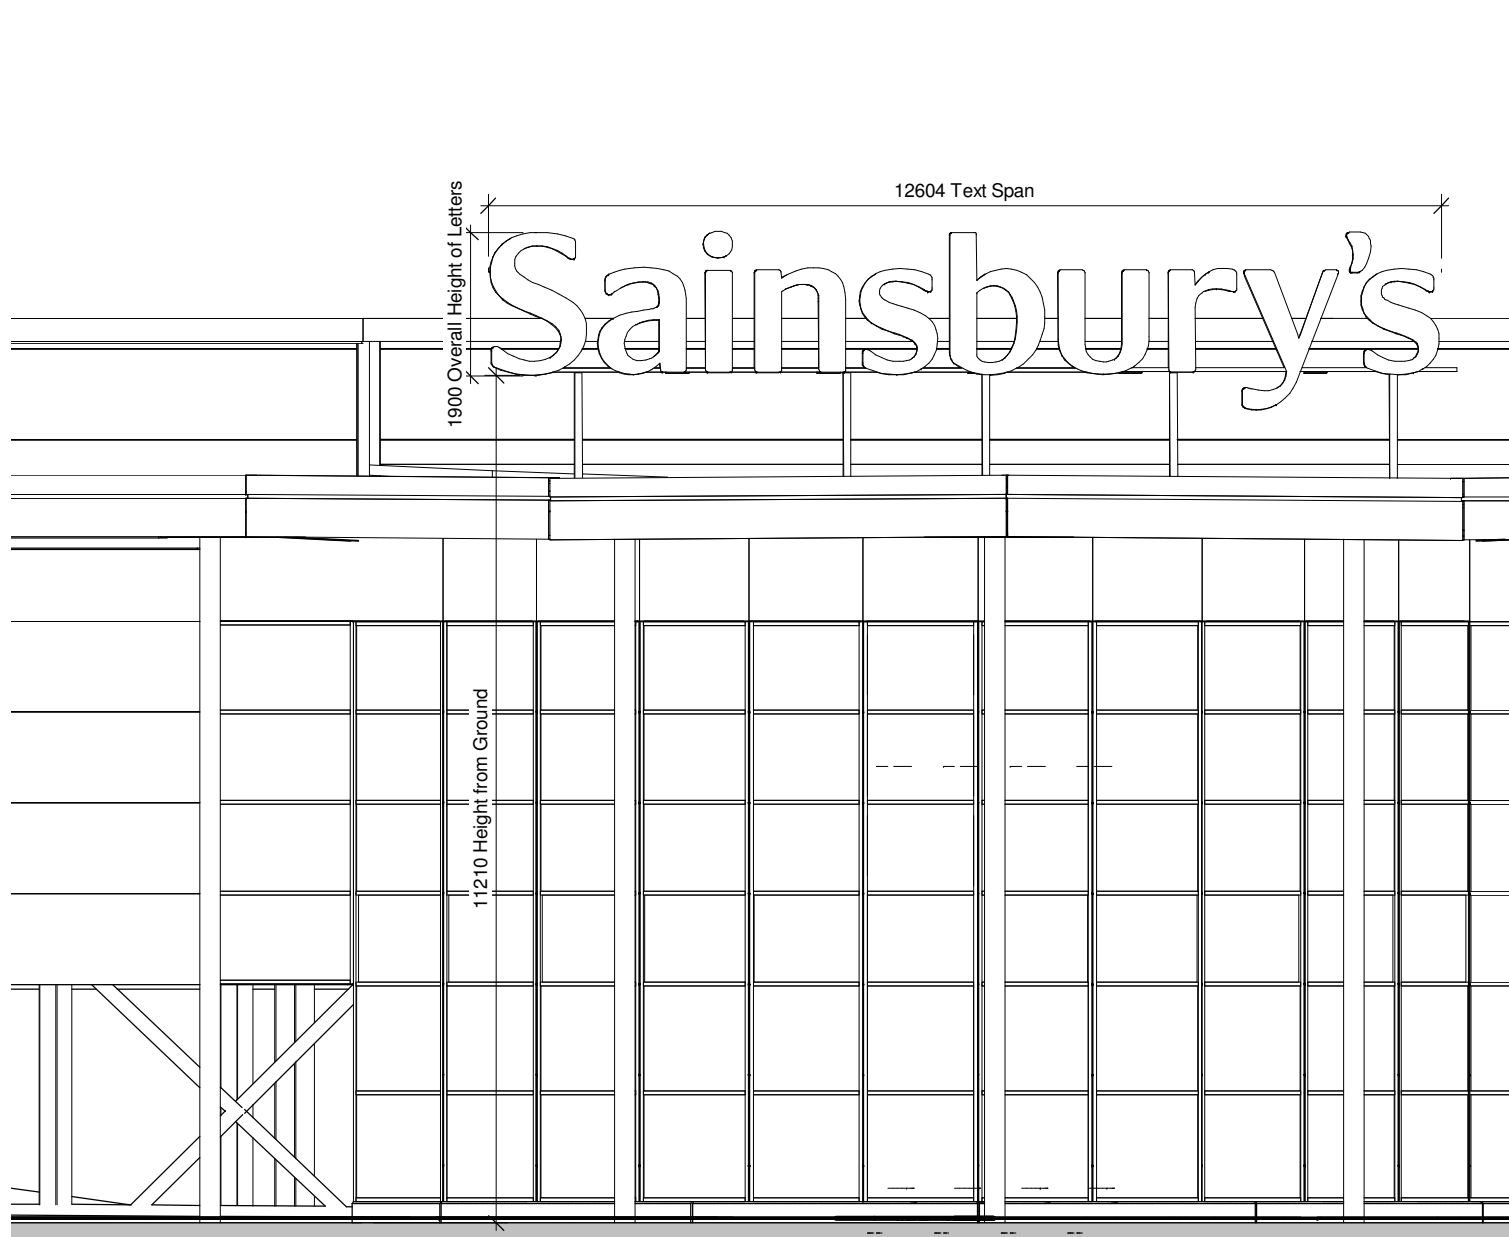


1 D\_Sign 1  
1 : 100

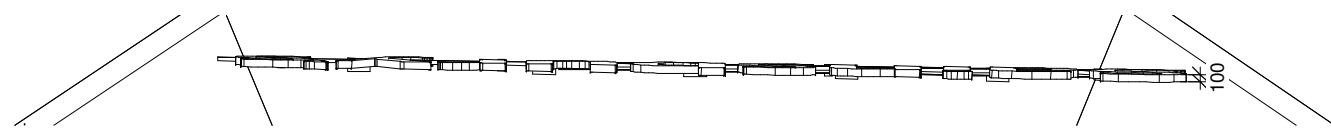


5 D\_Sign 1 Plan  
1 : 100

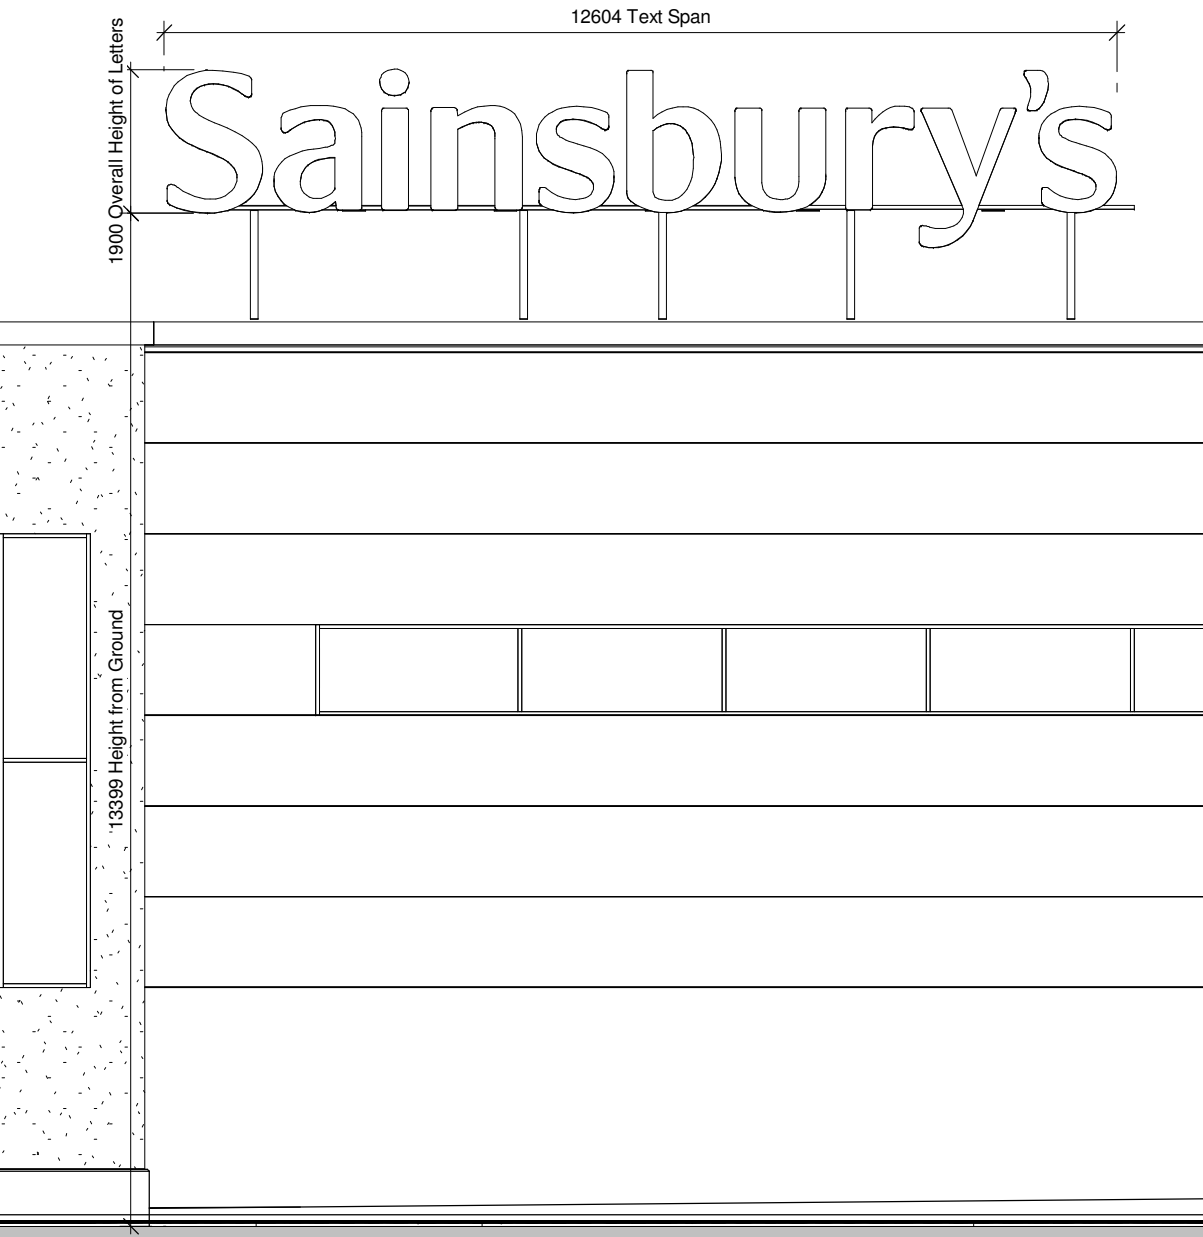

4 D\_Sign 4  
1 : 100

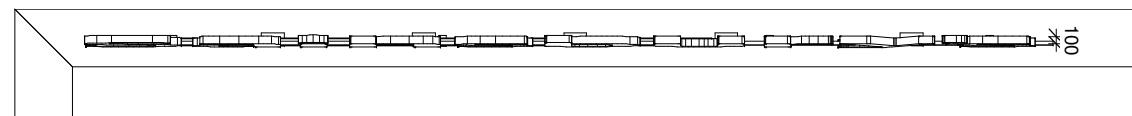

8 D\_Sign 4 Plan  
1 : 100

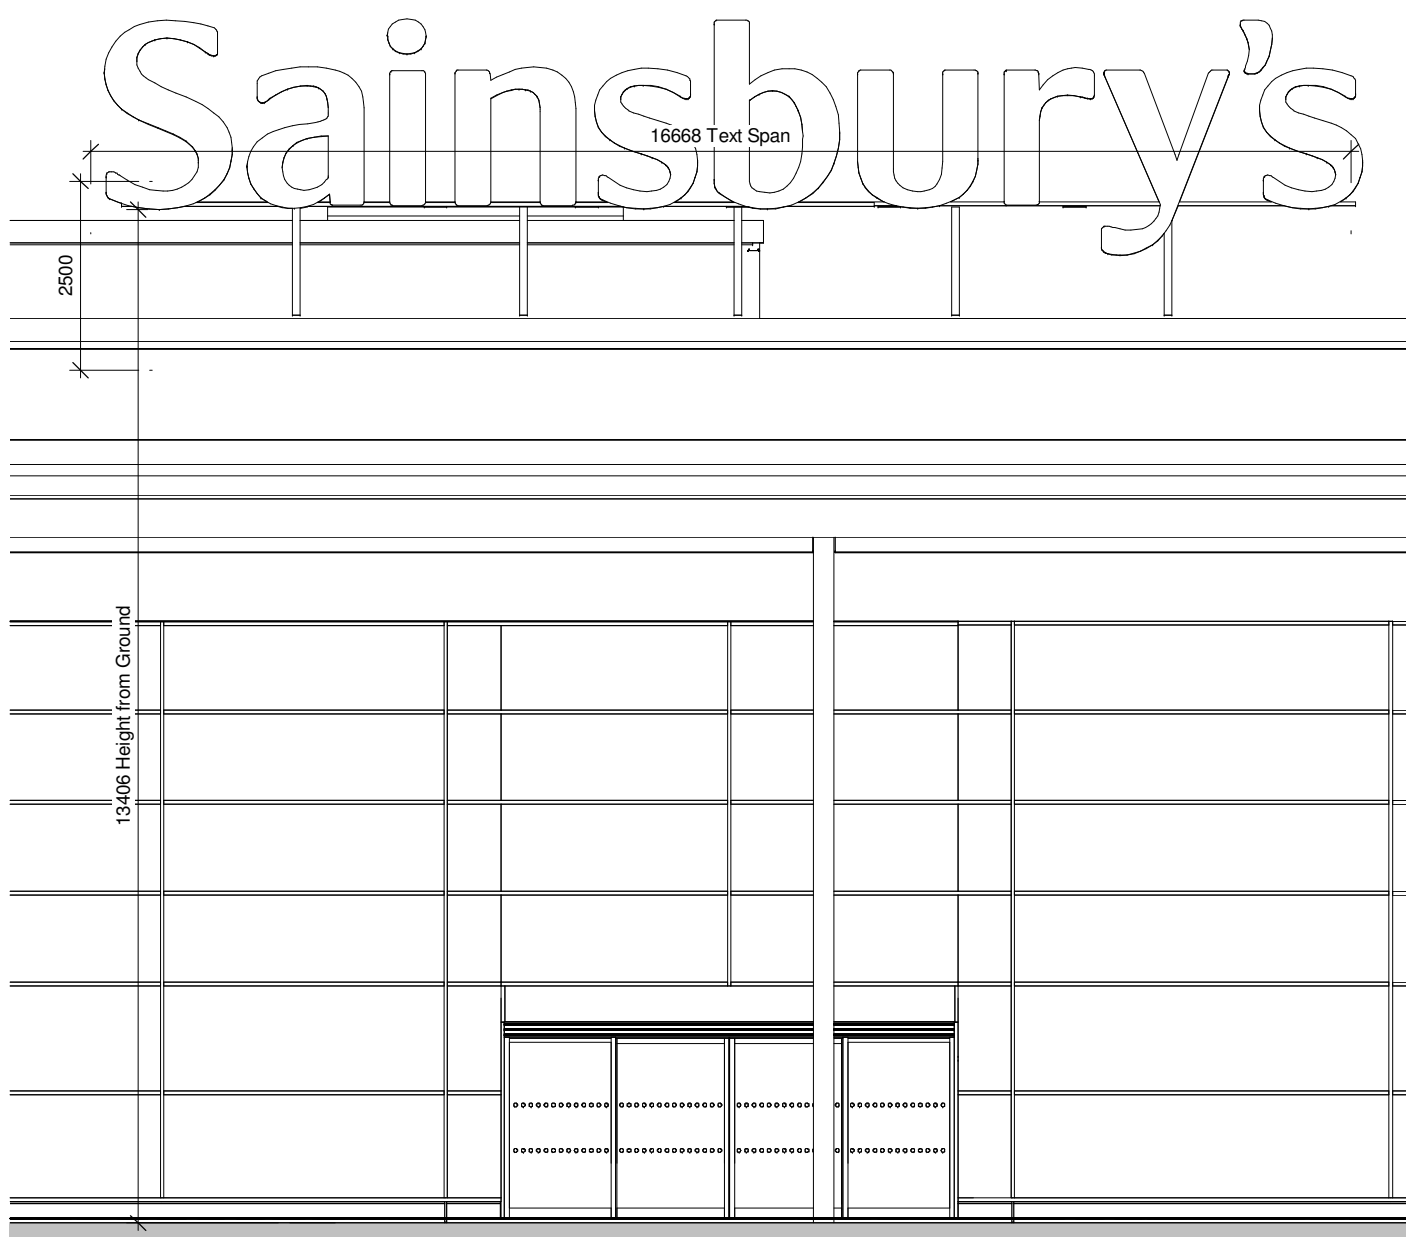

2 D\_Sign 2  
1 : 100




6 D\_Sign 2 Plan  
1 : 100



3 D\_Sign 3  
1 : 100



7 D\_Sign 3 Plan  
1 : 100

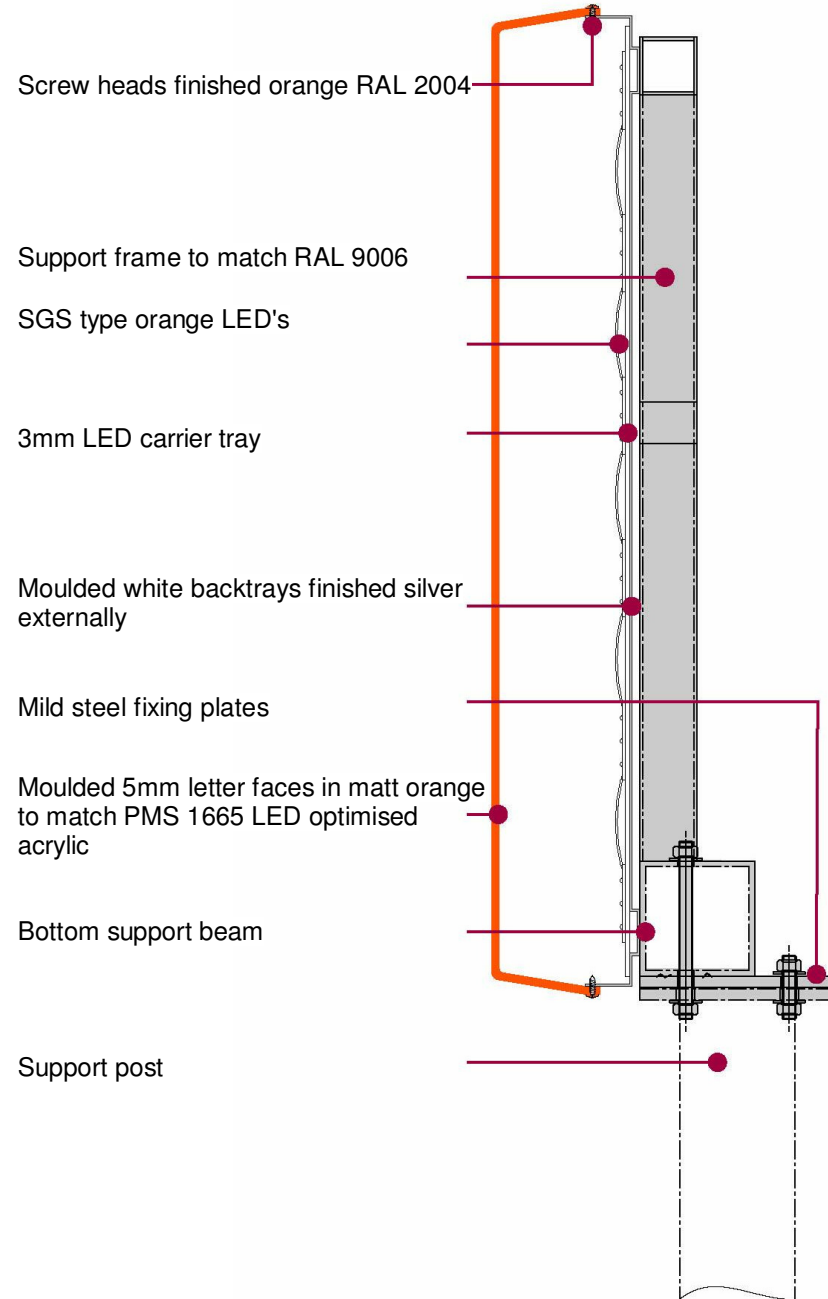

Letters Spec.  
Letter faces

Moulded acrylic letter fronts and backs internally illuminated via LEDs mounted to support framework.

Framework

Aluminium box section framework finished to match silver RAL 9006.

Proposed "Sainsbury's" Sky Letters, internally illuminated, mounted on framework.


Luminance 73 Candelas, to comply with Sainsbury's Standards.



Key Plan 1/1000  
1 : 1000

## GENERAL NOTES

This scheme is subject to Town Planning and all other necessary consents.  
Dimensions, areas and levels where given are only approximate and subject to site survey.  
All dimensions are to be checked on site.  
Do not scale other than for Planning purposes.  
This drawing is to be read in conjunction with all relevant consultant's and/or specialist's drawings/documents and any discrepancies or variations are to be notified to the Architects before the affected work commences.  
All queries relating to design of foundations, floor slabs and any structural elements are to be referred to the structural engineering consultant for resolution.  
All feasibility studies are subject to full site survey.  
The workmanship of all relevant trades and building operations shall comply with the recommendations of British Standard (BS) 8000:1989 part 1-5 inclusive.  
All design and construction is to be in accordance with the Construction Design and Management Regulations 2007.

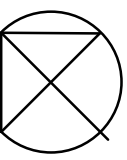

0 0.5 1 2 4 5  
Metres  
Scale 1:100

## Planning

| REV | DESCRIPTION | DATE | BY |
|-----|-------------|------|----|
|-----|-------------|------|----|

CLIENT

RG-Group

PROJECT

WATERLOOVILLE

DRAWING

Proposed Building Signage

**CHQ**  
**PARTNERSHIP**  
Architects • Building Surveyors

CHQ Partnership Ltd.  
Tannery House, 23 High Street  
Baldock, Hertfordshire SG7 6BE  
Telephone: (01462) 695110  
Facsimile: (01462) 695099  
Email: design@chq-architects.co.uk  
www.chq-architects.co.uk

DATE 06/20/14 DRAWN RR

SCALE As indicated CHECKED MG

CHQ.14.10656 - PL07