


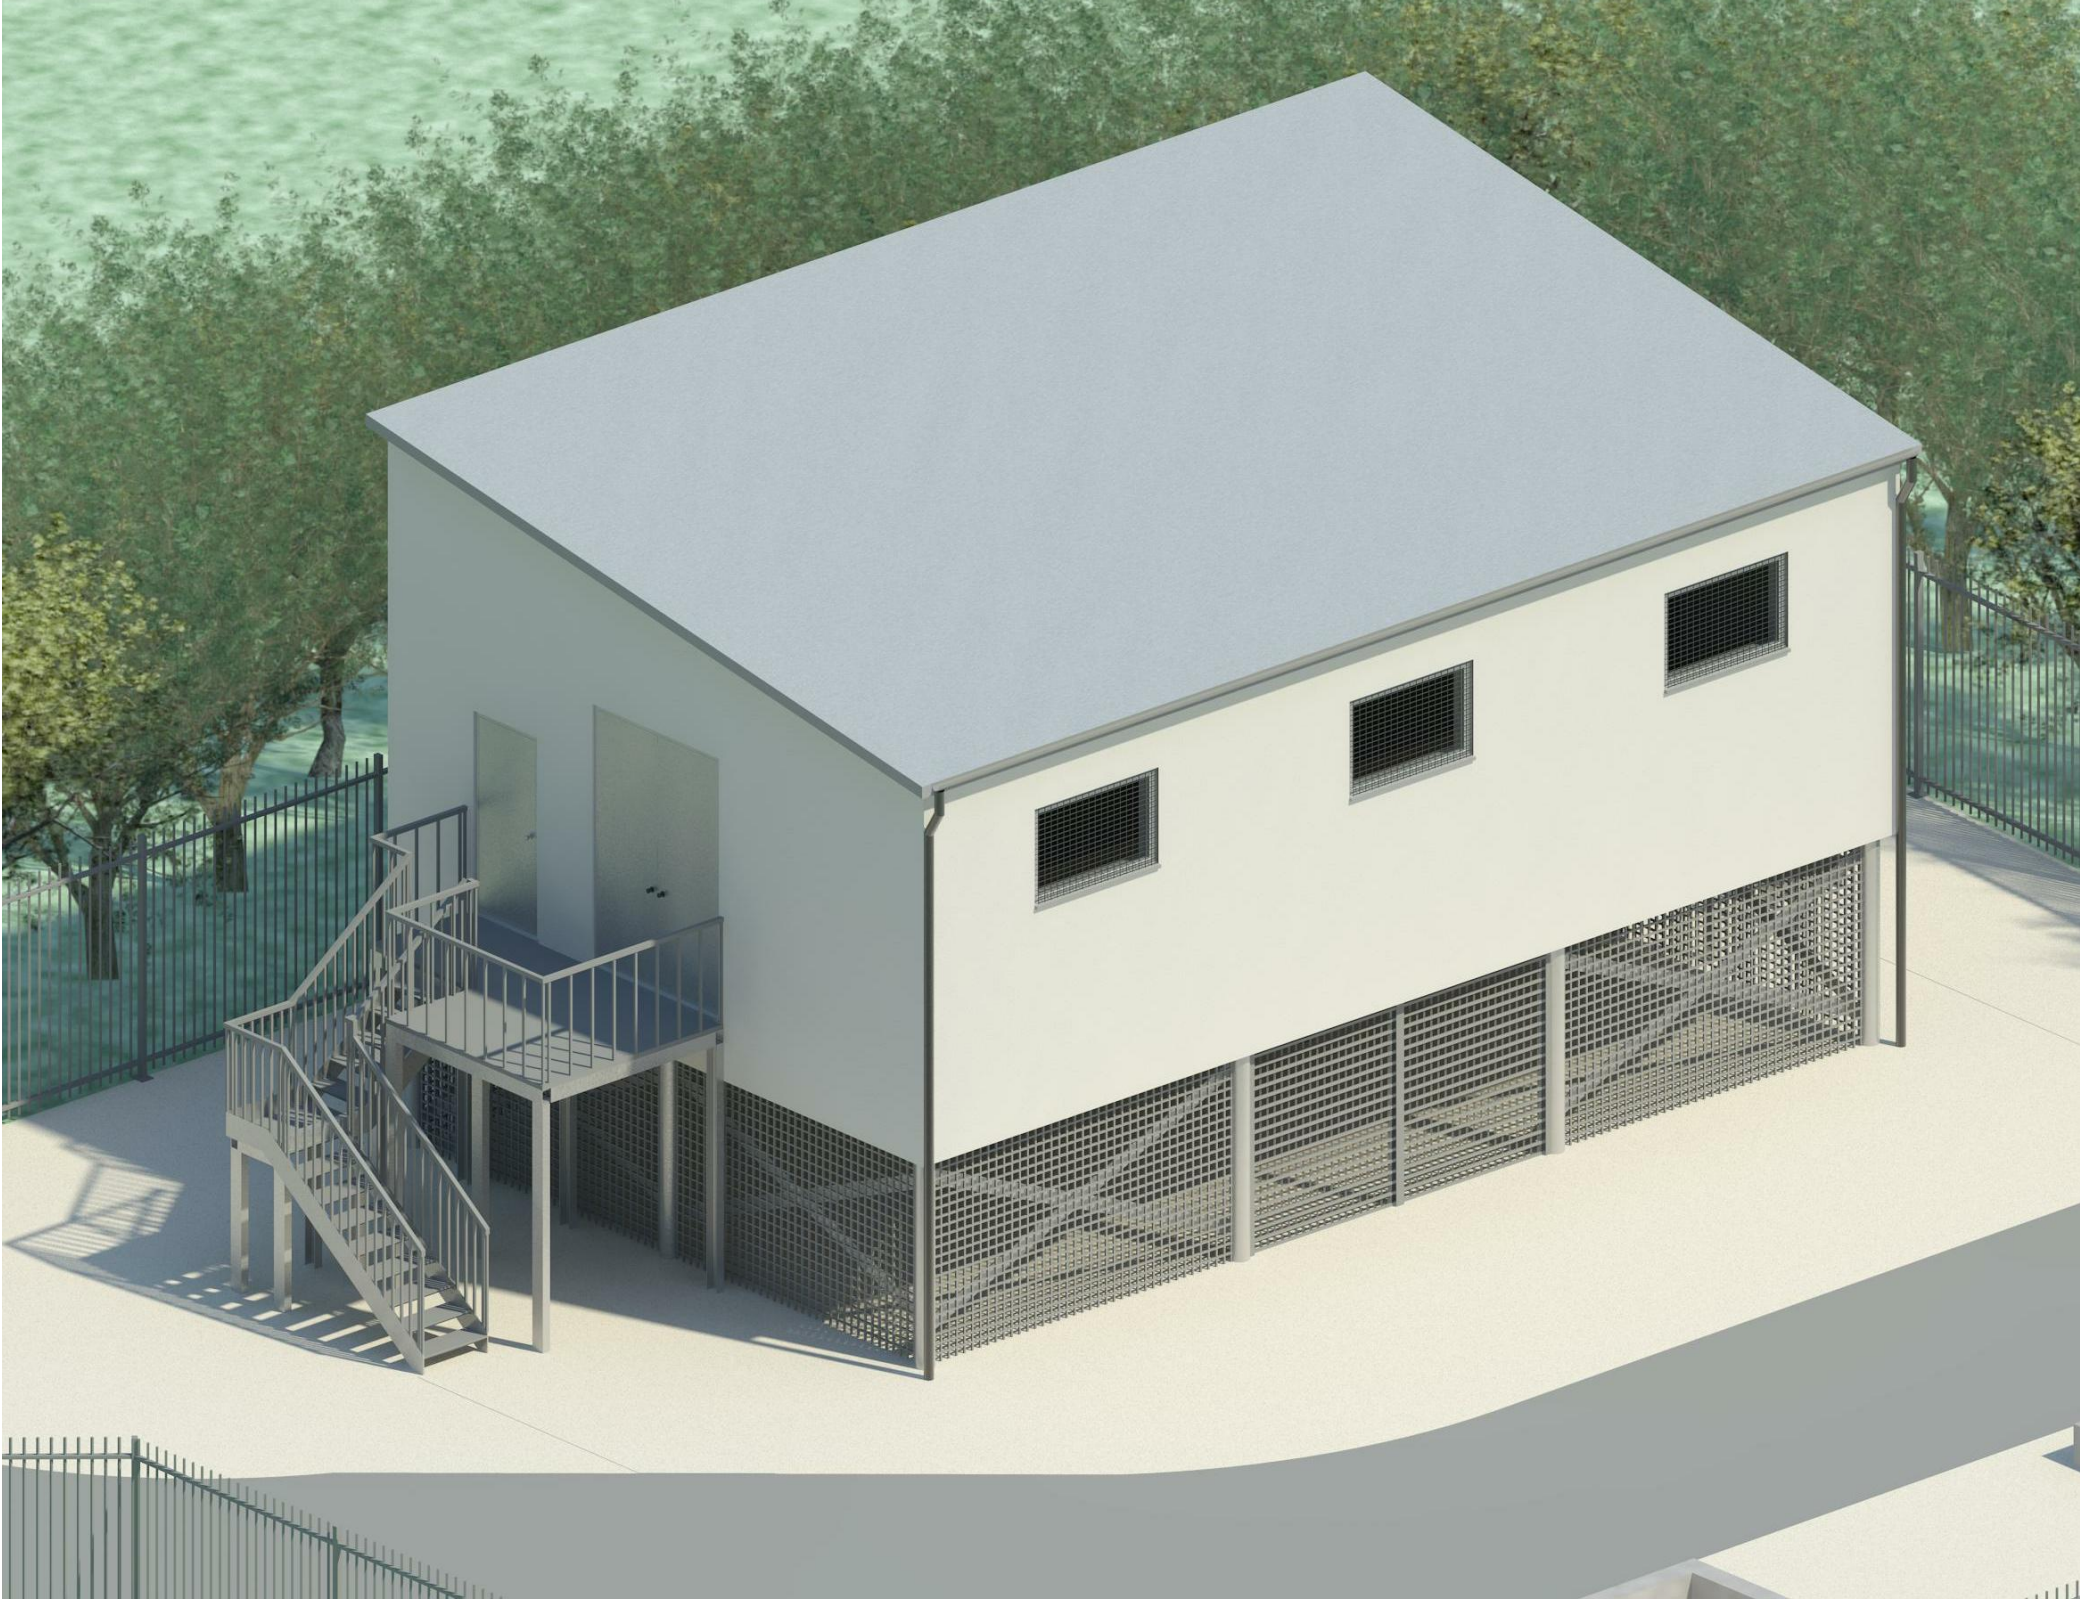

PL1	03.07.14	Planning issue		SS
Rev	Date	Amendment		By

Drg Status PLANNING

Project and Building Consultancy

Cluttons LLP, Seacourt Tower
West Way, Oxford OX2 0JJ
Tel No: 01865 728000

www.cluttons.com

Project

Emsworth Sub-Station,
Land between New Brighton Road,
Emsworth, Hampshire

Client



Drawing

3D View

Scale	NTS @ A3			
Drawn By	SS	Date	July '14	
Approved By	JC	Date	July '14	
Drg No.	24034/07	Rev.	PL1	

