


112604

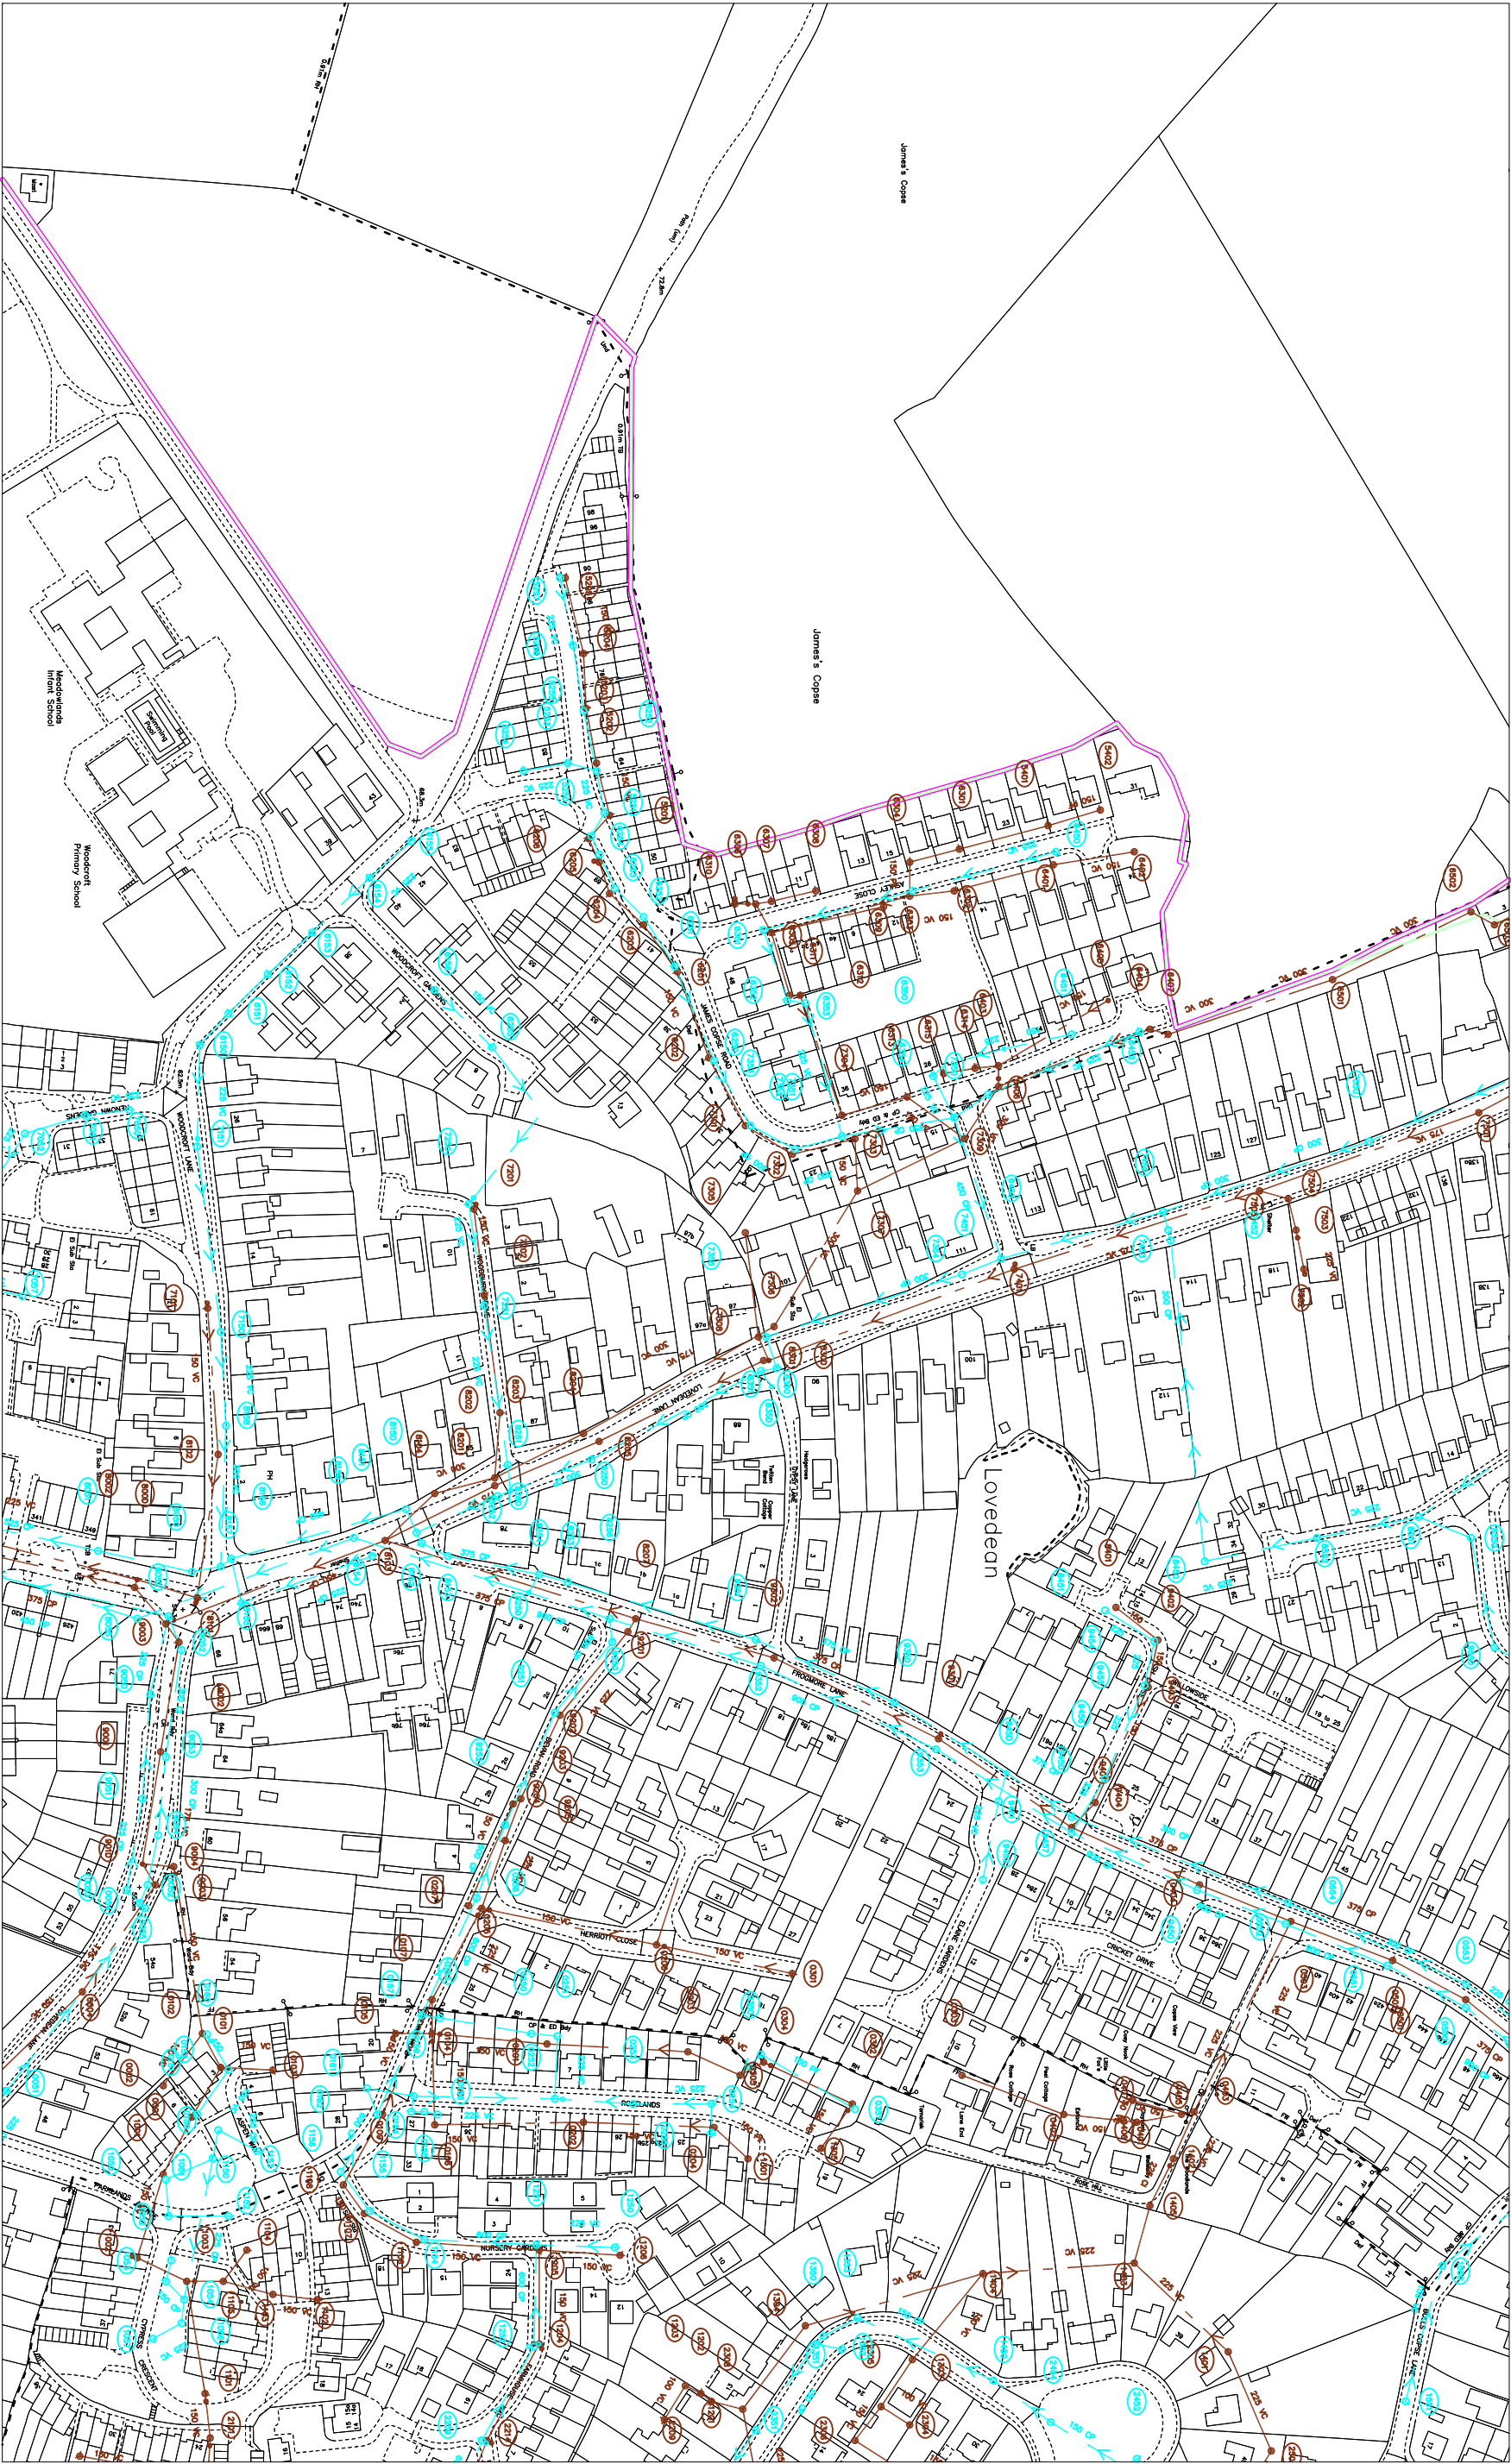

112026

O.S. REF. SU6812SE		Drawn by: roysaya	The positions of pipes shown on this plan are believed to be correct, but Southern Water Services Ltd accept no responsibility in the event of inaccuracy. The actual positions should be determined on site. WARNING: BAC pipes are constructed of Bonded Asbestos Cement WARNING: Unknown (UNK) materials may include Bonded Asbestos Cement
Scale: 1:2500			
Title: U792996_Woodcroft Farm_1		Date: 20/09/2011	Based upon Ordnance Survey Digital Data with the permission of the controller of H.M.S.O. Crown Copyright Reserved Licence No. WU 298530.

468279

469223

