



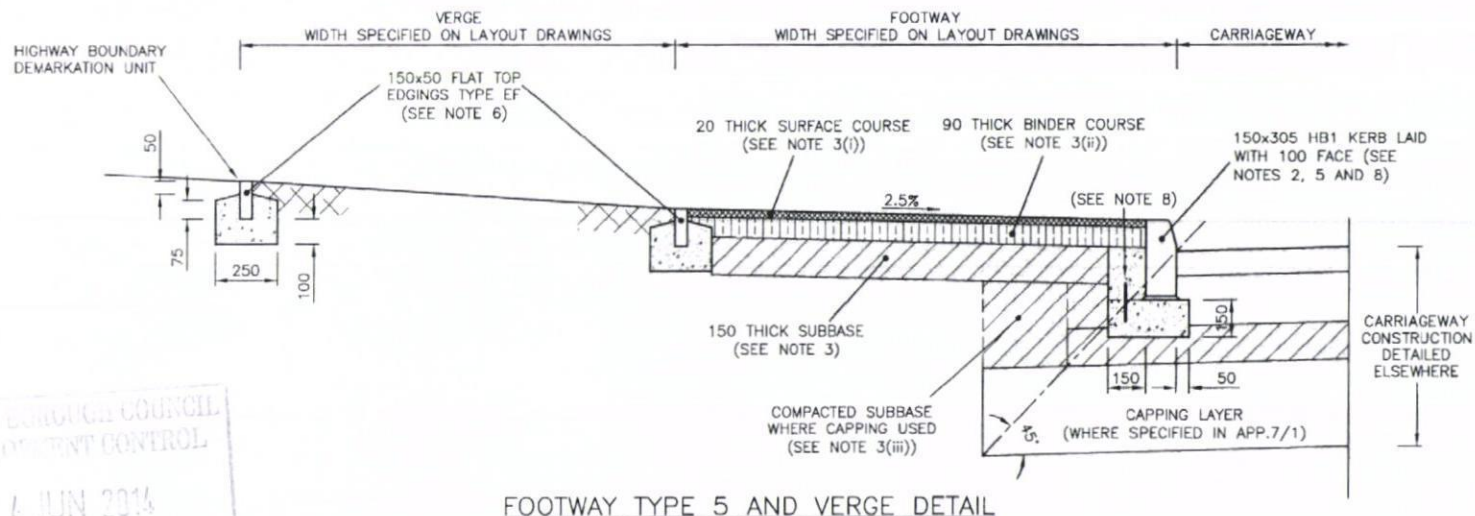

FOOTWAY TYPE 5 AND VERGE DETAIL

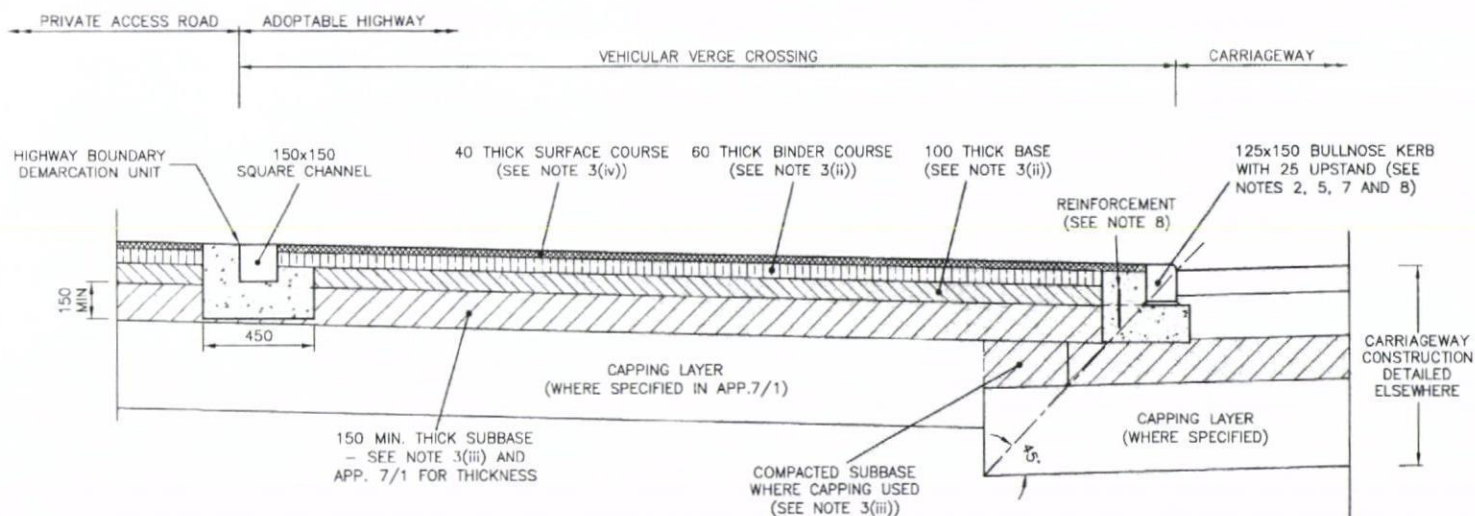

VEHICULAR VERGE CROSSING DETAIL

NOTES:

- ALL DIMENSIONS ARE IN MILLIMETRES.
- EXCEPT WHERE OTHERWISE SHOWN ON THIS DRAWING, KERBS AND EDGINGS SHALL BE IN ACCORDANCE WITH CL.1101.
- UNLESS OTHERWISE STATED IN APPENDIX 11/1 FOOTWAY CONSTRUCTION MATERIALS SHALL BE AS FOLLOWS:
 - SURFACE COURSE:- DENSE ASPHALT CONCRETE AC6 DENSE SURF 100/150 PSV 45 TO BS EN 13108-1.
 - BINDER COURSE/BASE :- DENSE ASPHALT CONCRETE AC20 DENSE BIN 100/150 TO BS EN 13108-1, OR HEAVY DUTY COLD RECYCLED BITUMINOUS BOUND MATERIAL (COARSE GRADE) TO CL 948SR.
 - SUBBASE:- TO CL 891AR, 892AR OR 893AR.
 - SURFACE COURSE:- HIGH STONE CONTENT HRA 55/10F SURF 40/60 PSV 55 TO BS EN 13108-4.
- VEHICULAR VERGE CROSSING CONSTRUCTION MATERIALS SHALL BE AS SHOWN IN APPENDIX 7/1.
- BED AND BACKING TO KERBS AND CHANNELS SHALL BE IN MIX ST4 CONCRETE, FULLY COMPACTED.
- BED AND BACKING TO EDGINGS SHALL BE IN MIX ST1 CONCRETE TO CLAUSE 2602SR.
- OMIT BULL NOSED KERB TOGETHER WITH BED AND BACKING IF CARRIAGEWAY CONSTRUCTION IS TO EXTEND INTO KERBED BELLMOUTH.
- 150 LONG 10mm DIA. STEEL REINFORCEMENT BARS AT MAX 300 SPACING.

C	BASE THICKNESS INCREASED AND NOTE 3 (i) AMENDED.	DEC. 11	MT	MT	PS
B	NOTE 9 ADDED.	DEC. 08	MT	MT	PS
A	SURFACE COURSE, BINDER COURSE, BASE AND TACK COAT NOTES AMENDED	JAN. 08	MT	MT	TPW
	AMENDMENT	DATE	DRAWN	CHKD	APPD

CONSULTANT



SCHEME

STANDARD DETAILS

DRAWING TITLE

KERB, FOOTWAY AND VEHICULAR VERGE CROSSING DETAILS FOR COMMERCIAL AND INDUSTRIAL AREAS

DRAWN	MT	CHECKED	MT	MT	SCALE	N.T.S.
CAD	TRK	APPROVED	TPW	TPW	DATE	MAY 2007
DRG No.	HCC9/C/125	REVISION	C			

NOTES CONT.

- TREATMENT OF LAYERS AND VERTICAL JOINTS SHALL BE IN ACCORDANCE WITH CL 903.

Copyright Hampshire County Council 2007

All rights including translation, reserved. No part of this publication may be reproduced, stored in a retrieval system, or transmitted in any form or by any means electronic, mechanical, photocopying, recording or otherwise, without the prior written permission of Hampshire County Council. Requests should be directed to the Environment Department.