





HAVANT BOROUGH COUNCIL
7 AUG 2013
RECEIVED

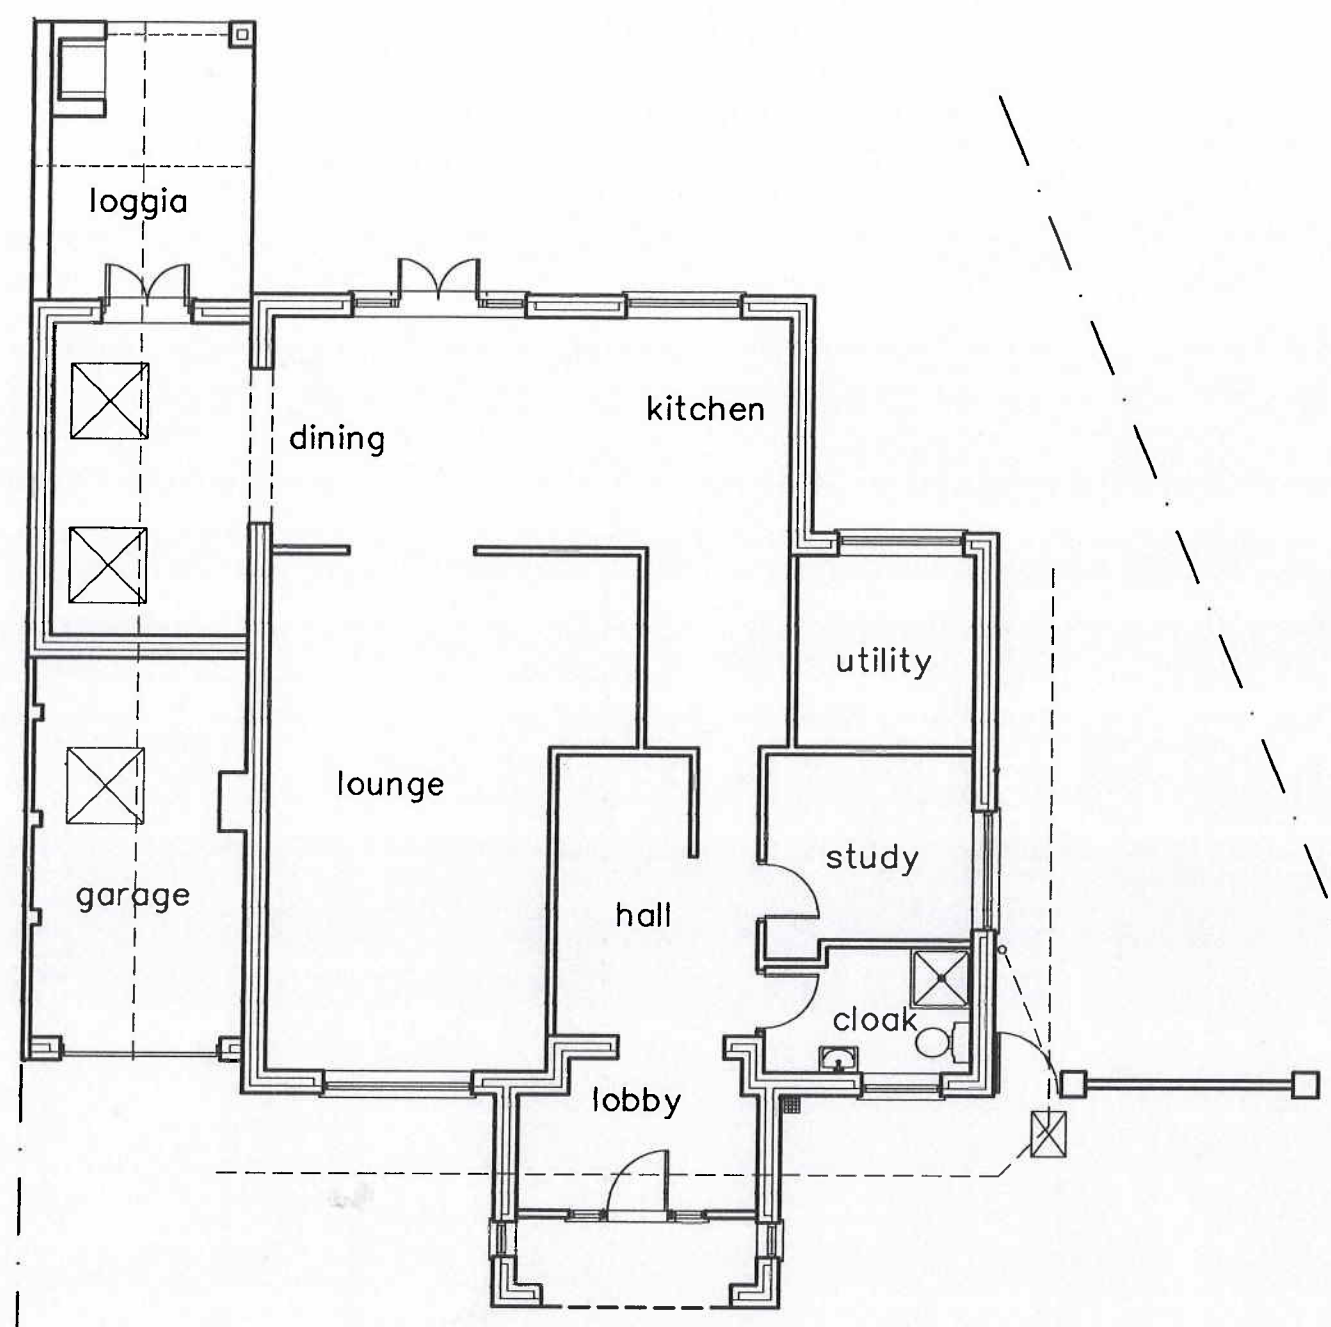

EXISTING

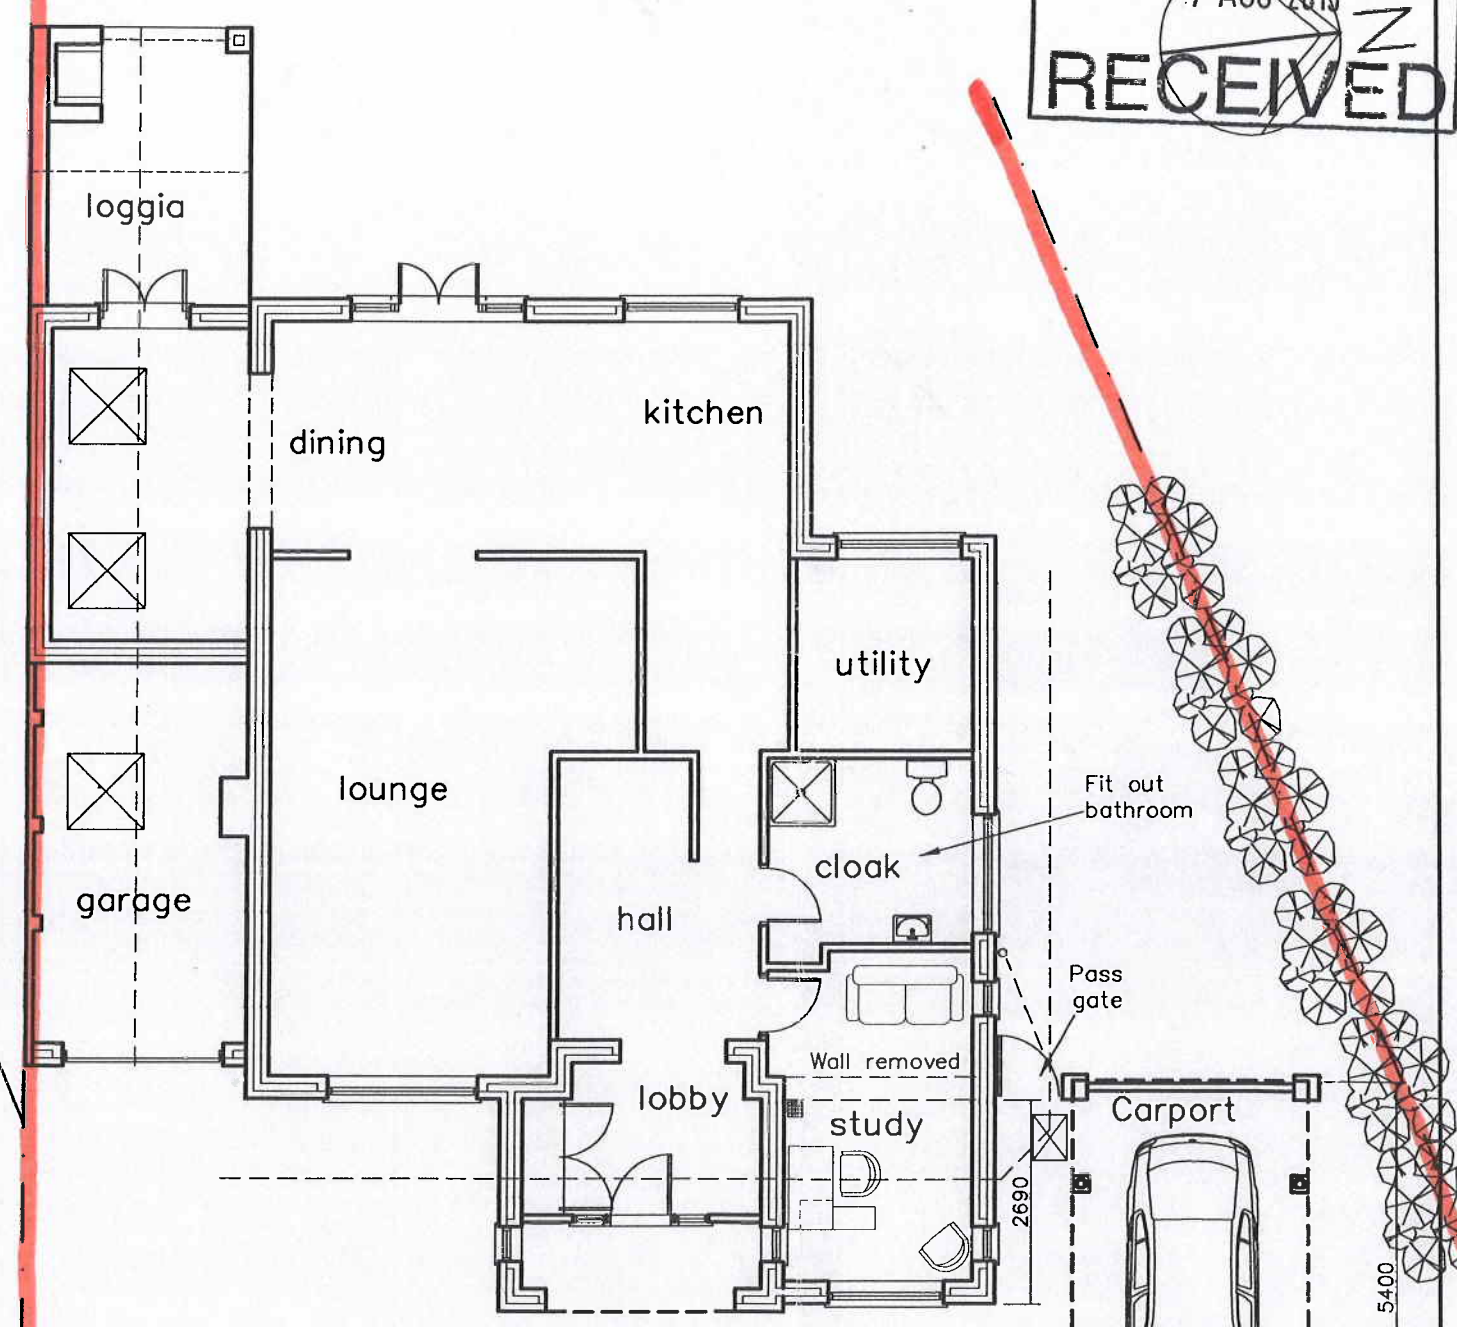

PROPOSED

64 Sinah Lane
Hayling Island
PO11 0JH

GROUND FLOOR PLANS

Revisions
A. West windows added. 06/08/13
B.
C.
D.

Martin Critchley
Chartered Architect
7 North Street
Havant, Hampshire, PO9 1PW
023 92 474 919
critchleyarchitect@hotmail.com

Scale A1 = 1:50, A3 = 1:100
Date 01/08/13
Drawn MHC/JHL

0416-312^A

