


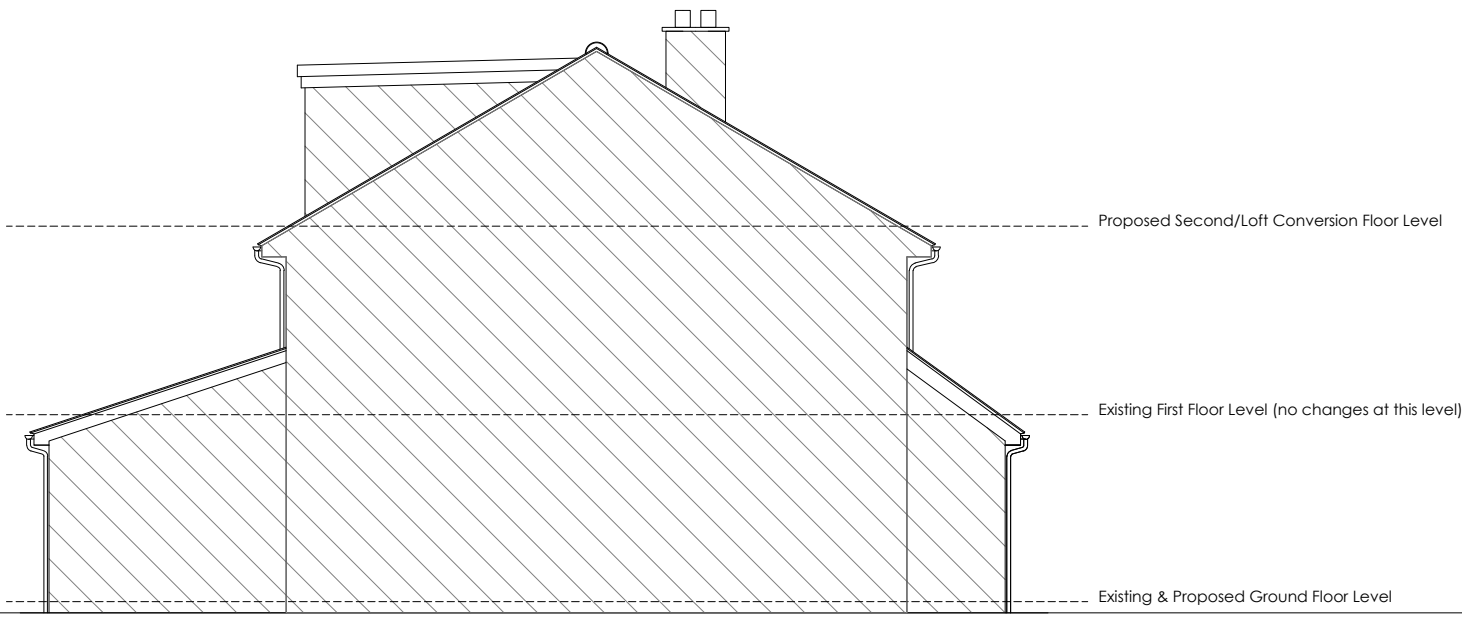

Levels

Copyright is reserved by GBS Designs and is issued on the condition that it is not copied or disclosed by or to any unauthorised persons without prior consent in writing from GBS Designs. All dimensions to be checked on site All structural elements to be specified by a suitably qualified structural engineer.	REV	DESCRIPTION	DRAWN	DATE	Drawing Ref		Drawing Title
	-	Initial design	GBS	14.03.14	LEW 09		Mr & Mrs Lewis 22 Bedford Close, Warblington, Havant, Hampshire, PO9 2TP.
	A	Changes to scheme	GBS	14.03.14	Scale at A1	Scale at A3	
	B	Tri-fold doors introduced	GBS	17.03.14	1:50	1:100	
	C	Side extension moved reduced in height and depth (900mm back from front)	GBS	15.05.14			
	D	Side extension reduced to single storey & rear dormer to loft conversion reduced accordingly	GBS	31.05.14			
	E	Side extension roof changed	GBS	03.06.14	Date 14 MAR 2014		
	F	Dormer window & multi-fold doors/windows enlarged	GBS	16.06.14	Drawn by GBS		



CAD - ARCHITECTURE - DESIGN

6 Shillinglee Waterloooville
Hampshire PO7 5RW

Tel 023 9225 8315
www.gbsimages.co.uk