




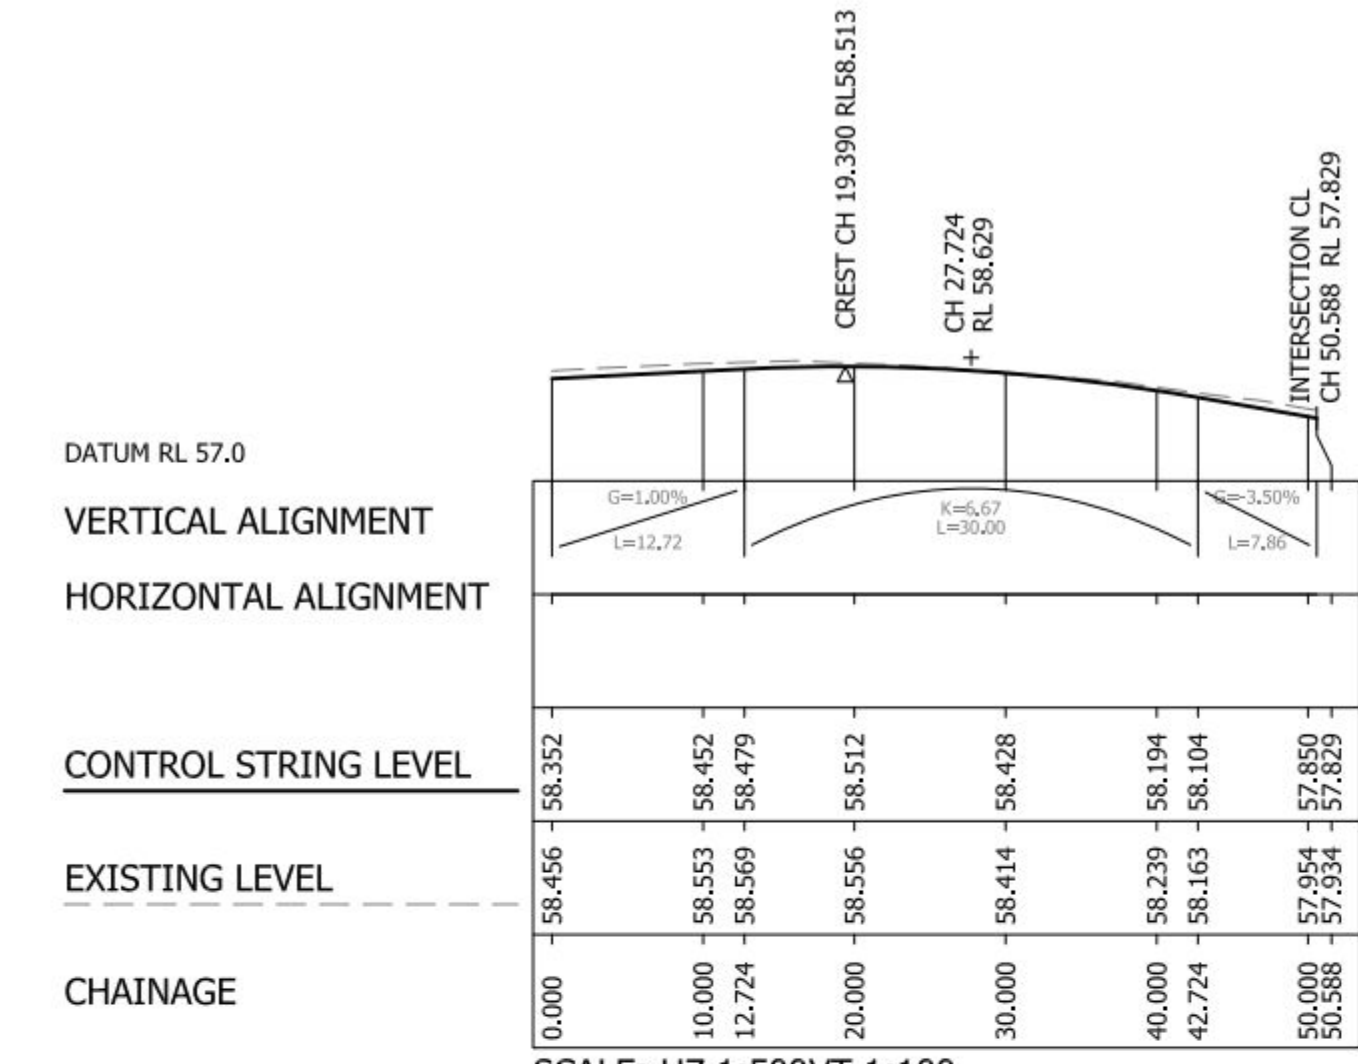


ROAD 1 - MC01

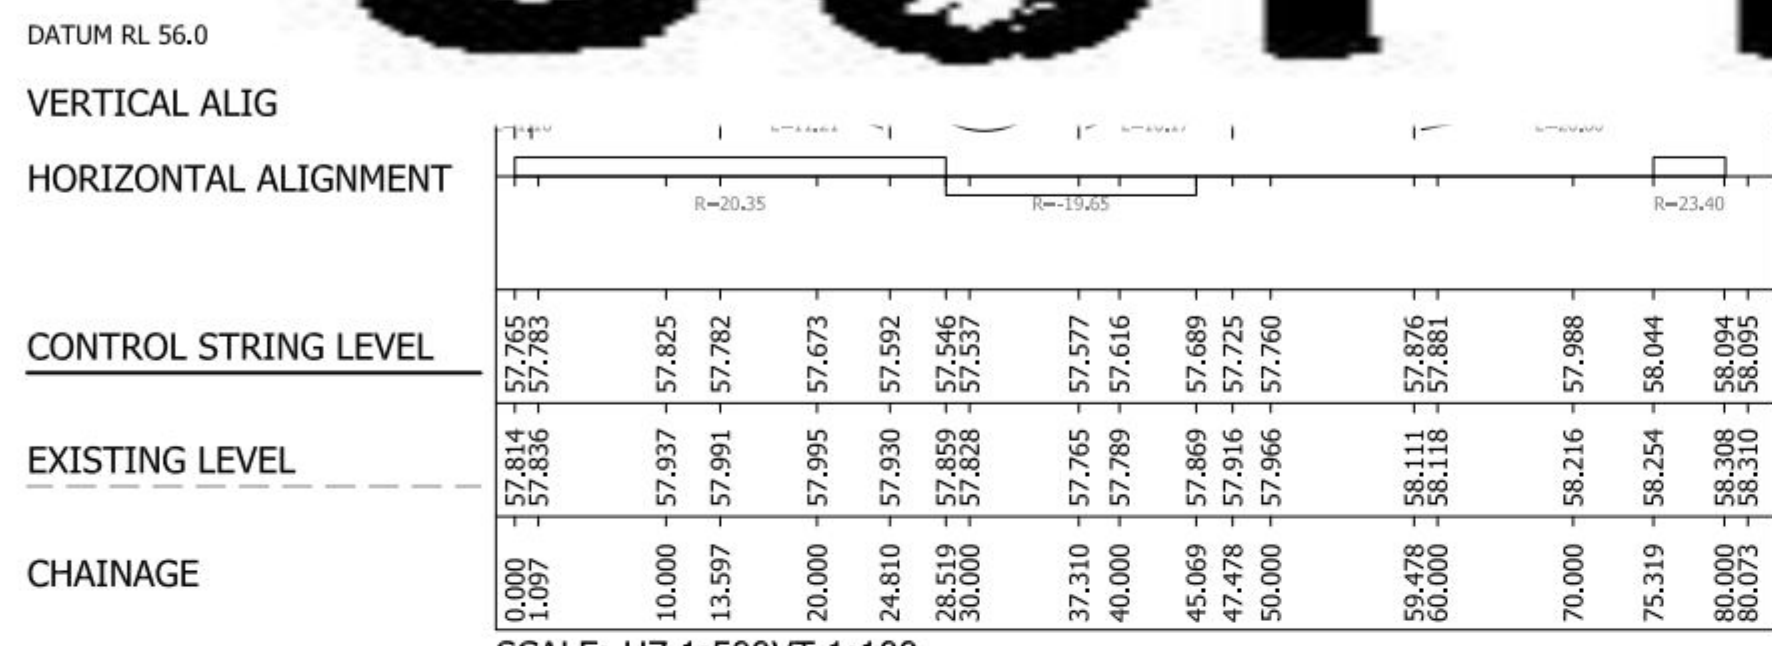


ROAD 2 - MC02

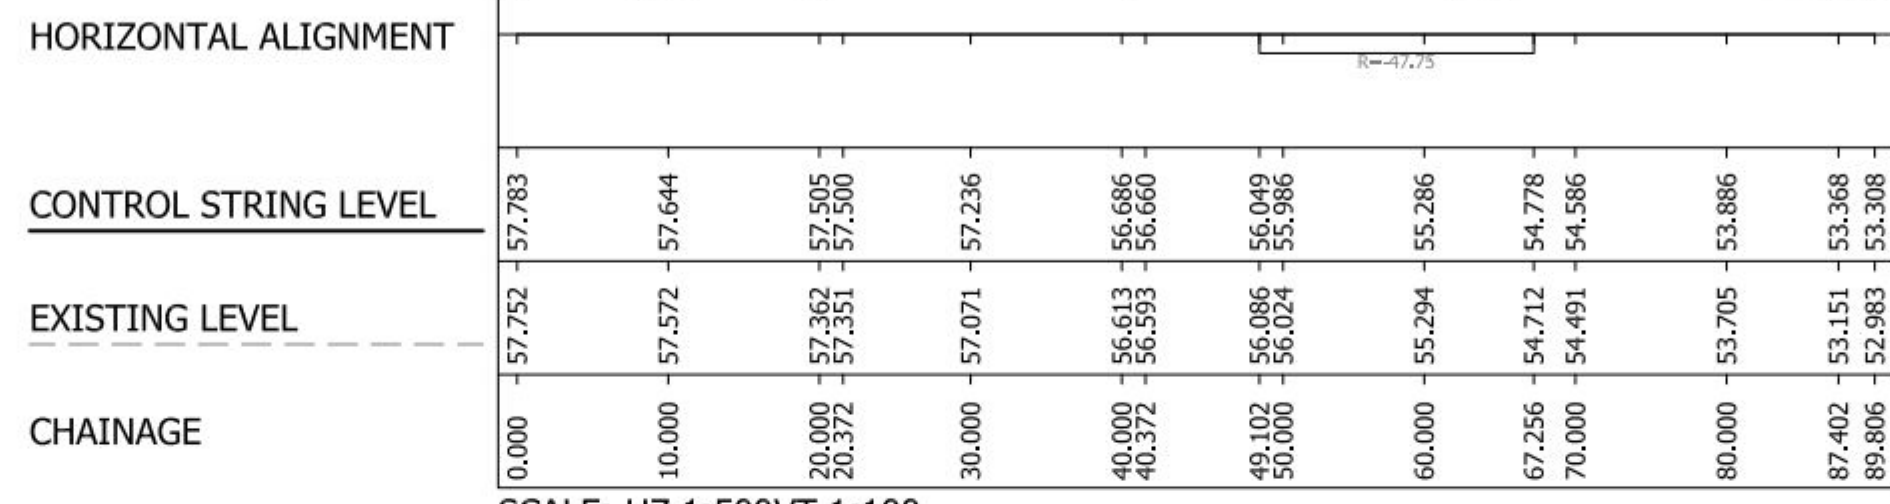


ROAD 3 - MC03

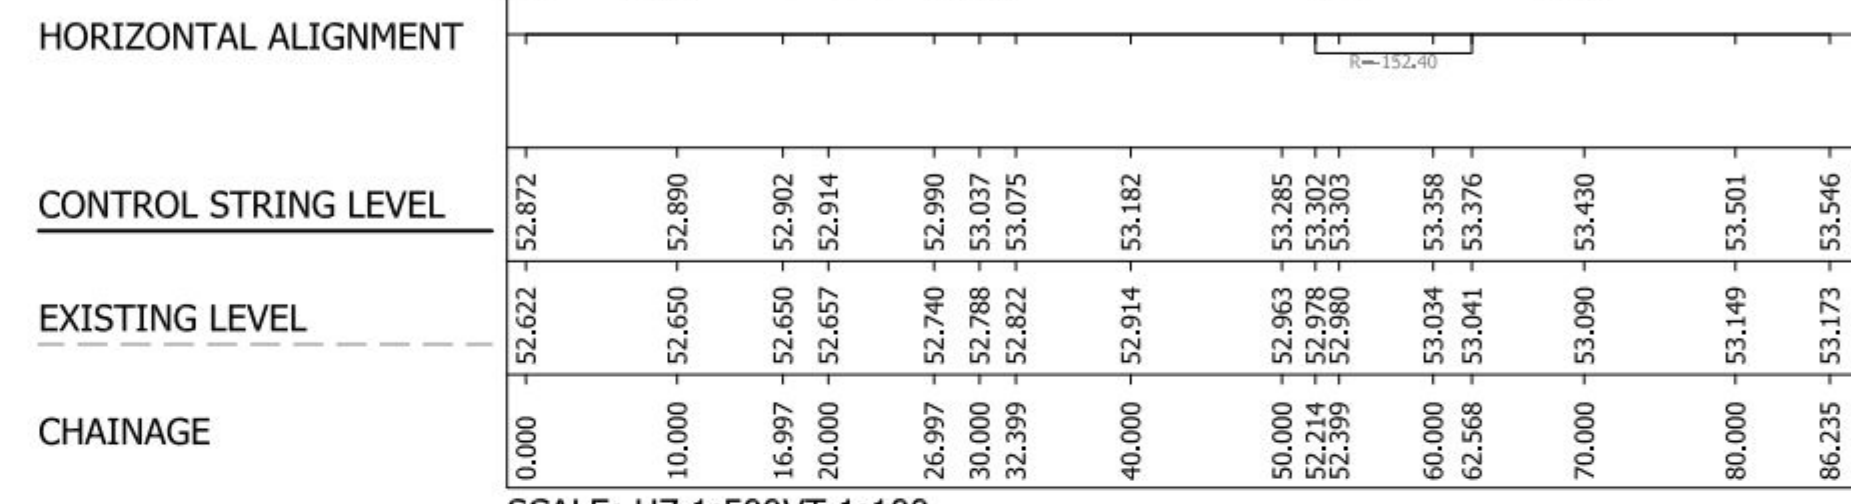


ROAD 4 - MC04

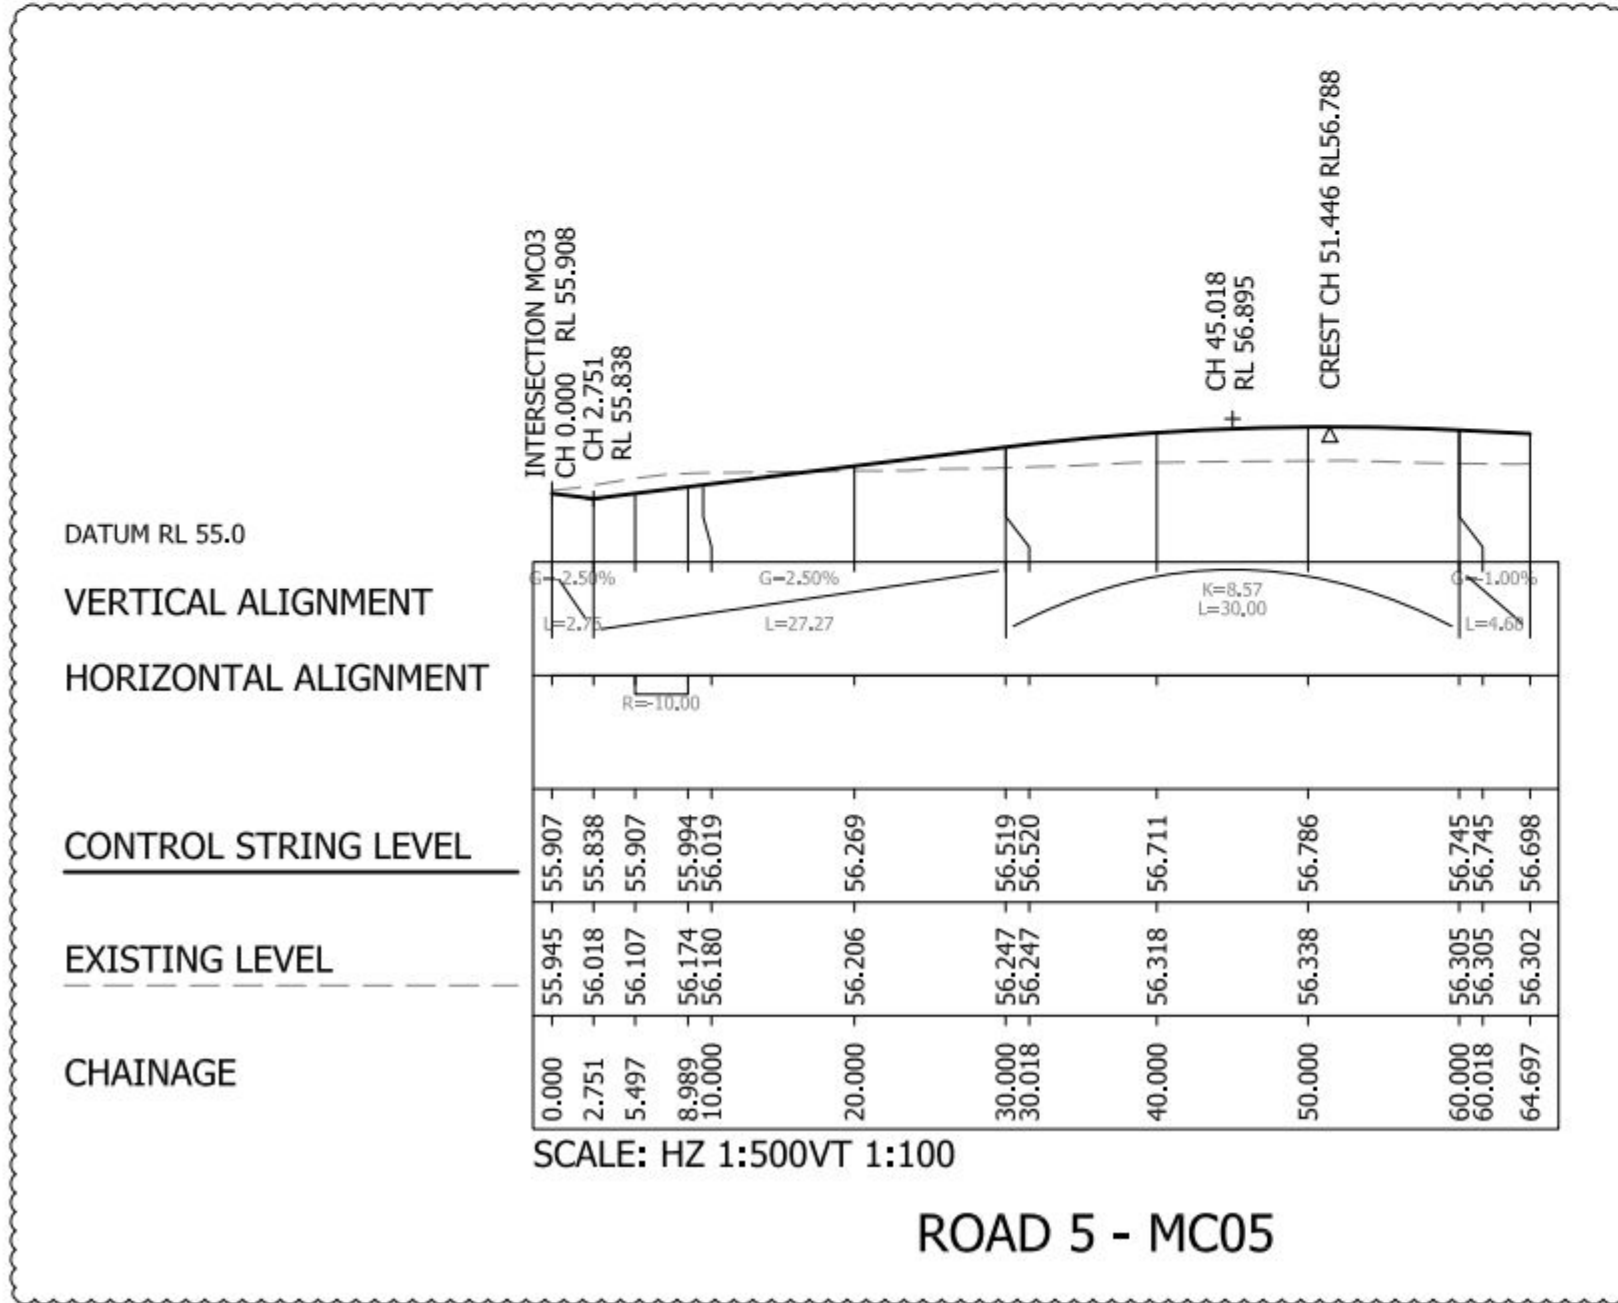


ROAD 5 - MC05

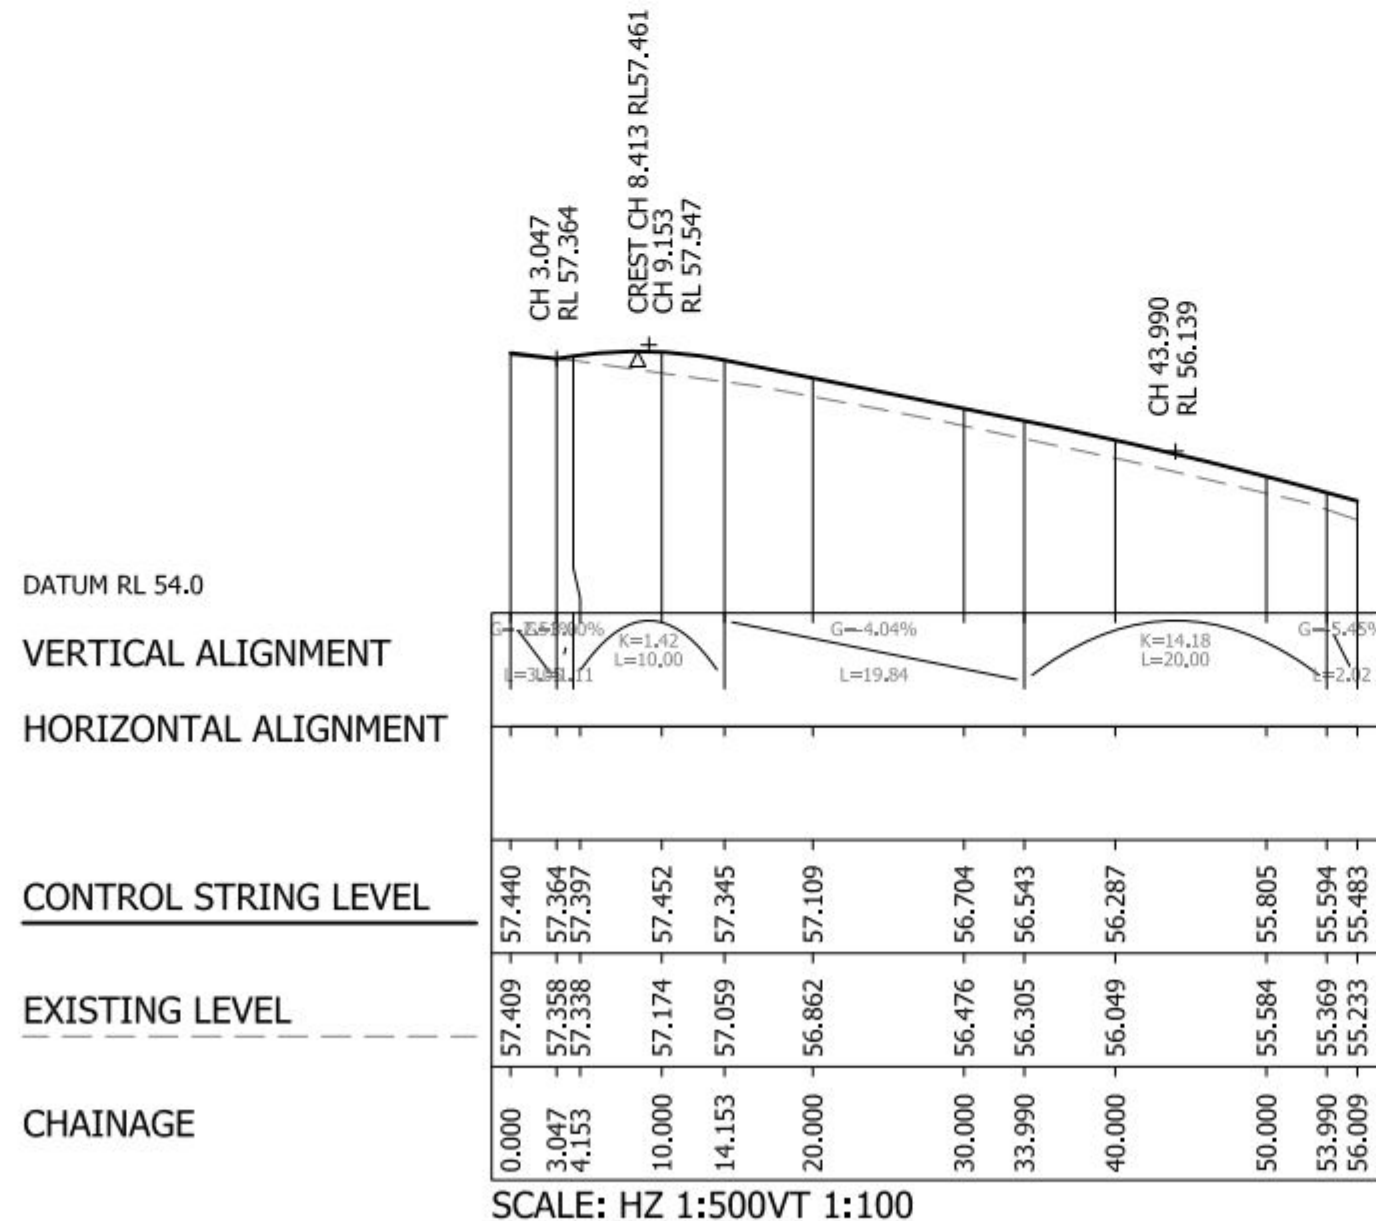


ROAD 6 - MC06

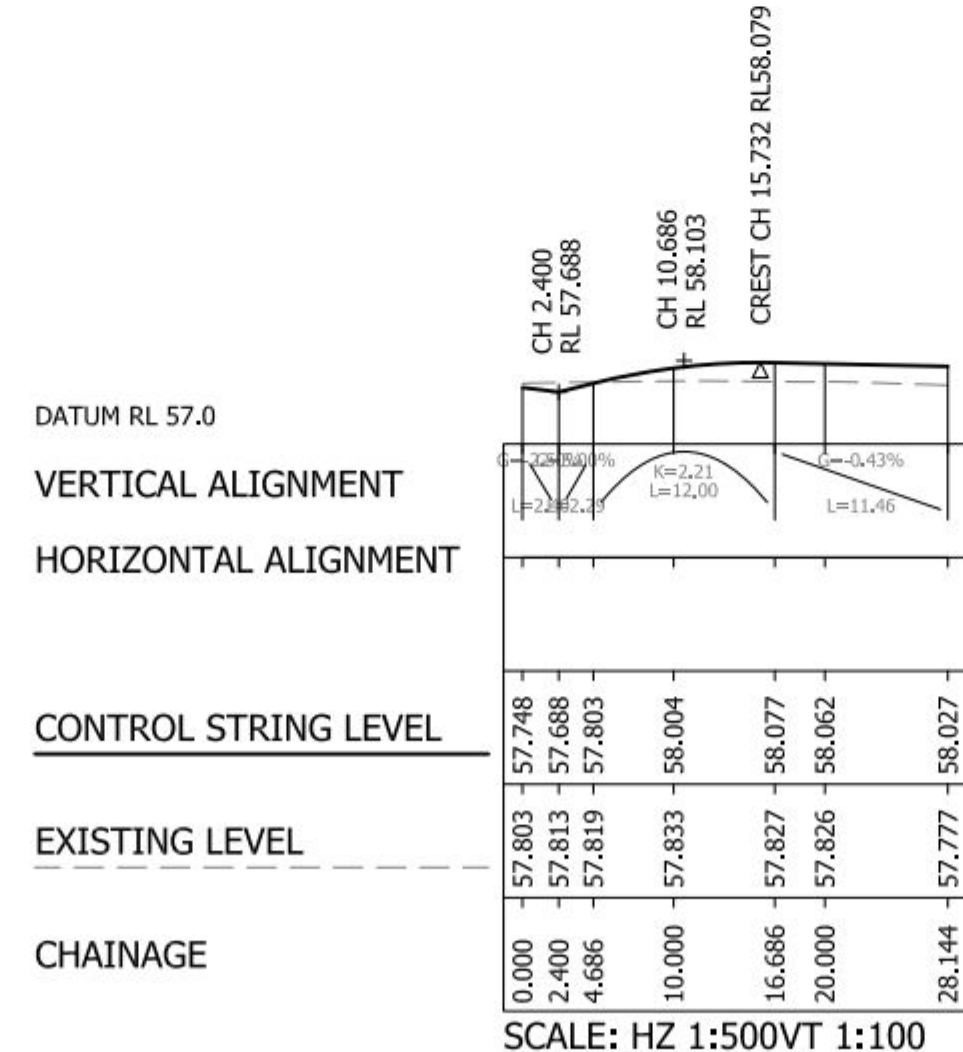


ROAD 7 - MC07

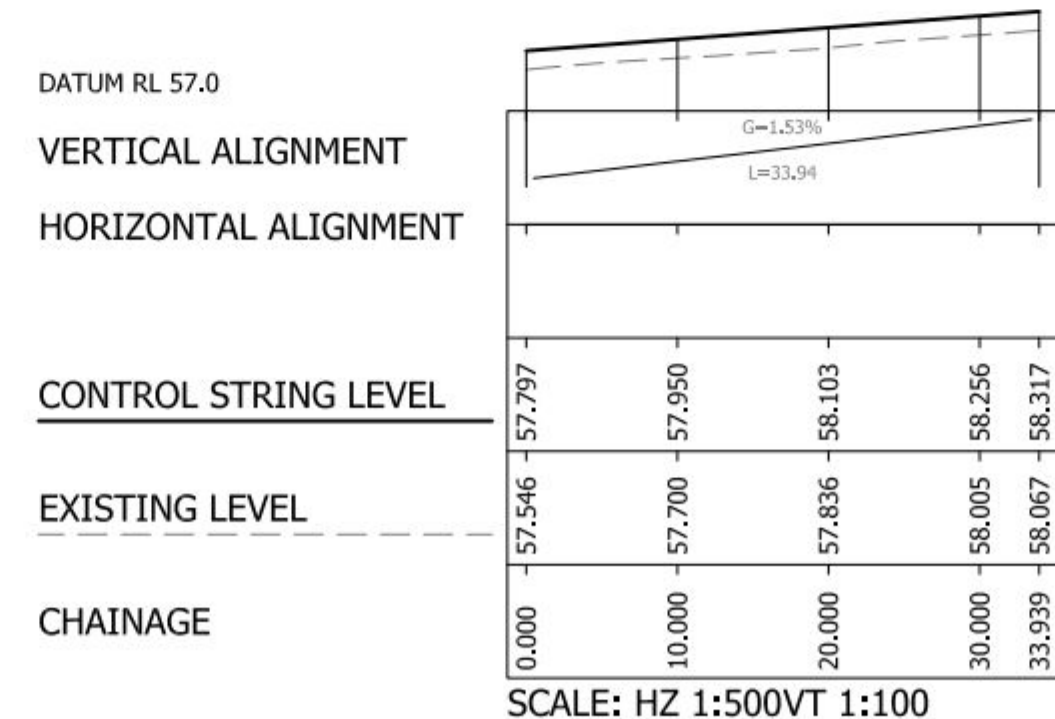


ROAD 8 - MC08

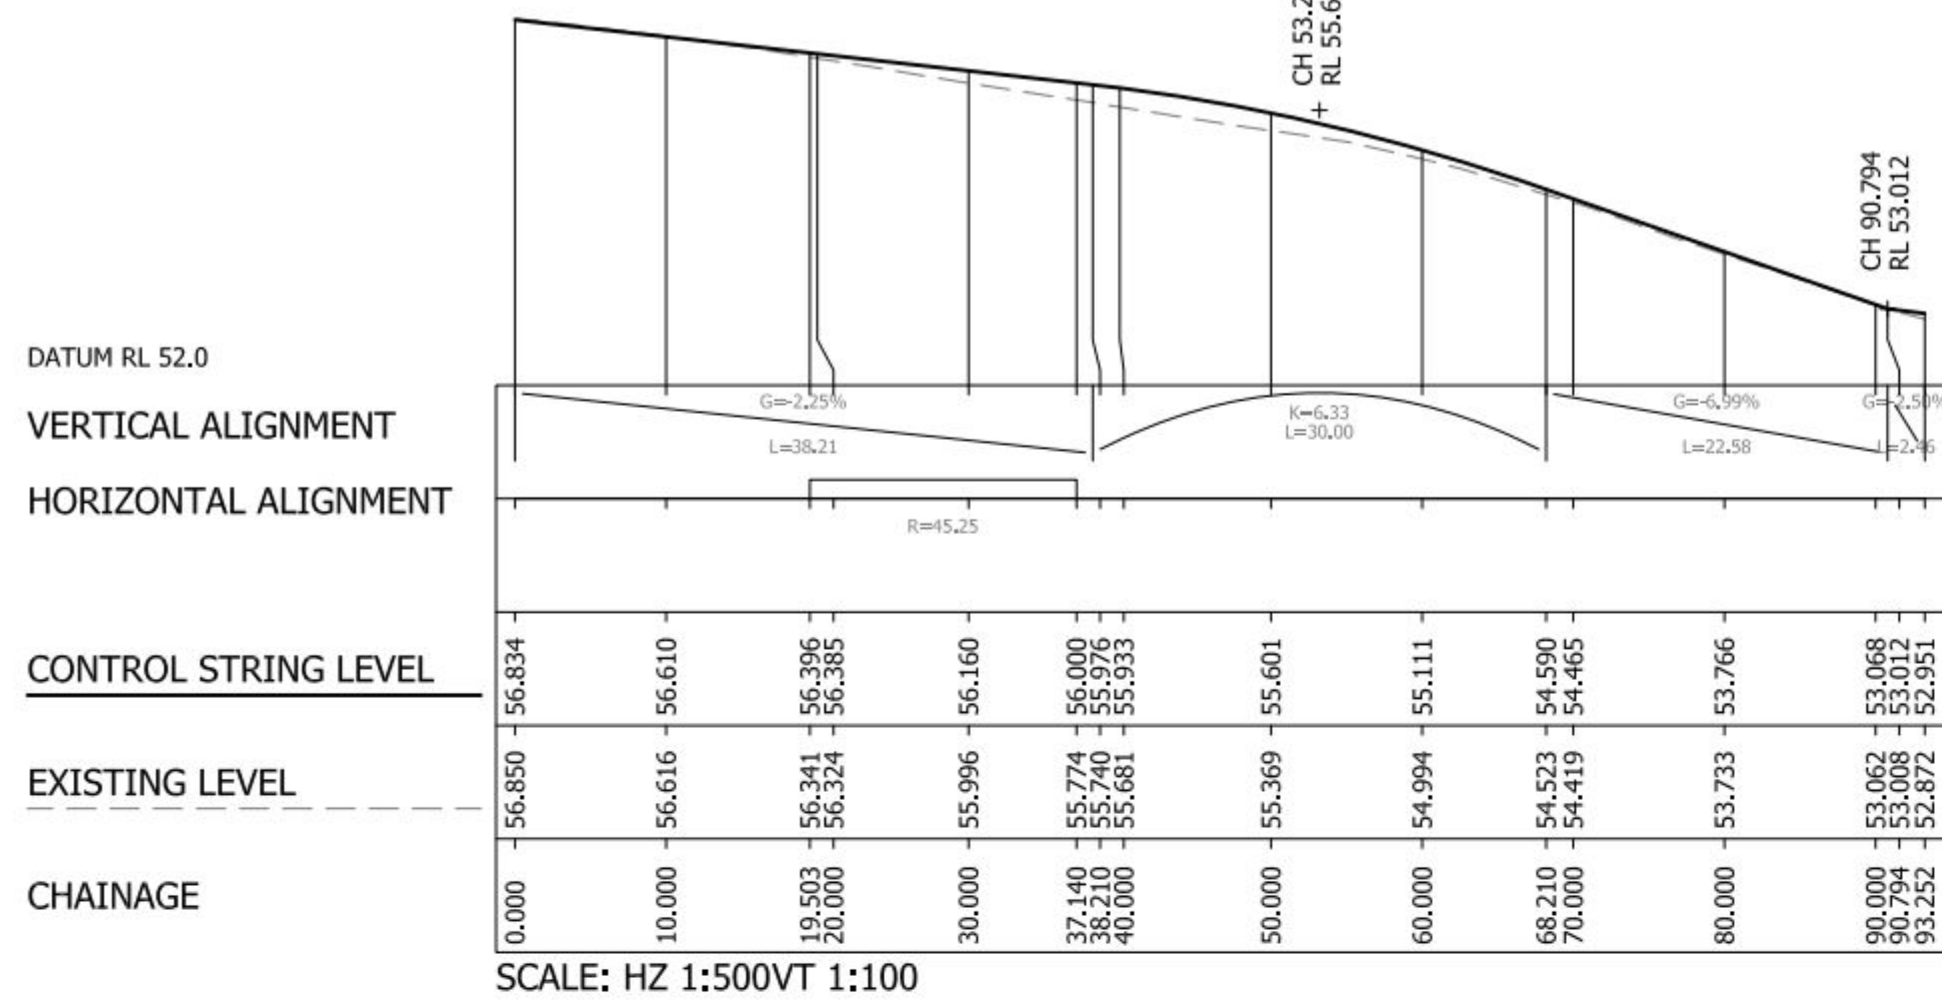


ROAD 9 - MC09

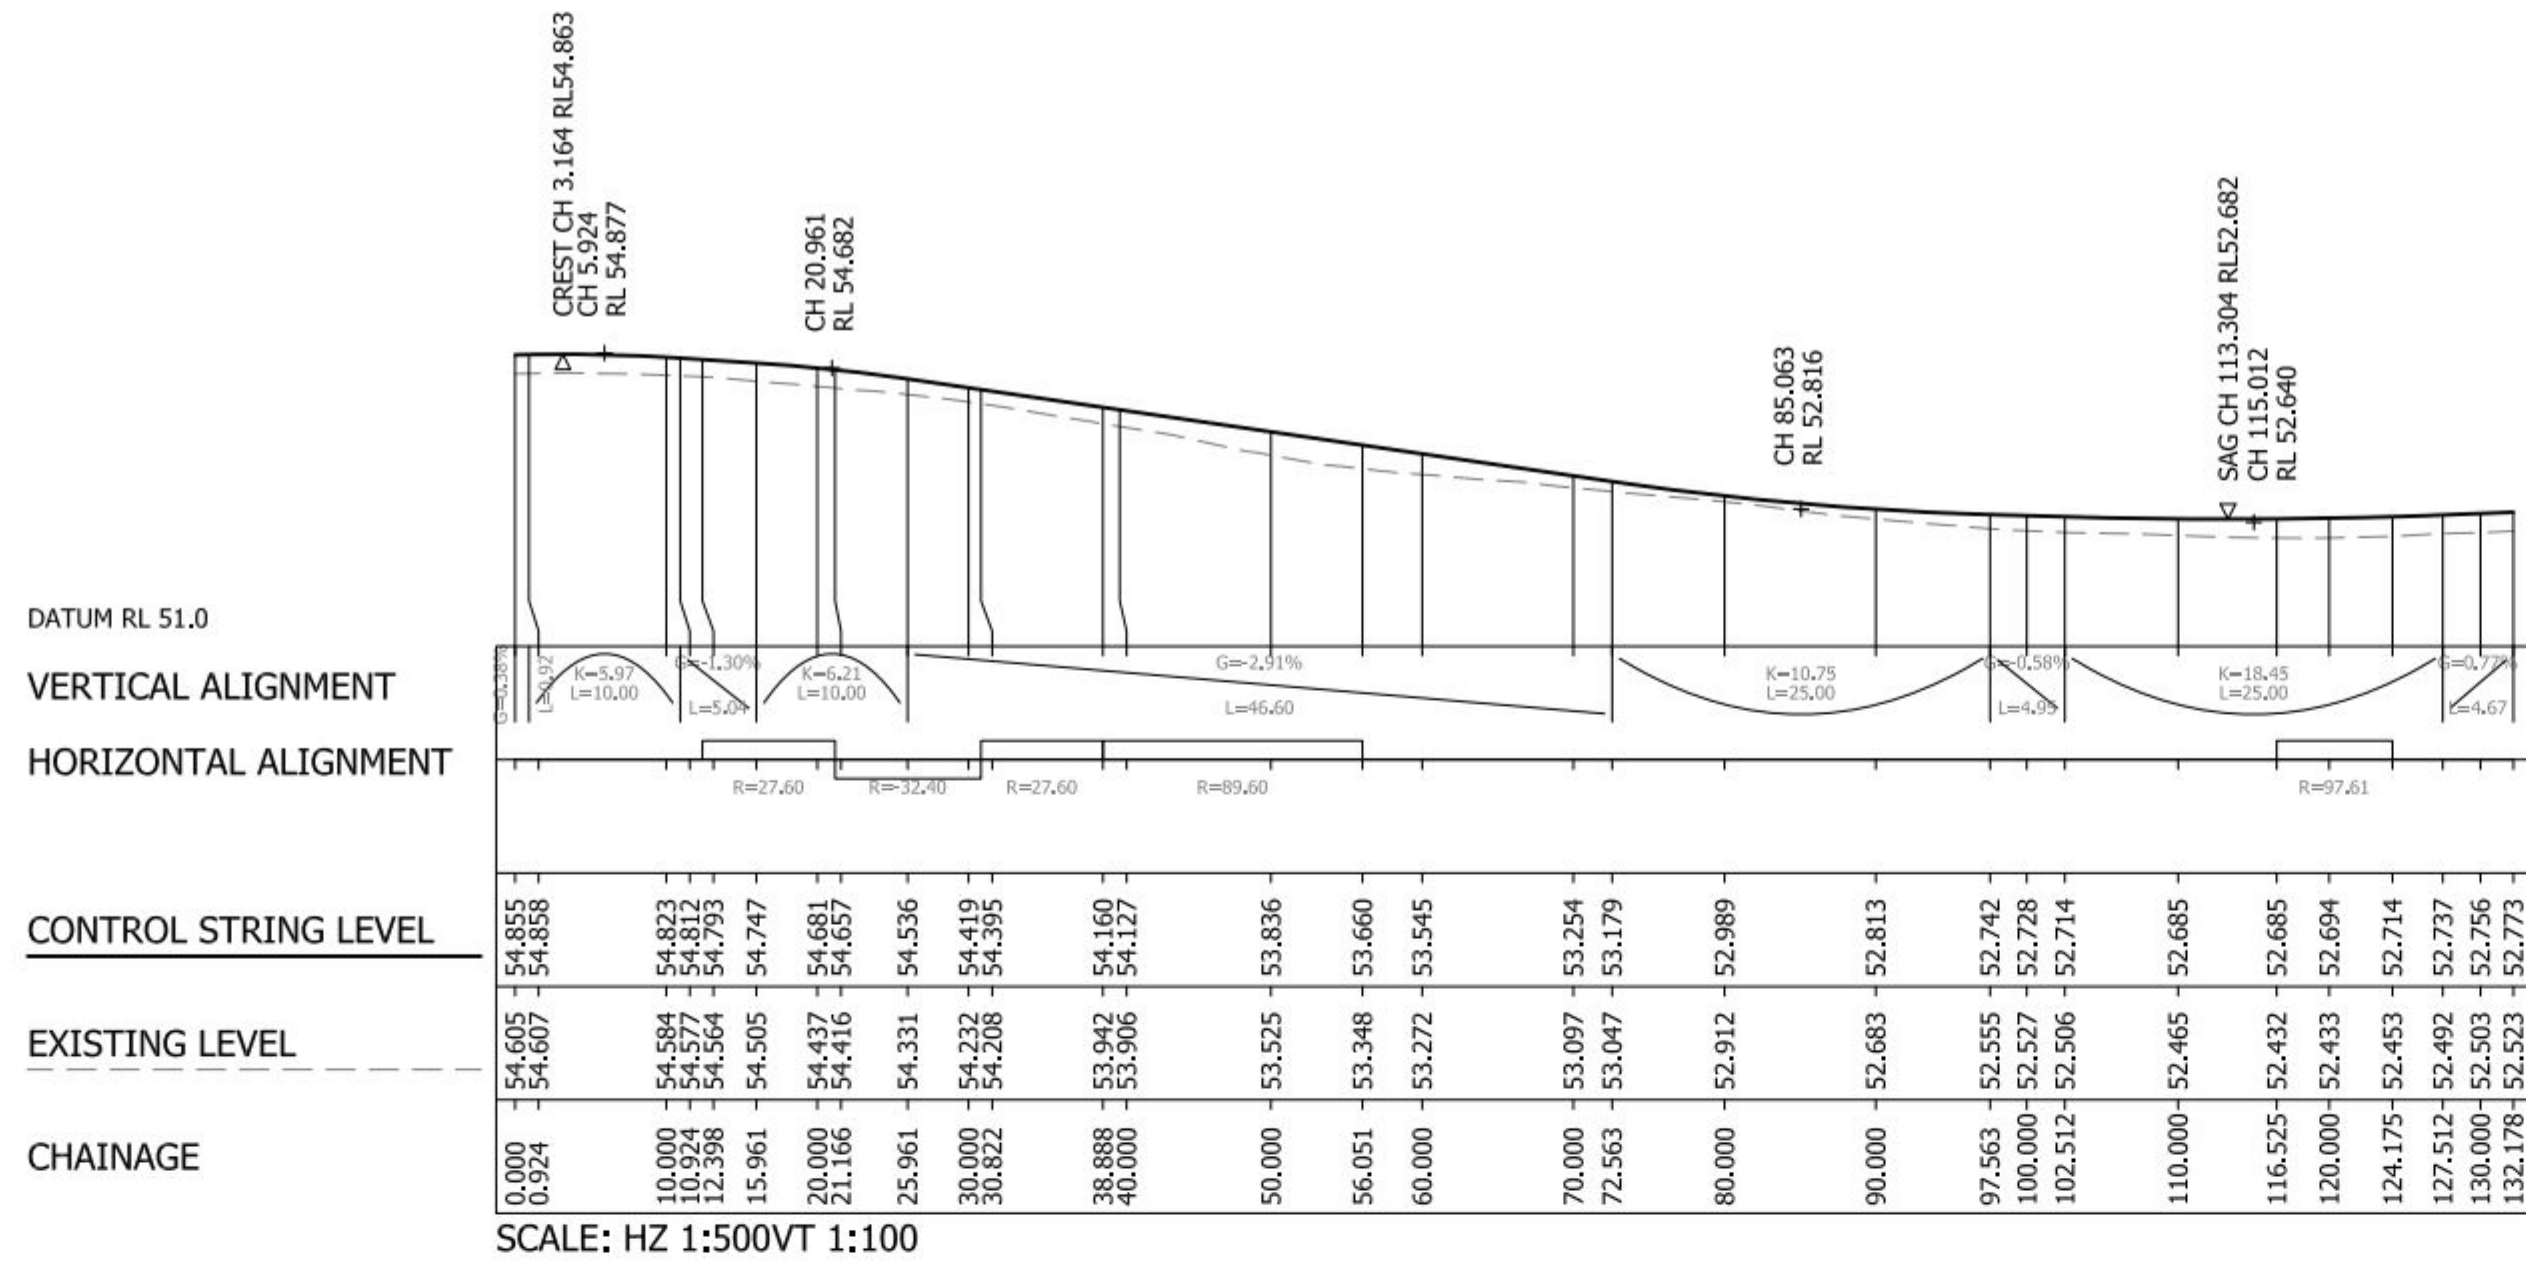


ROAD 10 - MC10

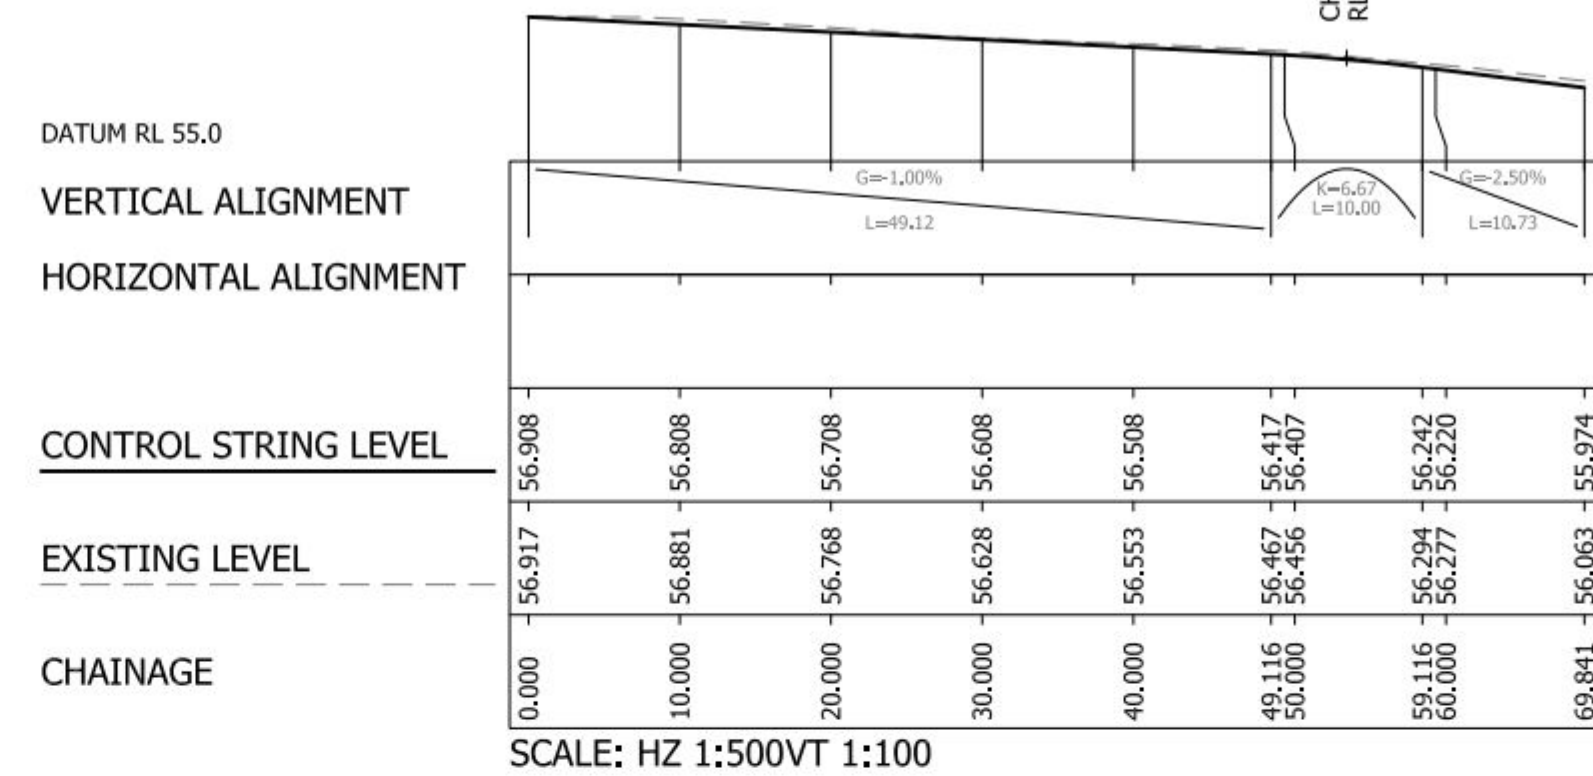


ROAD 11 - MC11

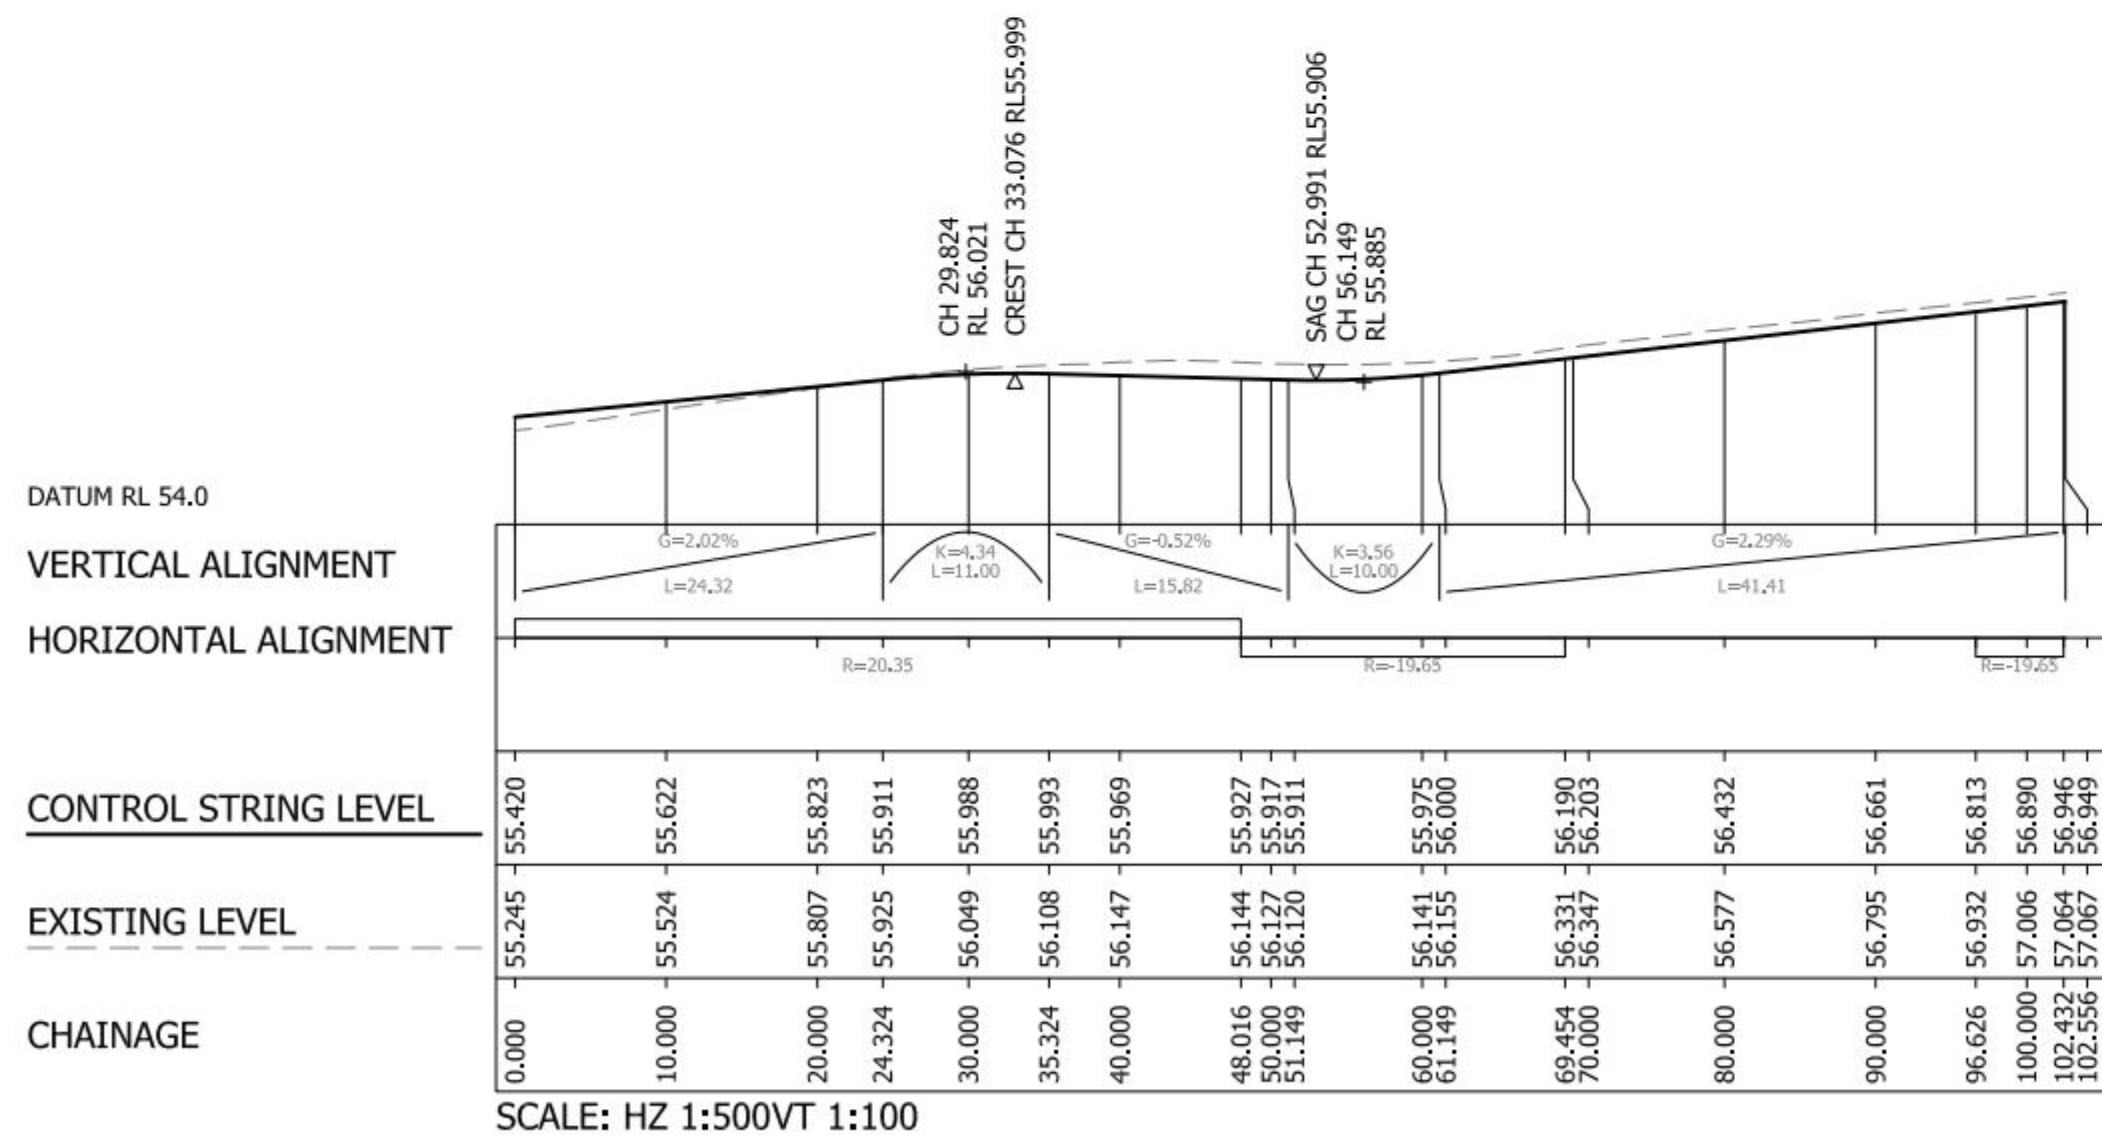


ROAD 12 - MC12

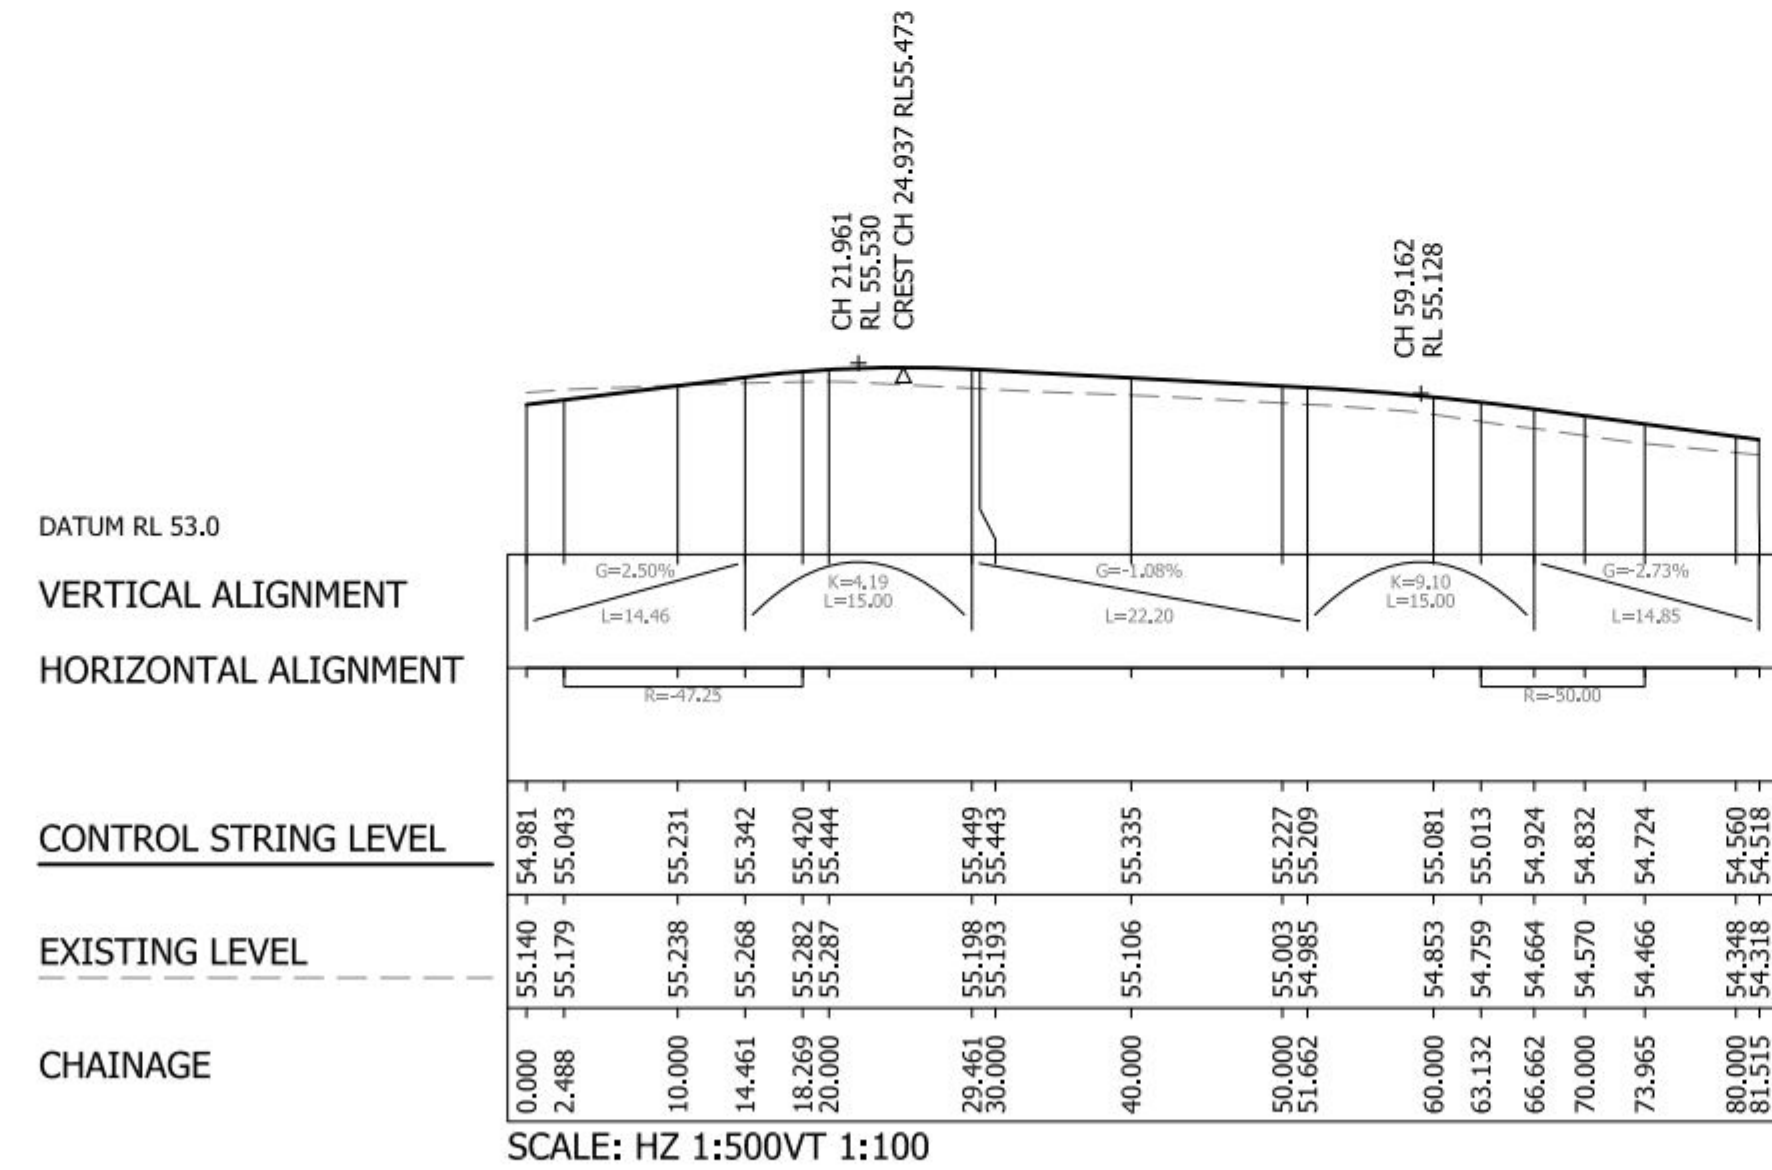

ROAD 13 - MC13

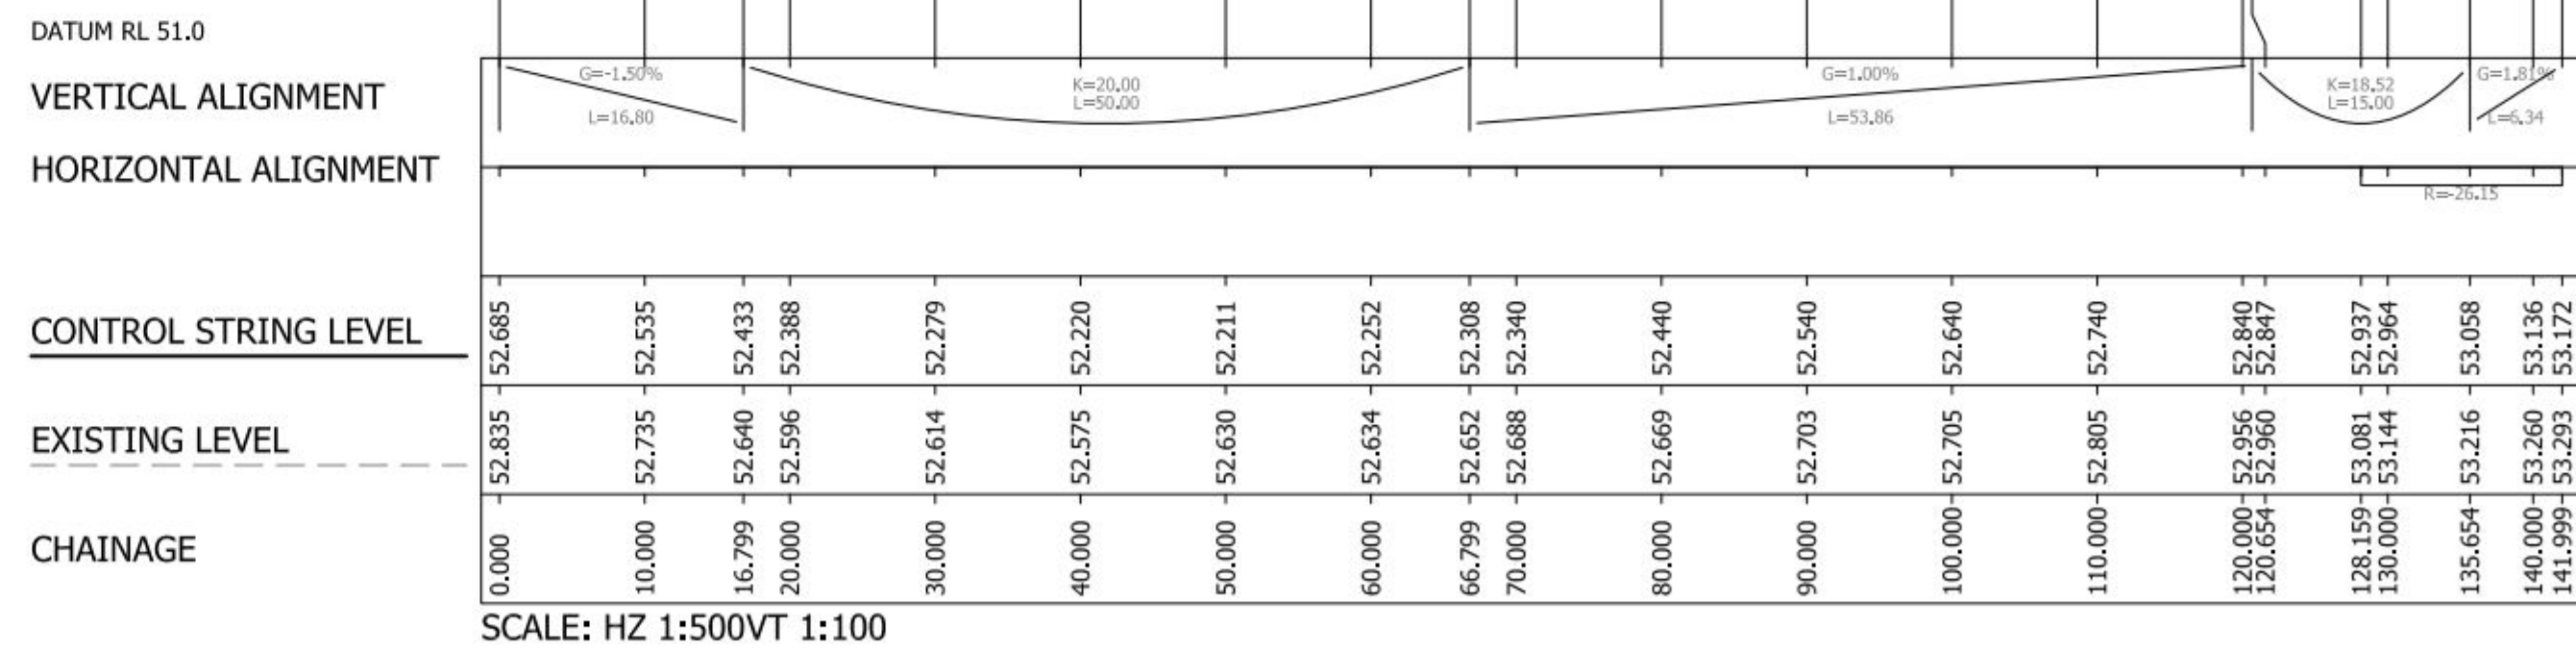

ROAD 14 - MC14

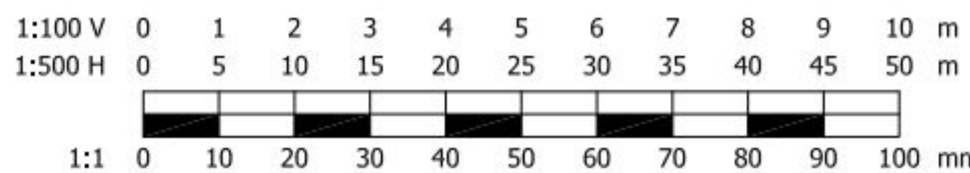

Notes:

- For proposed road labels and chainages refer to drawings: RHWVILLE/RD/01-02
- Highway geometry subject to approval.
- "Existing Level" refers to the topographic survey carried out prior to the archaeological excavation works undertaken recently and may differ from existing levels in some places.

PRELIMINARY  
NOT FOR CONSTRUCTION

|   |                                                          |     |            |
|---|----------------------------------------------------------|-----|------------|
| A | Updated to reflect Tetlow King masterplan revisions (V1) | PAS | 09/01/2014 |
|---|----------------------------------------------------------|-----|------------|

|      |           |         |      |
|------|-----------|---------|------|
| rev. | amendment | checked | date |
|------|-----------|---------|------|

**mb** mayer brown

Mayer Brown Limited 13m House  
Centennial Road Woking Surrey GU22 8AR  
Telephone 01483 750 558 Fax 01483 750 437  
woking@mbmayerbrown.co.uk www.mayerbrown.co.uk

client REDROW HOMES

project BEREWOOD, WATERLOOVILLE  
PHASE 2 HOUSING

scale 1:100/1:500 drawn by HJ checked by PAS

date DECEMBER 2013 cad file RD\_03-04.dwg

title PROPOSED ROAD LONGITUDINAL SECTIONS

SHEET 1 OF 2

drawing number RHWVILLE/RD/03 rev. A