


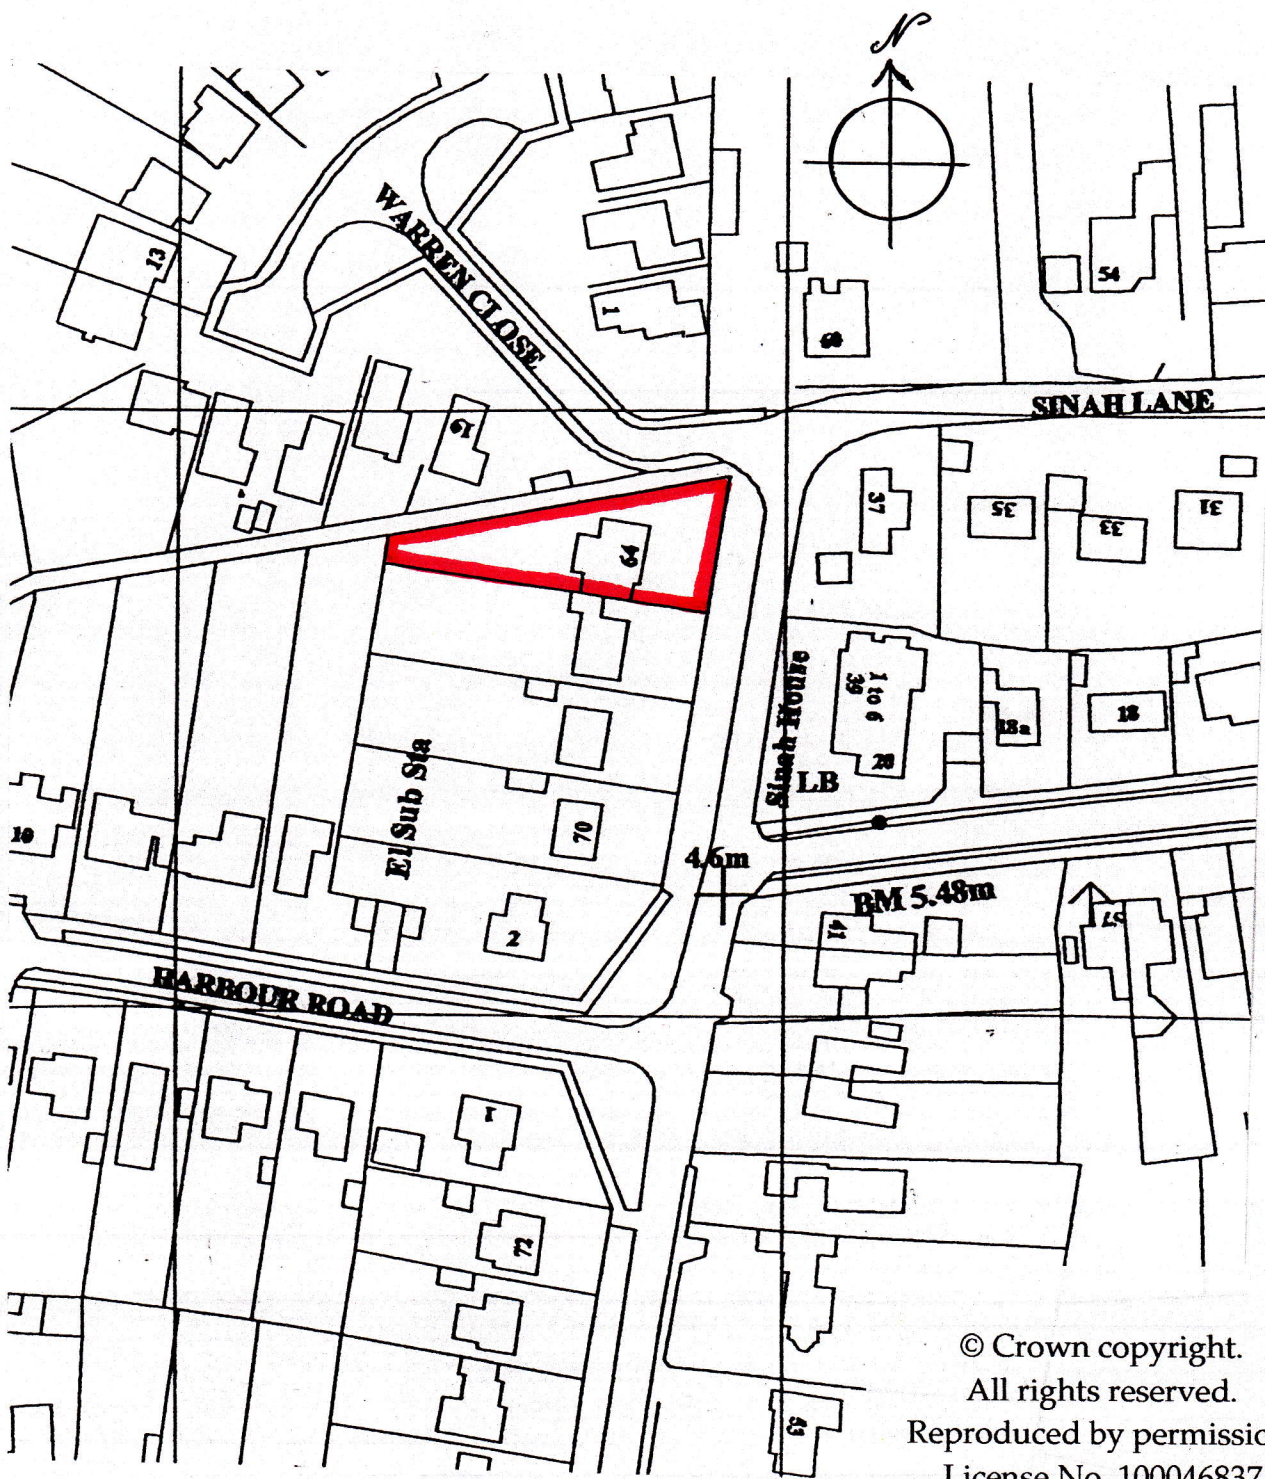

© Crown copyright.
All rights reserved.
Reproduced by permission.
License No. 100046837

Martin Critchley
Chartered Architect
7 North Street
Havant, Hampshire, PO9 1PW
023 92 474 919
critchleyarchitect@hotmail.com

Job

64 SINAH LANE,
HAYLING ISLAND, PO11 0HS

Job No.

0416

Title

LOCATION PLAN

Drawing No.

211

Date: 01/08/2013

Scale: 1:1250

Drawn: P.C.