

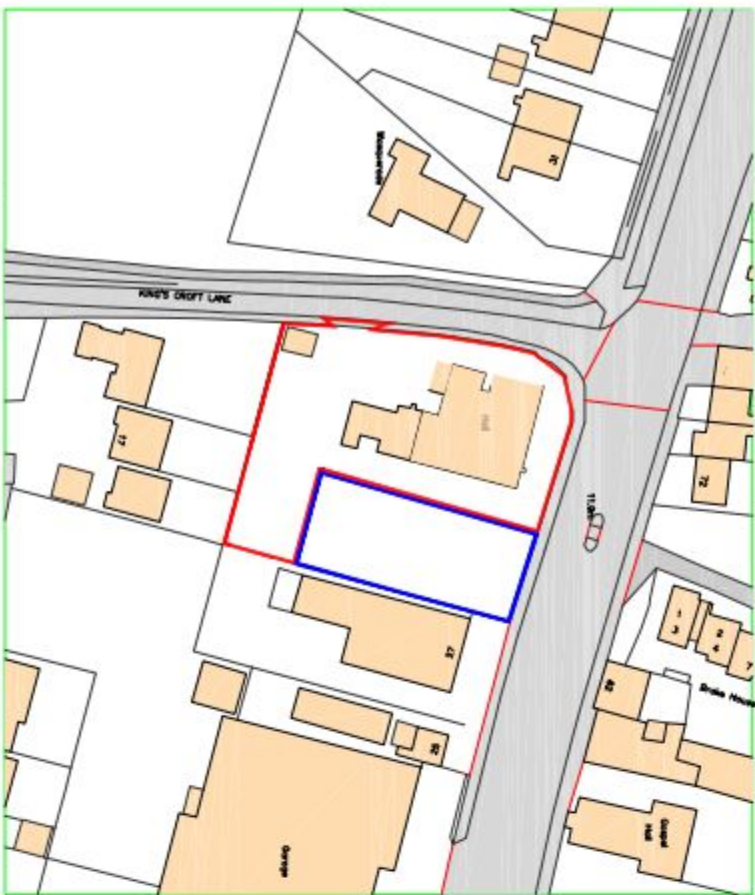


© COPYRIGHT RESERVED 2012

All dimensions to be checked on site prior to commencement of any construction works. Figure dimensions are to be used in preference to scaled dimensions.

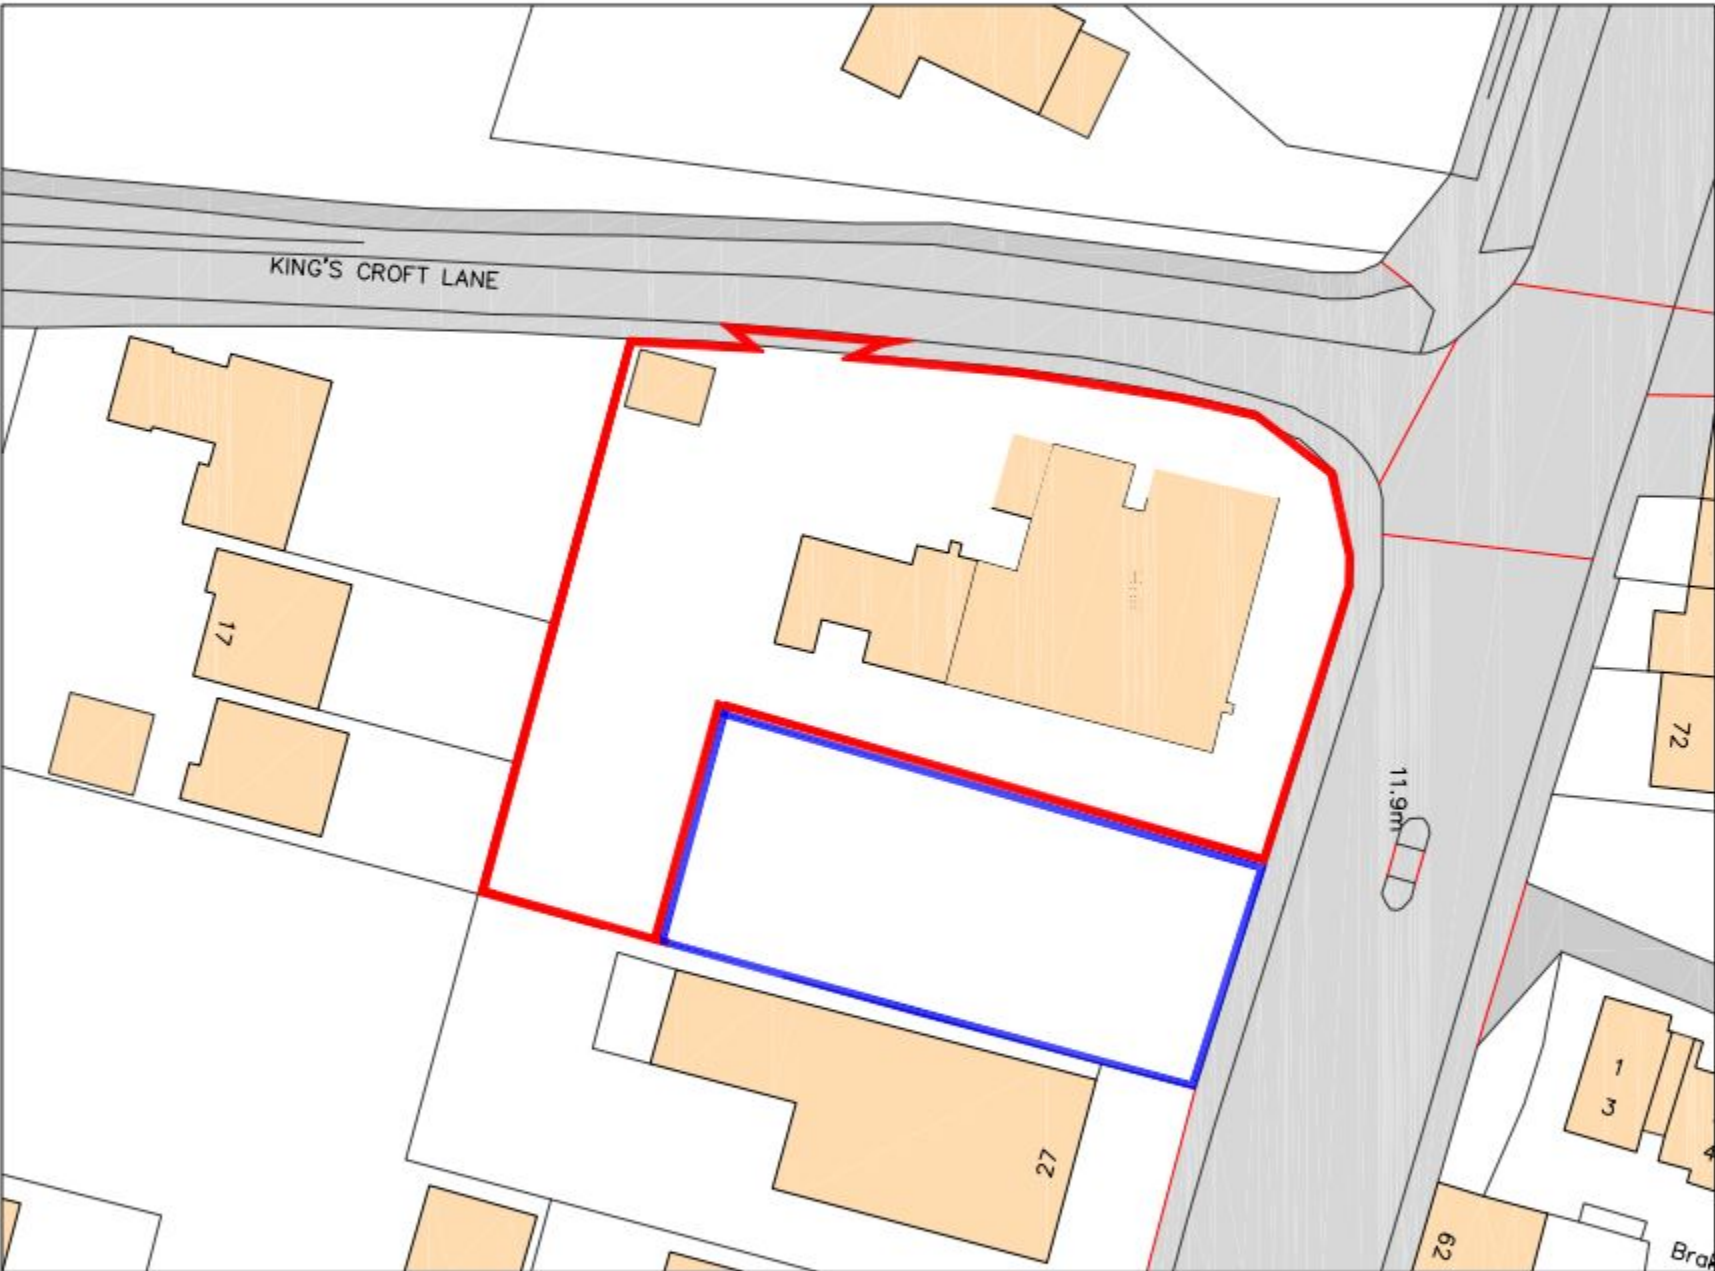

Ordnance Survey, (c) Crown Copyright 2011. All rights reserved. Licence number 100020449

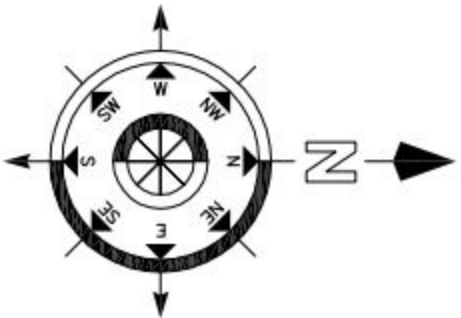

Revision	Description	Date	Drawn
Project: BEDHAMPTON ARTS CENTRE HAVANT ROAD BEDHAMPTON HAVANT			

Drawing Title:

LOCATION AND BLOCK PLAN

Chris Flint Associates Ltd
CHARTERED SURVEYORS - PROJECT MANAGERS
DEVELOPMENT CONSULTANTS

Drawn By	Date	Checked By	Date	Approved By	Date
CF	01/03/13				

Drawing No.	Revision	Scale
CFA FULL C2		1:500_1250

PLANNING

2 Emerald Close, Waterlooville, Havant PO7 8NZ
tel: 023 92 432484 fax: 023 92 358554 Email: cflint@chrisflint.co.uk